



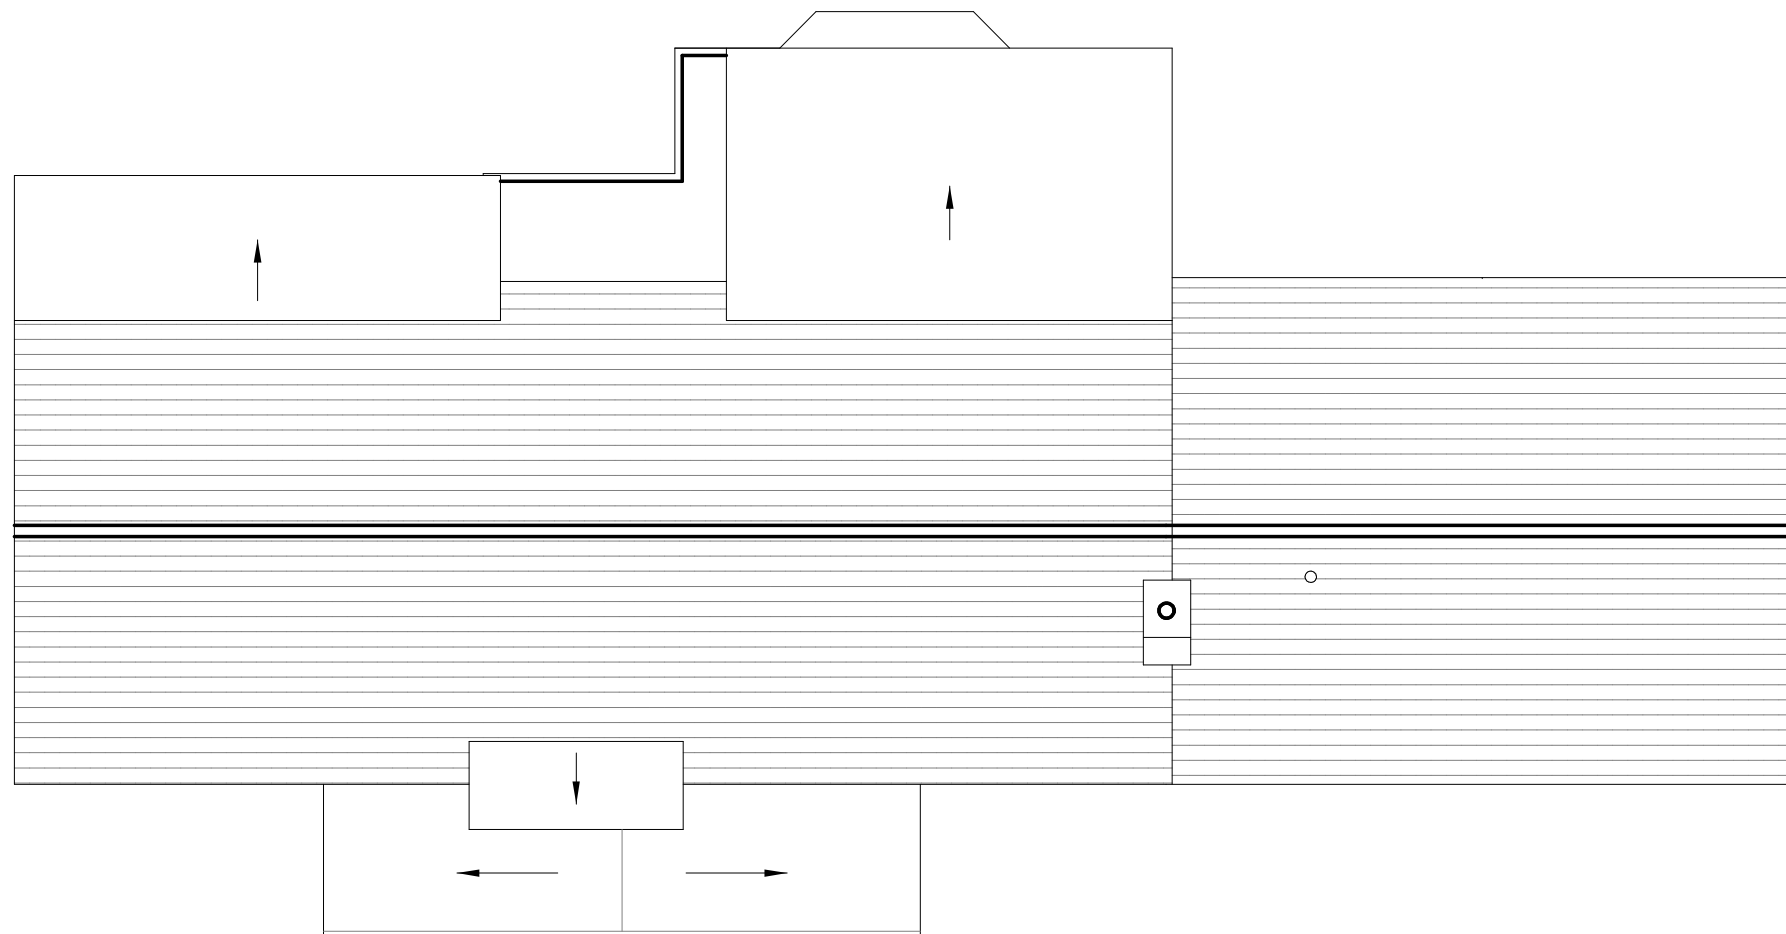

AS EXISTING ROOF PLAN

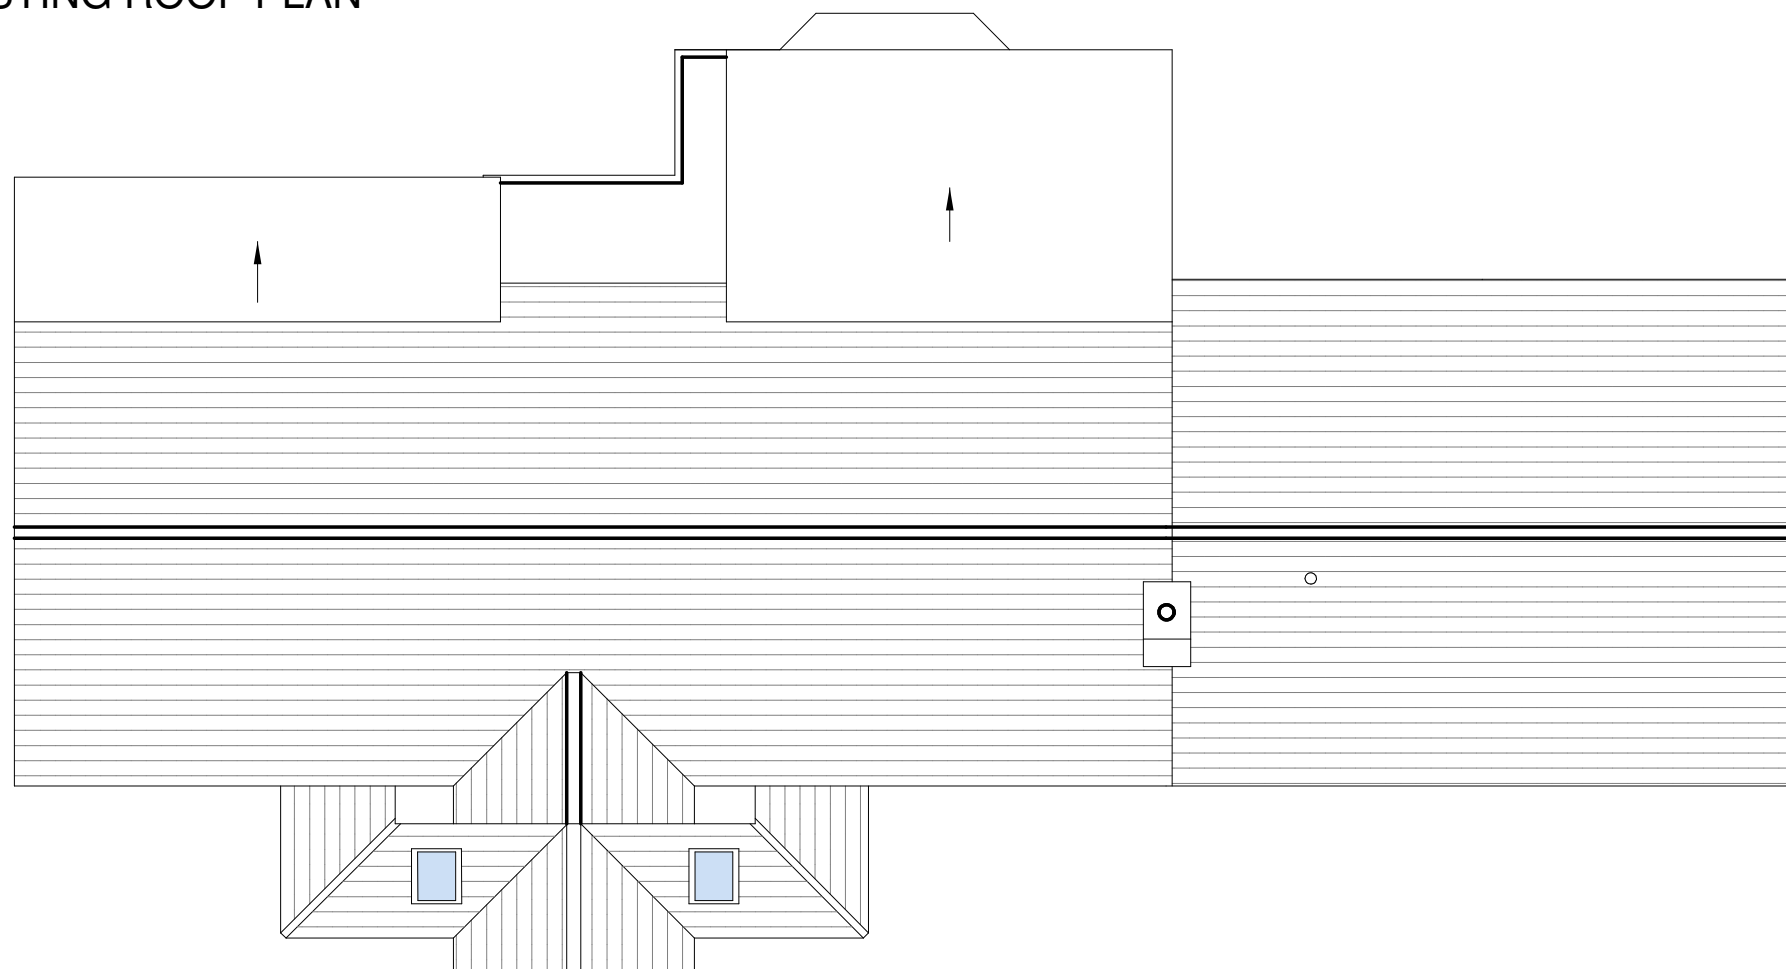

PROPOSED ROOF PLAN



Client	MR & MRS SAVILE
Job Title	PROPOSED ALTERATIONS TO EXISTING ENTRANCE PORCH AND 2-STOREY FRONT FLAT ROOF AT: 4 LAKEWOOD ROAD EASTLEIGH HAMPSHIRE
Drawing Title	AS EXISTING & PROPOSED ROOF PLANS
Scale	1:100 @ A3
Date	JUNE 2022
Drawing No.	22.01.01 / 06
Revision No.	