



REVISIONS

- FIRST ISSUE

22.06.2022 NS

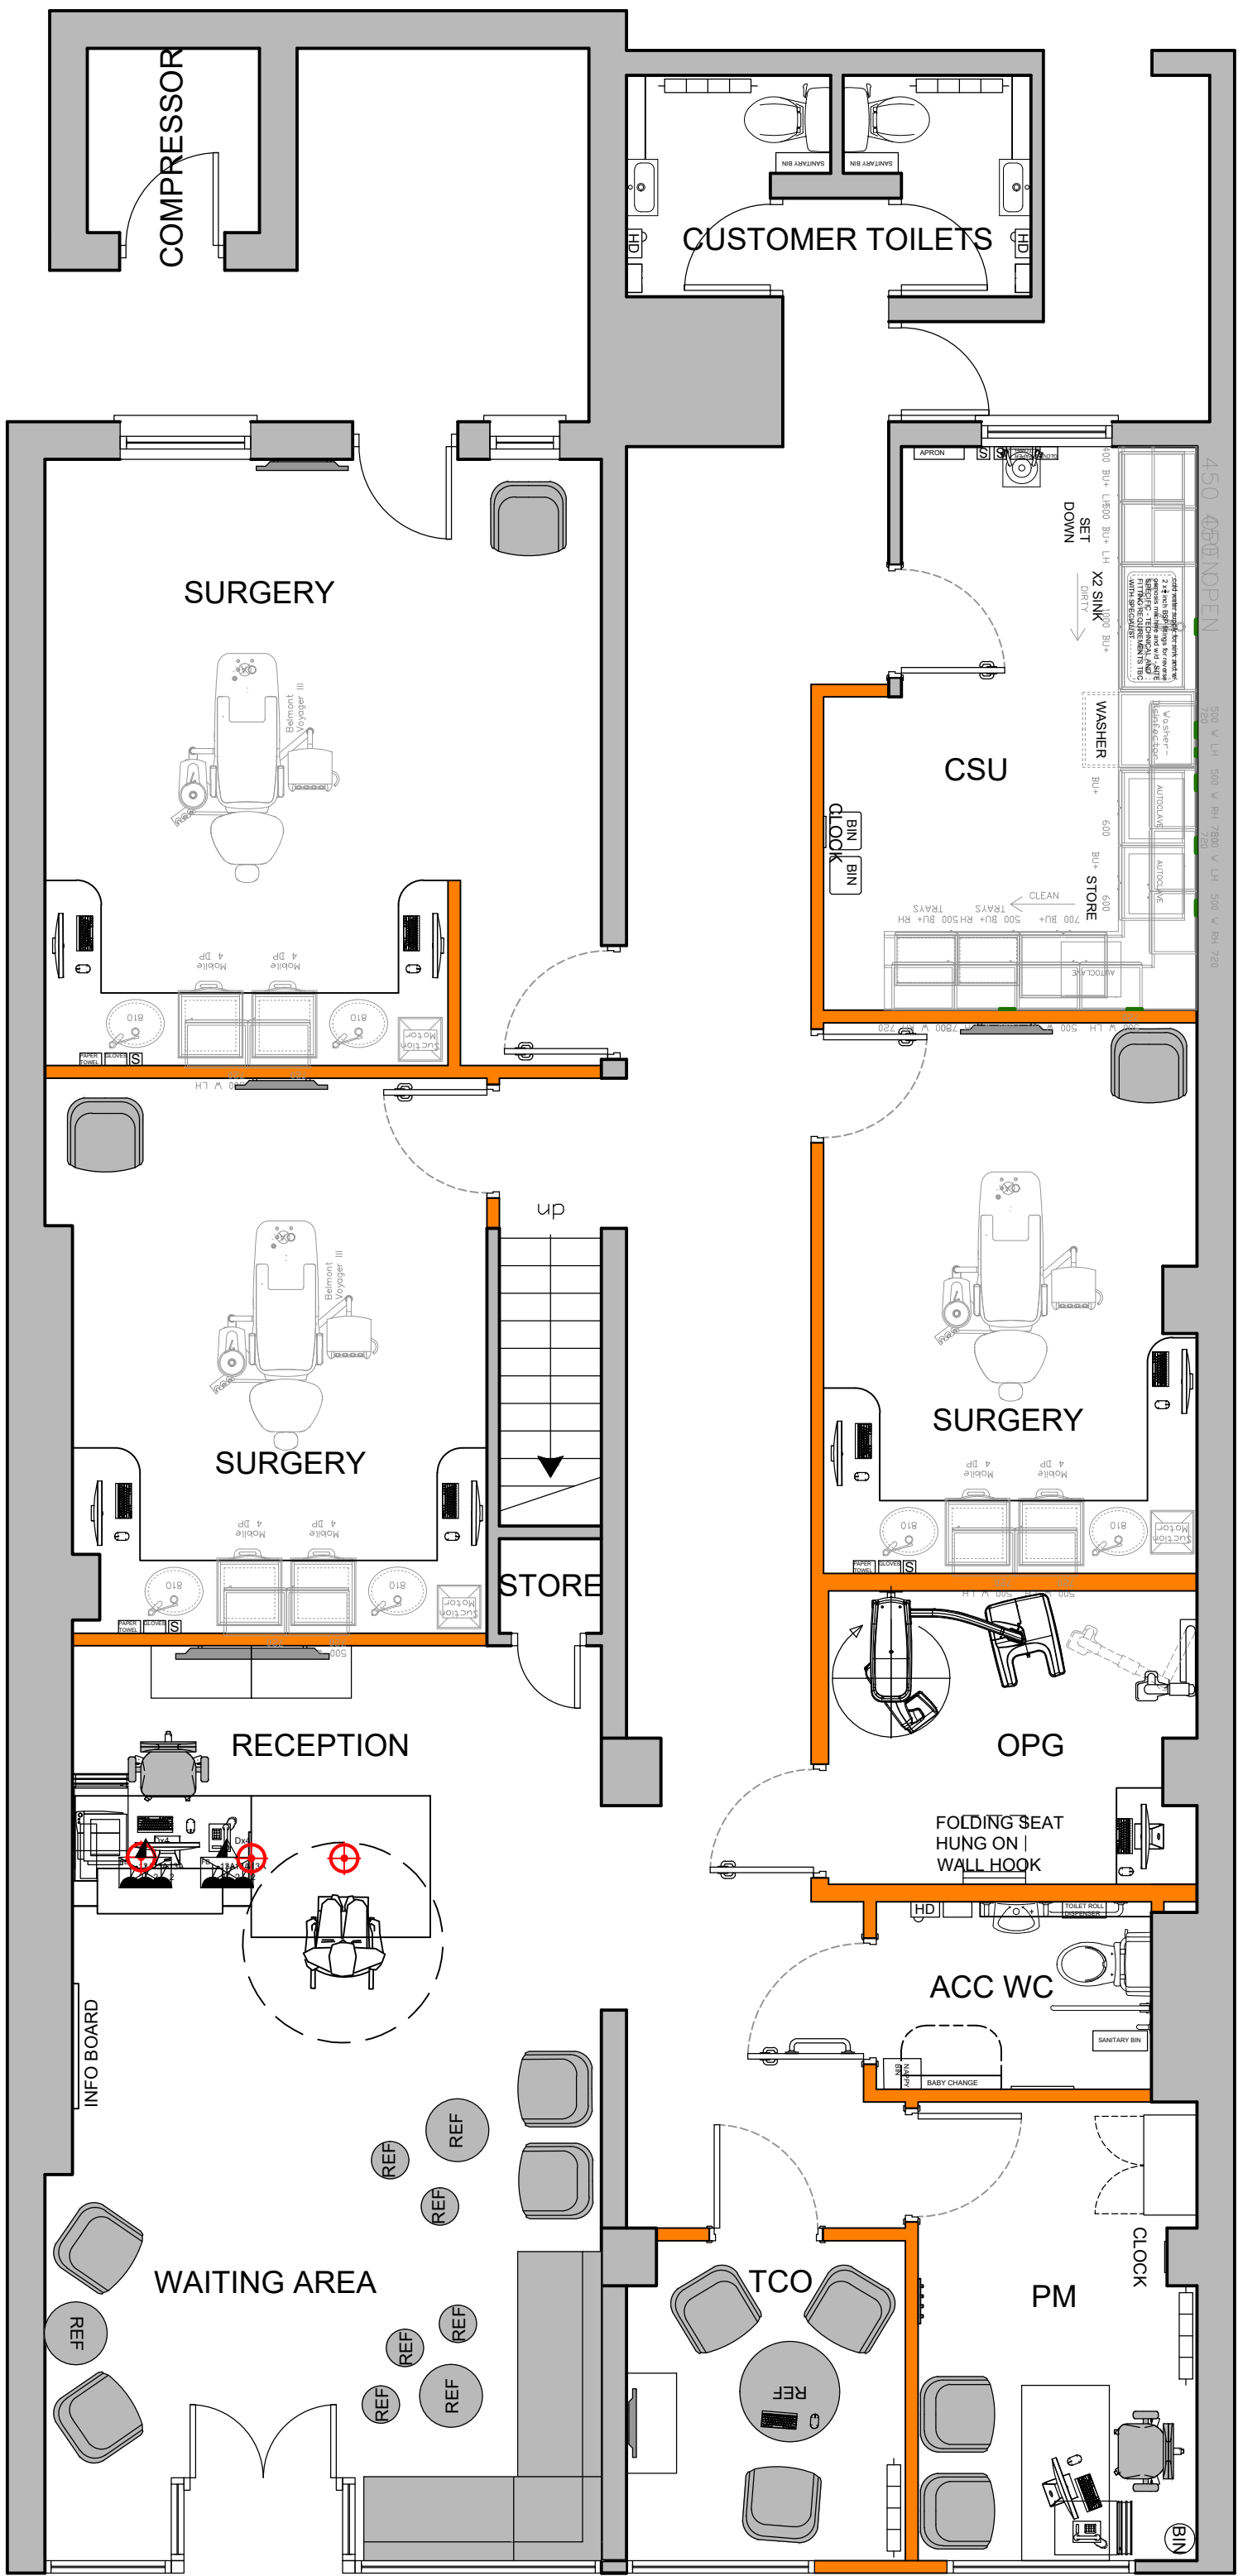

PROPOSED GROUND FLOOR PLAN
Scale 1:50

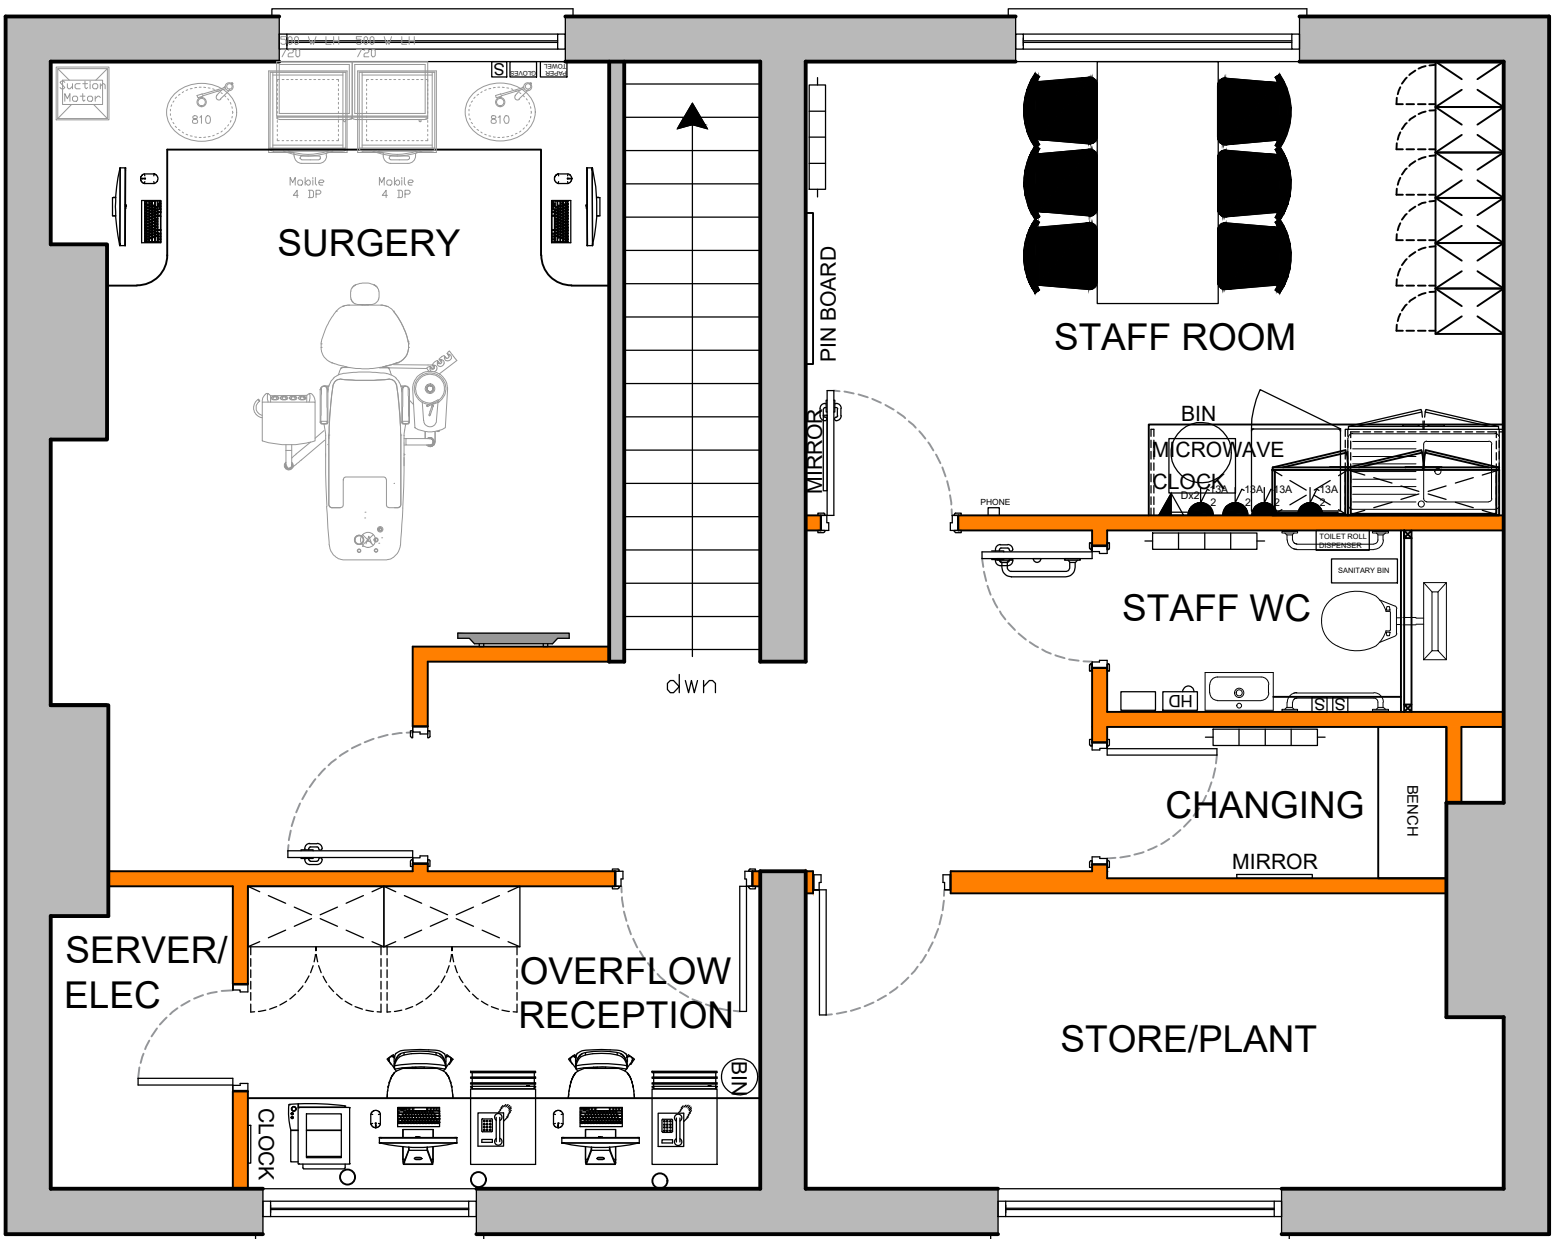

PROPOSED FIRST FLOOR PLAN
Scale 1:50

FOR PLANNING



HARRISON INCE

ARCHITECTS INTERIOR DESIGNERS

CLIENT PORTMAN DENTAL GROUP

PROJECT 5-7 HIGH STREET, EASTLEIGH,
SO50 5LB

TITLE PROPOSED FLOOR PLANS

DATE JUNE 2022

SCALE 1:50 @ A1

JOB NO. PDX085

DWG. NO. AL01

DRAWN CAD/NS

CHECKED

2-4 LITTLE PETER STREET
KNOTT MILL
MANCHESTER
M15 4PS
TEL: 0161 236 3650
EMAIL: enquiries@harrison-ince.co.uk