


Do not scale from this drawing. All dimensions to be checked on site prior to manufacture and construction. This drawing is the property of Harrison Ince Holdings Limited and should not be reproduced without permission.
All discrepancies to be brought to the attention of the architect immediately.
This drawing is to be read in conjunction with the specification / bill of quantities and related drawings.


REVISIONS

- FIRST ISSUE

22.06.2022 NS

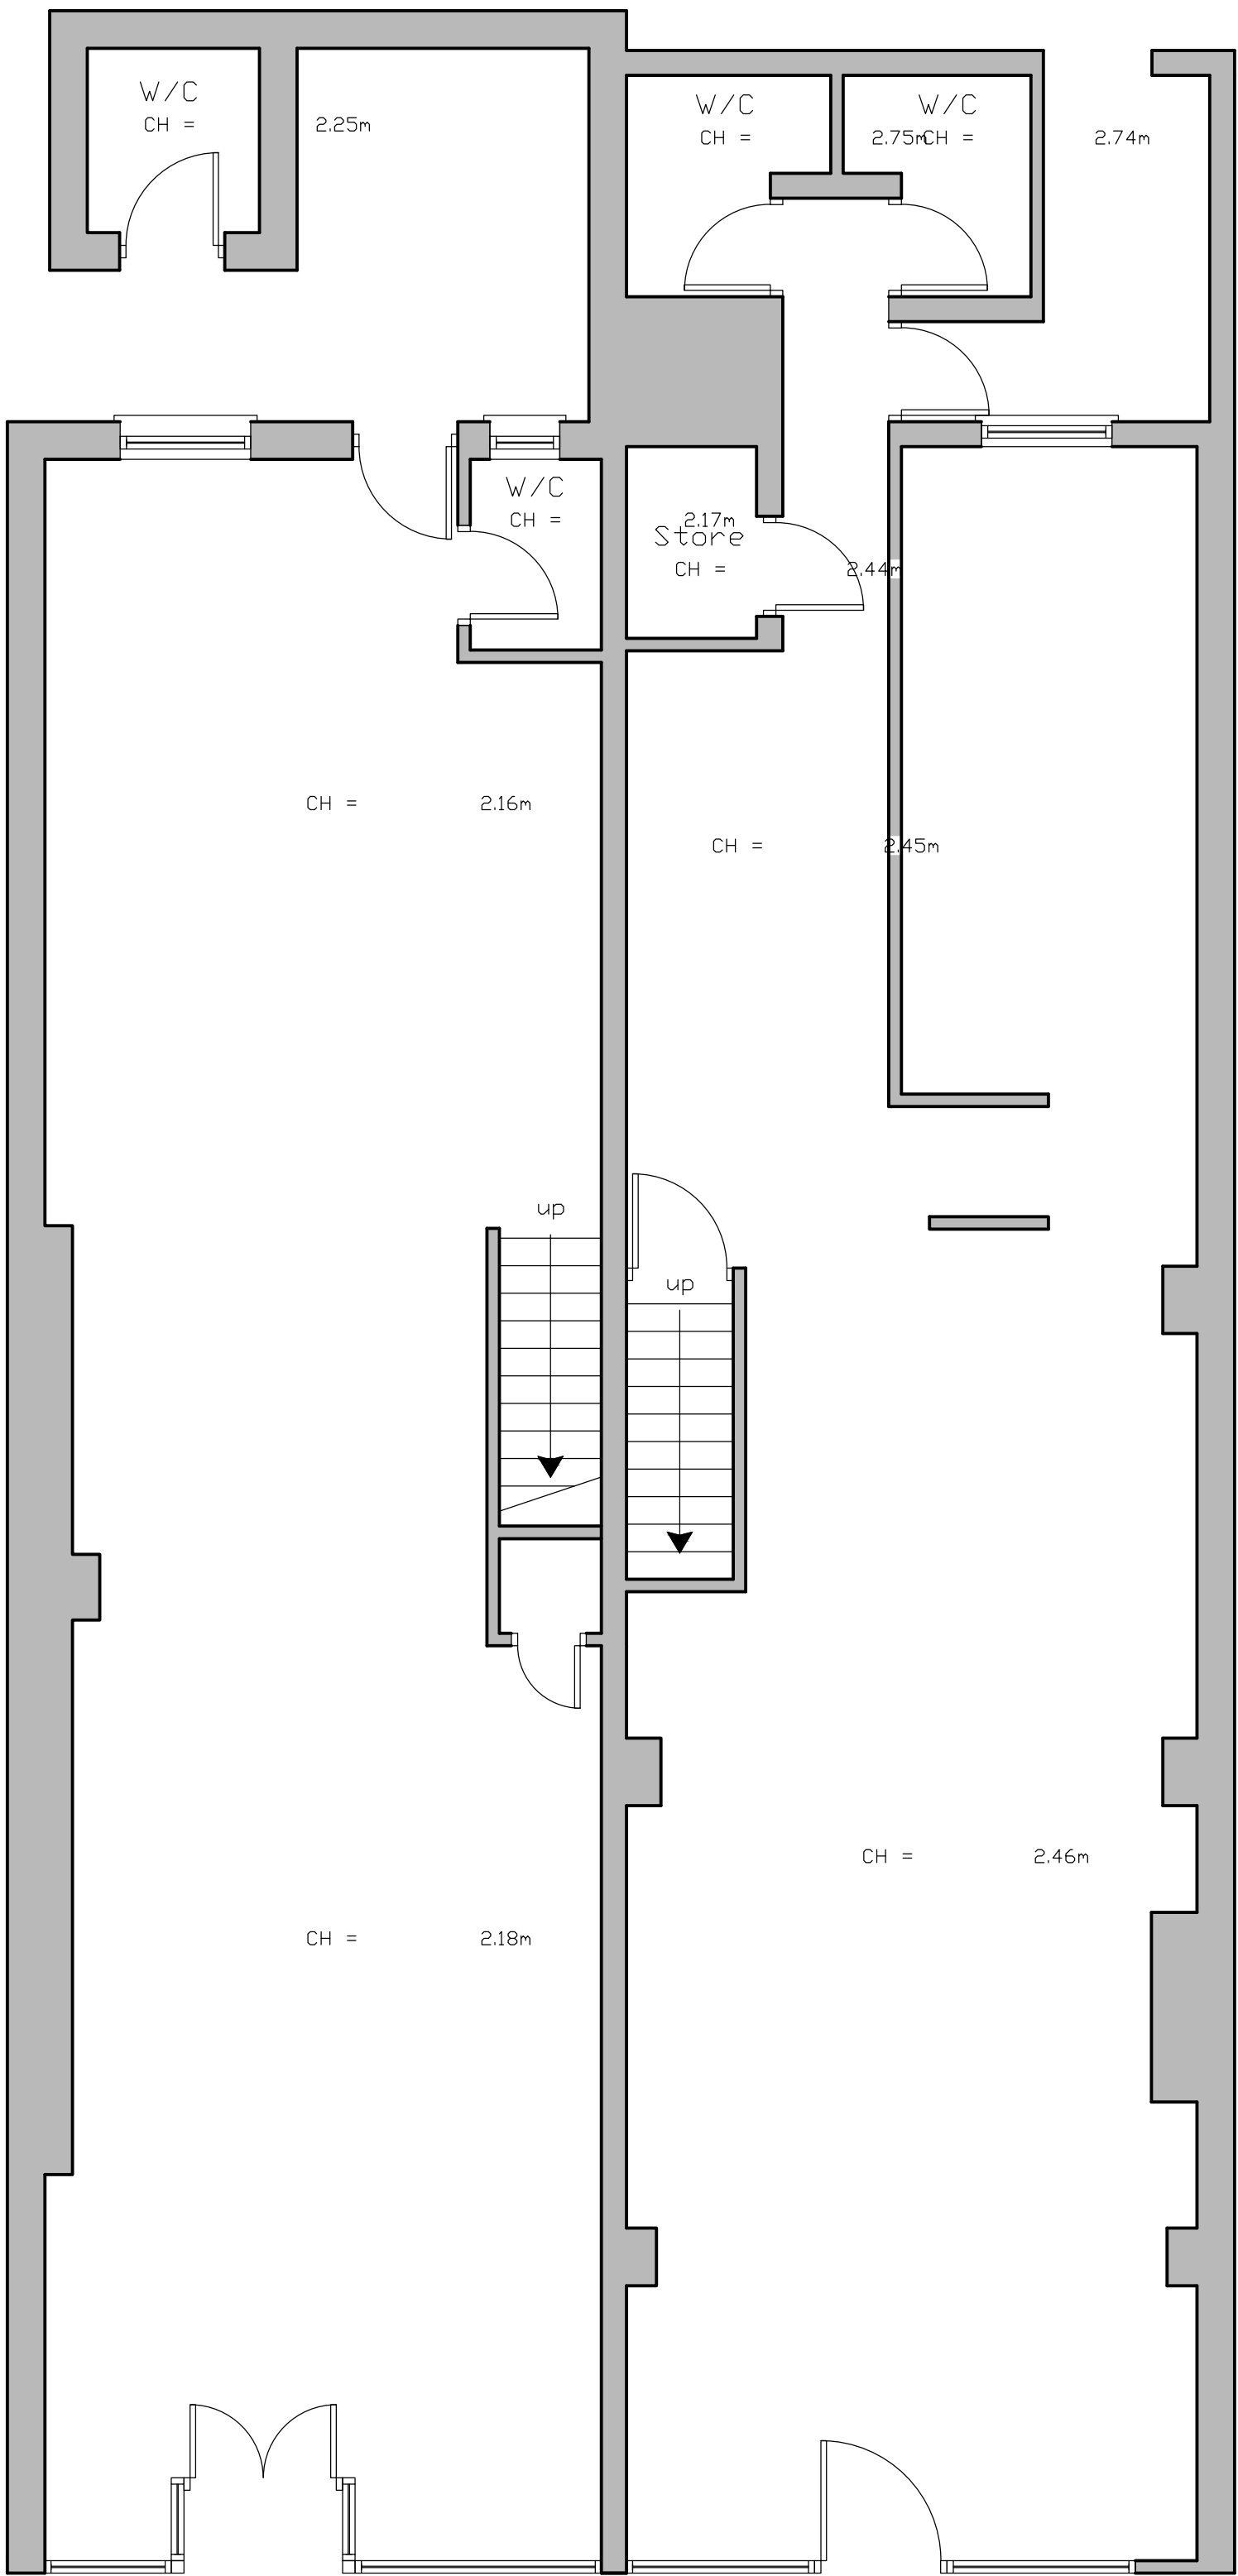

EXISTING GROUND FLOOR PLAN
Scale 1:50

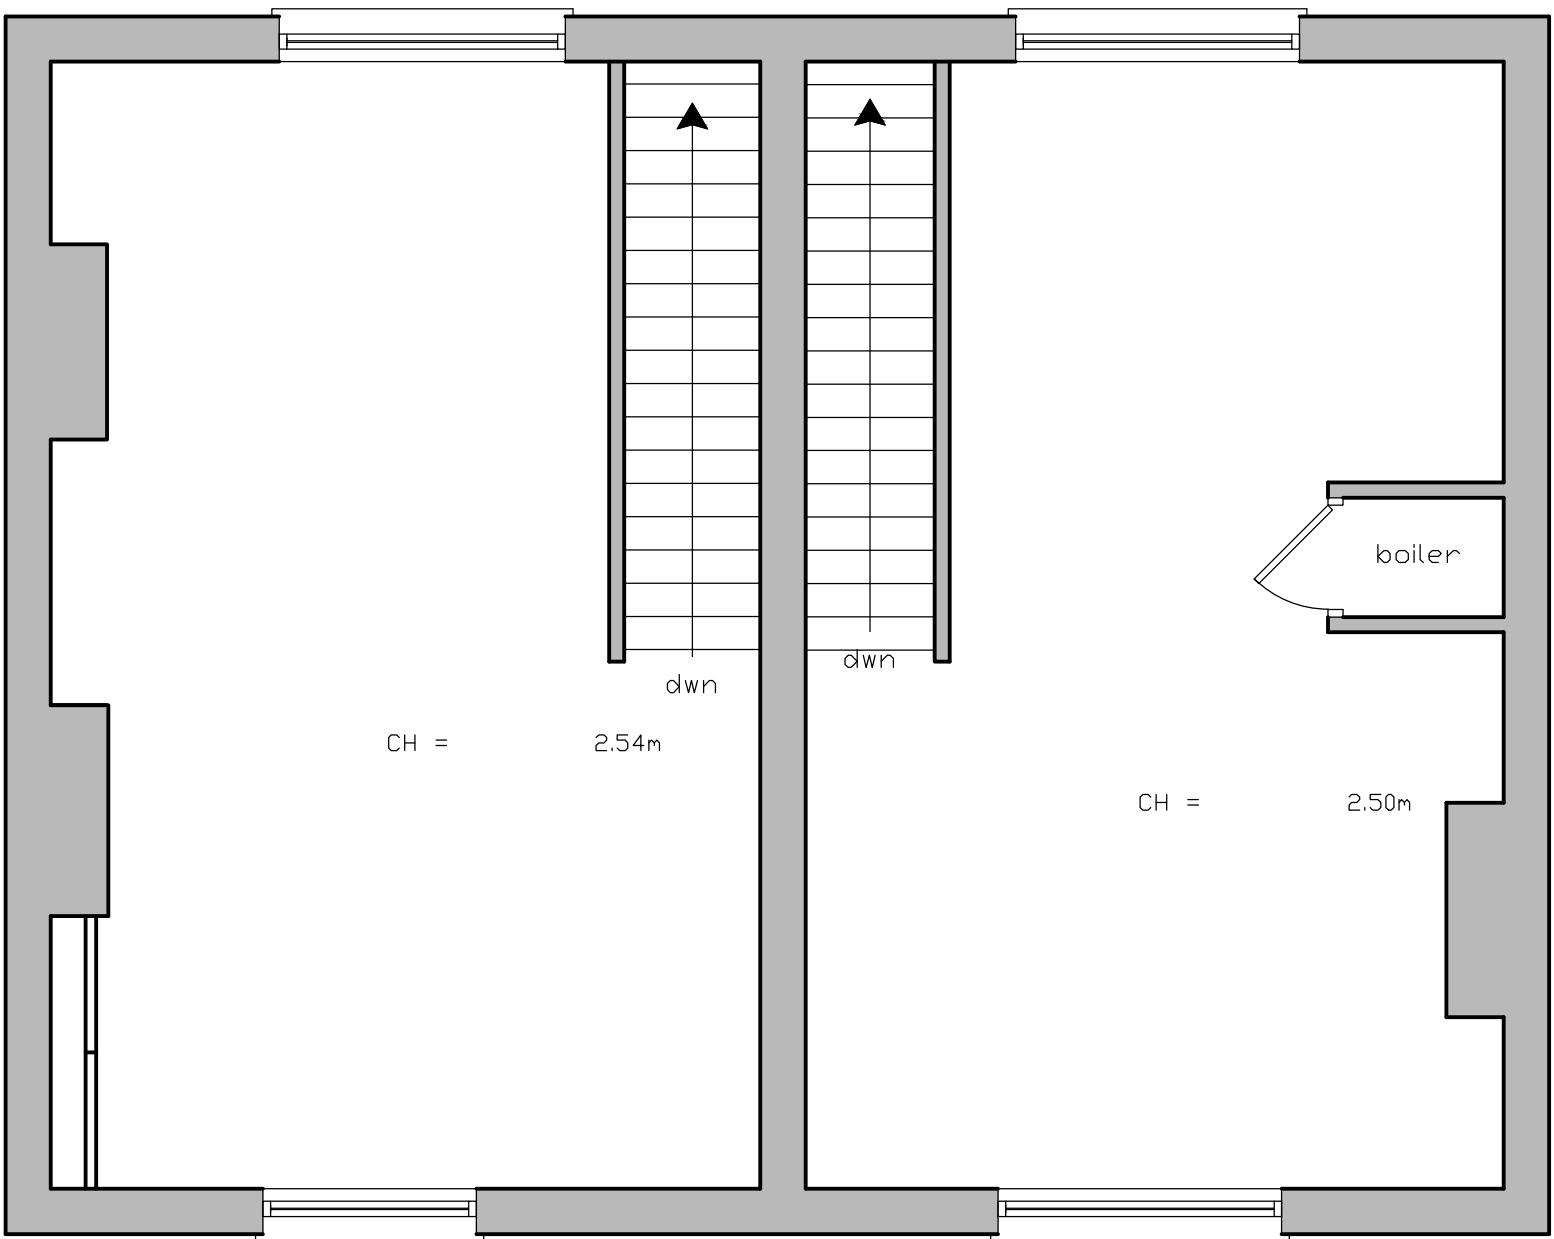

EXISTING FIRST FLOOR PLAN
Scale 1:50

FOR PLANNING



HARRISON INCE

ARCHITECTS INTERIOR DESIGNERS

CLIENT PORTMAN DENTAL GROUP

PROJECT 5-7 HIGH STREET, EASTLEIGH,
SO50 5LB

TITLE EXISTING FLOOR PLANS

DATE JUNE 2022

SCALE 1:50 @ A1

JOB NO. PDX085

DWG. NO. AS01

DRAWN CAD/NS

CHECKED

2-4 LITTLE PETER STREET
BLUN HOUSE
KNOTT MILL
MANCHESTER
M15 4PS
TEL: 0161 236 3650
EMAIL: enquiries@harrison-ince.co.uk