


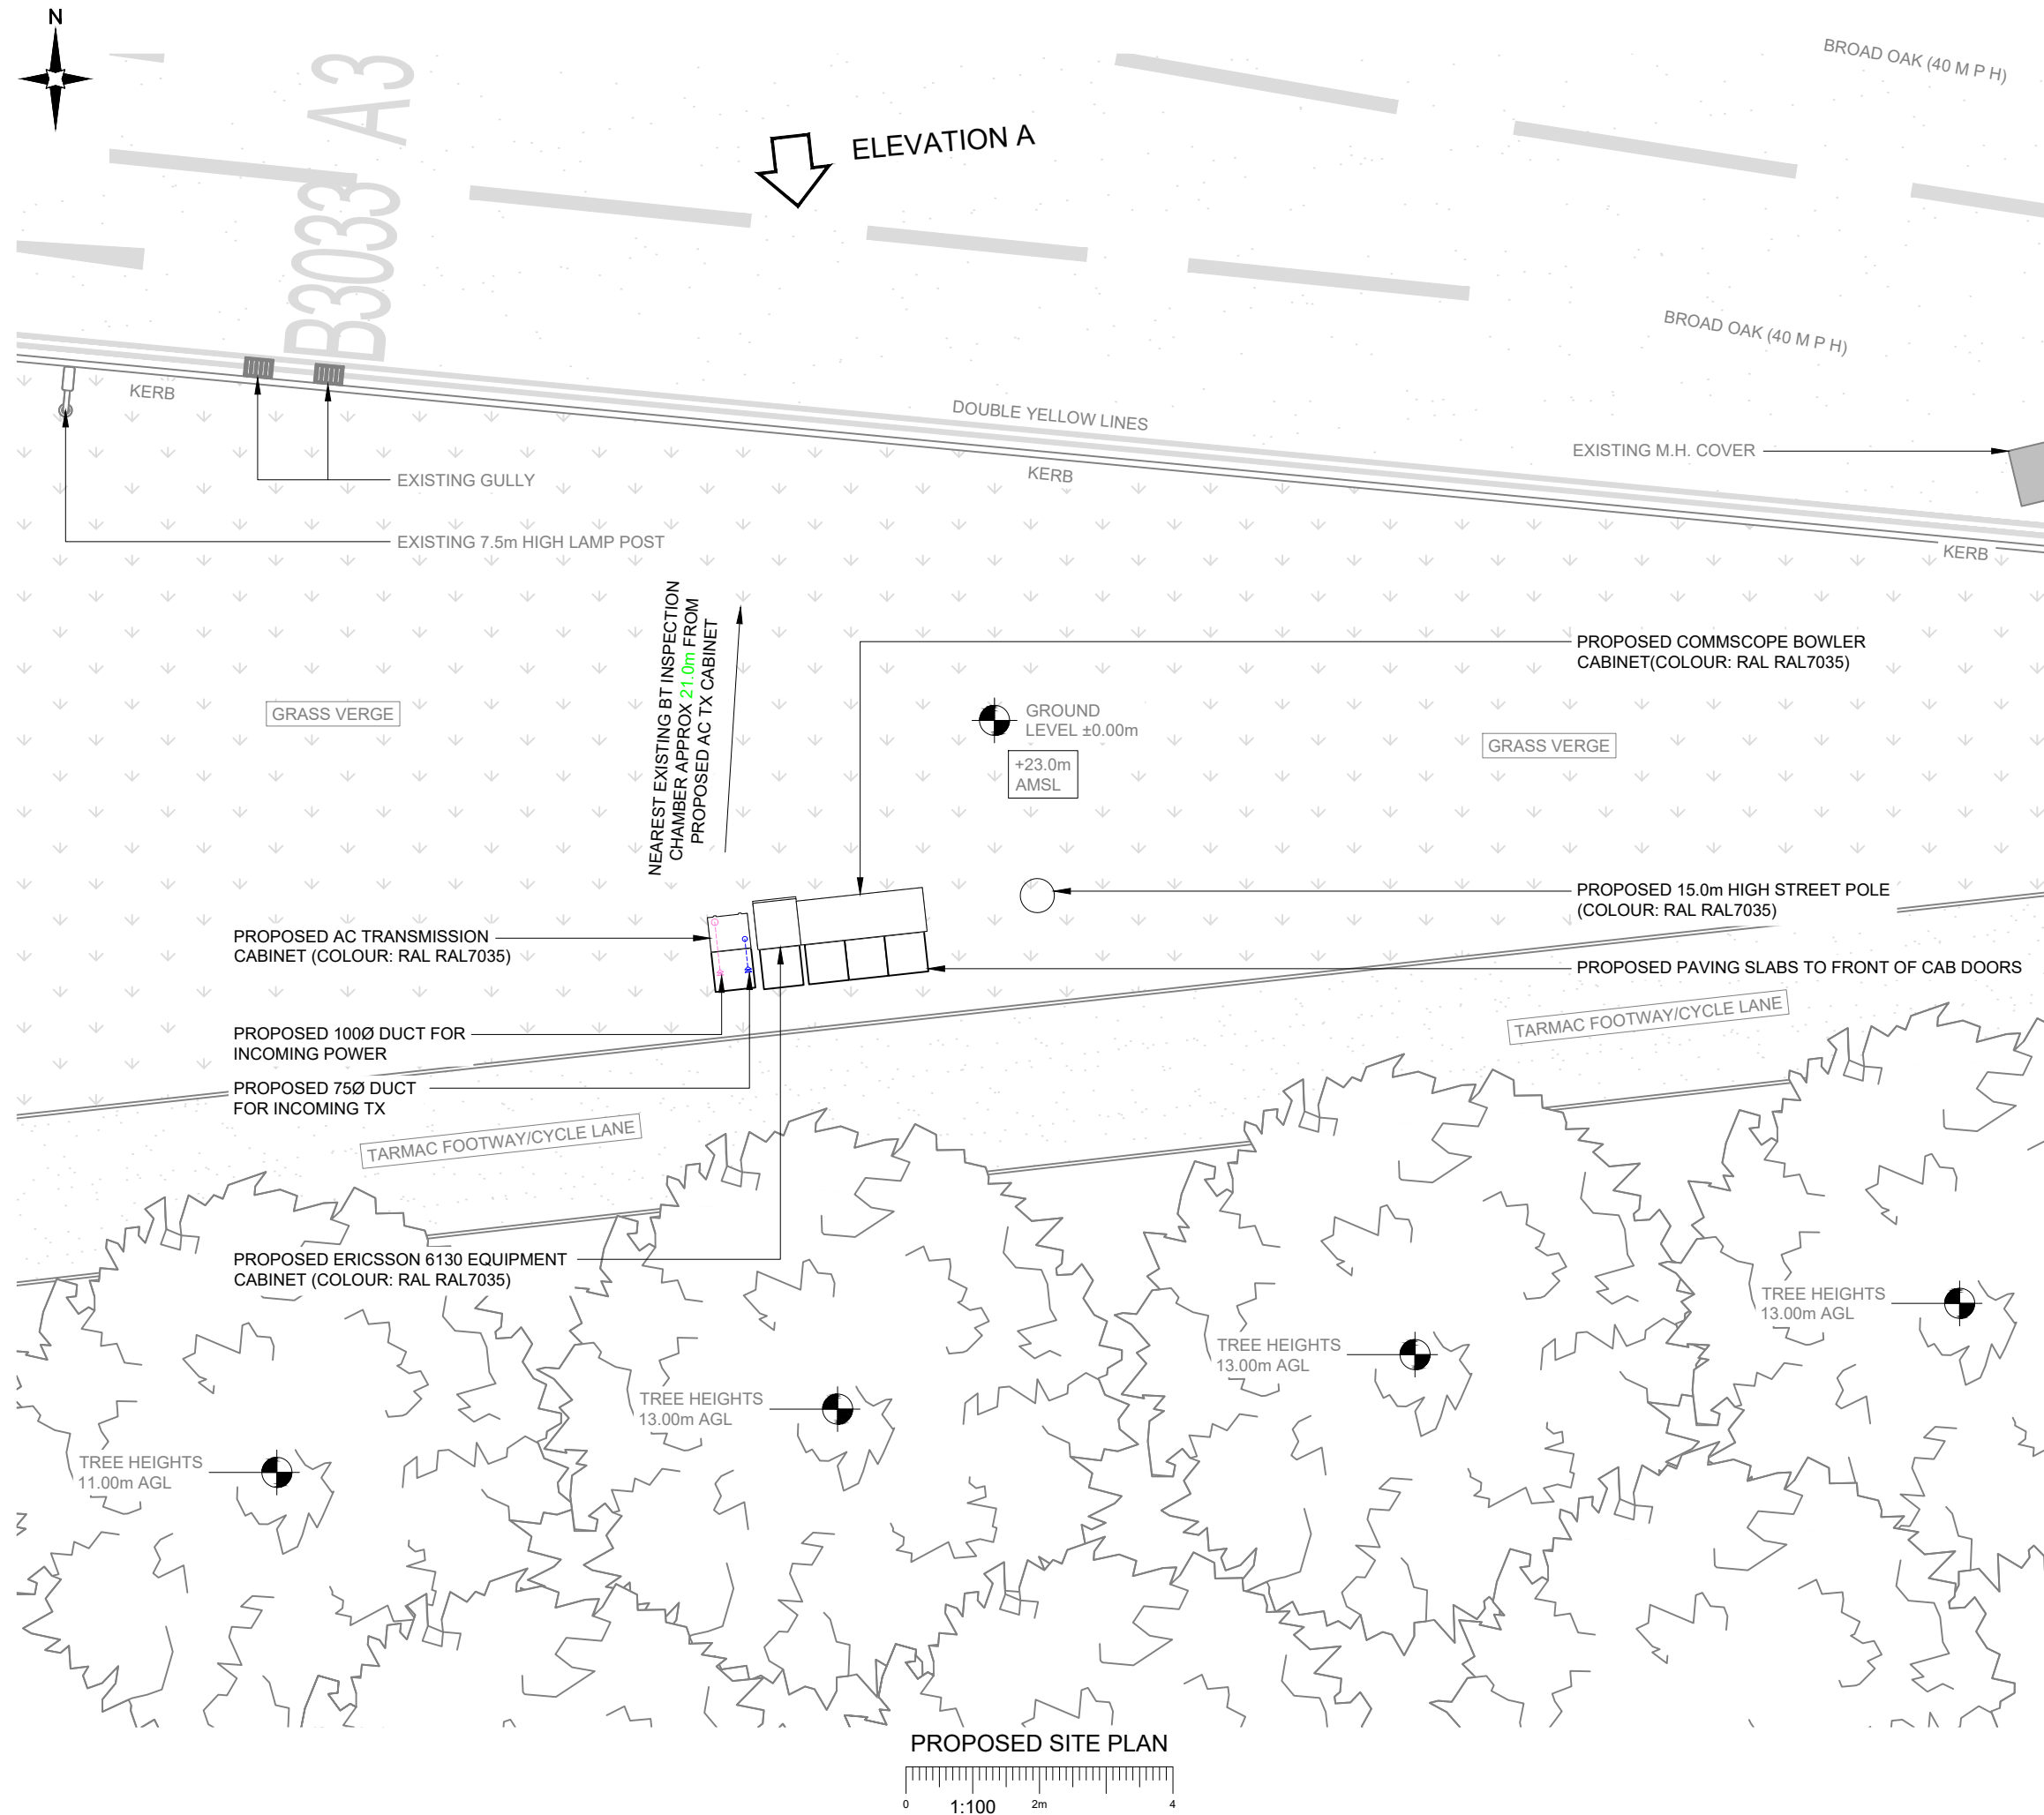

1. ALL DIMENSIONS IN MM UNLESS OTHERWISE NOTED.

A	Issued for Planning	JDS	DO	09.06.22
REV	MODIFICATION	BY	CH	DATE

450 Longwater Avenue,
Green Park,
Reading,
RG2 6GF



Great British Communications
Lapwing House, Block 3 Forward Point,
Tan House Lane, Widnes, Cheshire, WAB 0SL
t. 44 (0)151 420 4128
www.gbcservices.co.uk

3UK Nominal ID:	ELH21731
-----------------	----------

Address: TEXACO SERVICE STATION
GRANGE ROAD
HEDGE END, EASTLEIGH
HAMPSHIRE
SO30 2FU

Title: 215 PROPOSED SITE PLAN

Project:	UNILATERAL SW
----------	---------------

Purpose of Issue:	PLANNING
-------------------	----------

MBNL/TM/H3G Cell ID:

ELH070/86361/SO0627

Drawing No:	Issue:
ELH21731_ELH070_86361_SO0627_GA_REV_A	

1418