




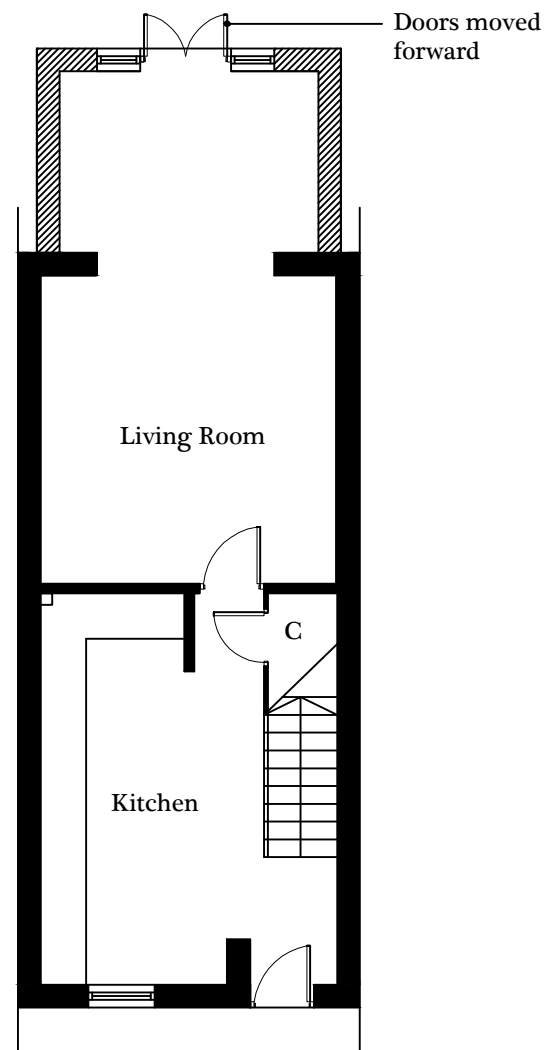


Proposed Ground Floor Plan @ 1:100 Scale

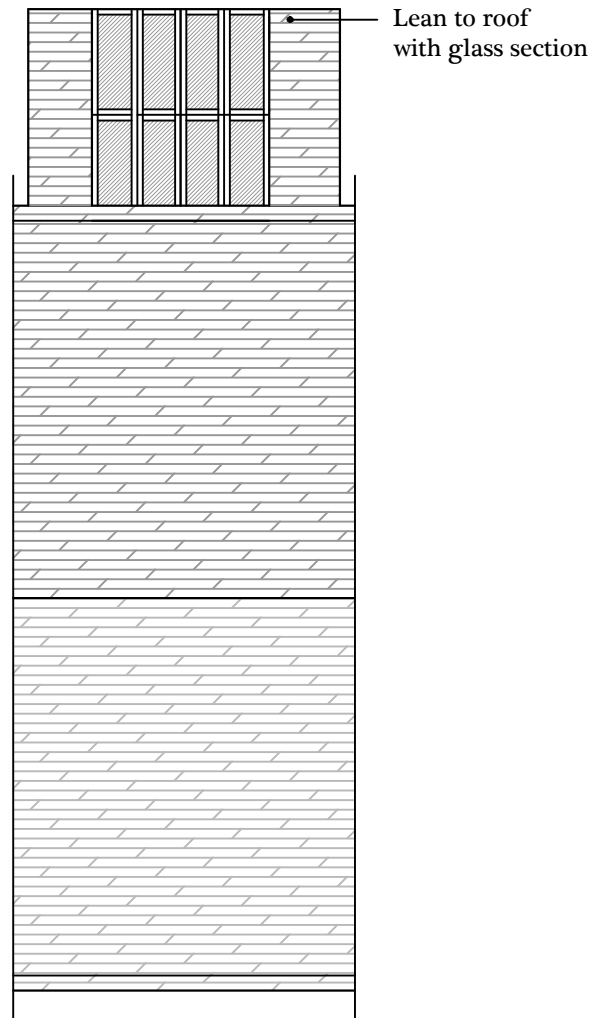


Proposed Roof Plan @ 1:100 Scale

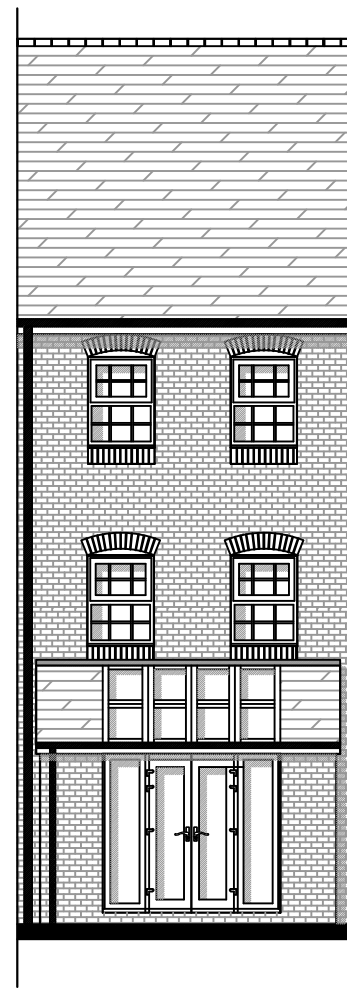


Proposed Rear Elevation @ 1:100 Scale

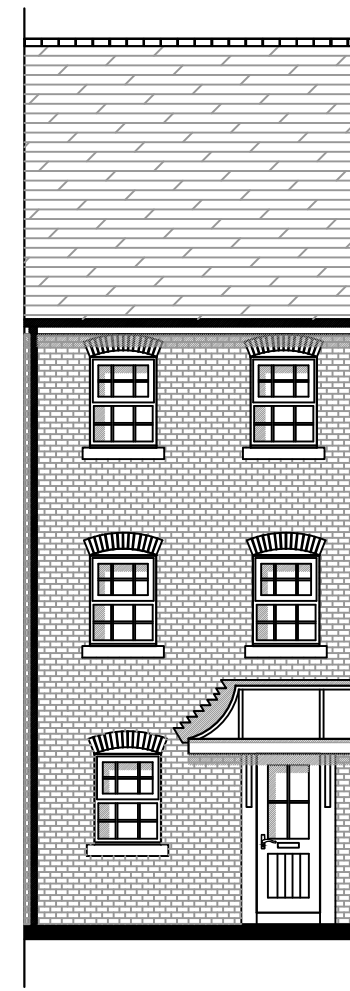

Proposed Front Elevation @ 1:100 Scale (Unchanged)

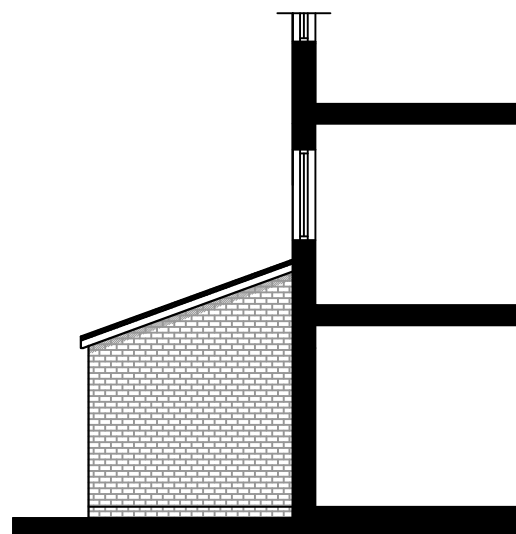


Proposed Side Elevation @ 1:100 Scale

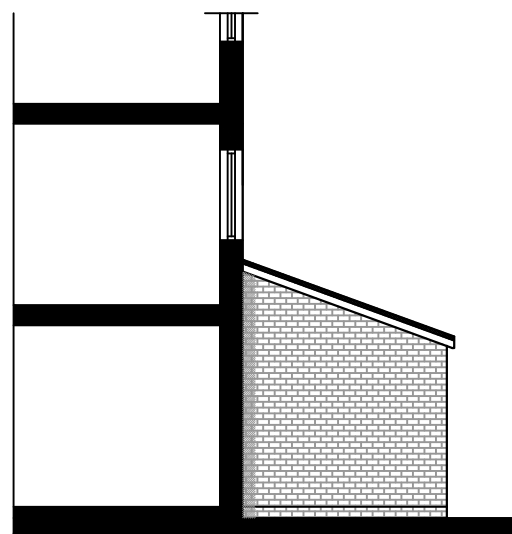


Proposed Side Elevation @ 1:100 Scale

Floor Plan Key

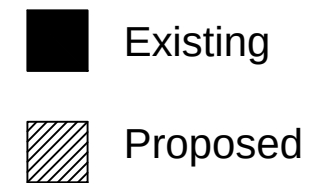

Scale Bar @ 1:100

 

CHARTERED ARCHITECTS TOWN PLANNING CONSULTANTS
65 LEIGH ROAD, EASTLEIGH, HAMPSHIRE SO50 9DF
TELEPHONE 01794 518706 EMAIL: info@grahamasharchitects.com
WEBSITE: www.grahamasharchitects.com

This drawing is copyright and remains the property of Graham Ash Architects. All dimensions are to be checked on site. Any discrepancies are to be reported to the Architect before work commences. The scheme is subject to town planning and all other necessary consents.

PROJECT:

76 Ashton Gardens,
Eastleigh, SO50 4DG

TITLE: Proposed Plans and
Elevations

DESIGNED BY GA	DATE 22/02/17	DRWN / DTALD BY: R.ASH
SCALE 1:100	PLOTTED 23/02/17	REV.

PURPOSE OF ISSUE:

☒ information ☐ approval ☐ tender ☐ construction

DWG. NO.

17:009:03