

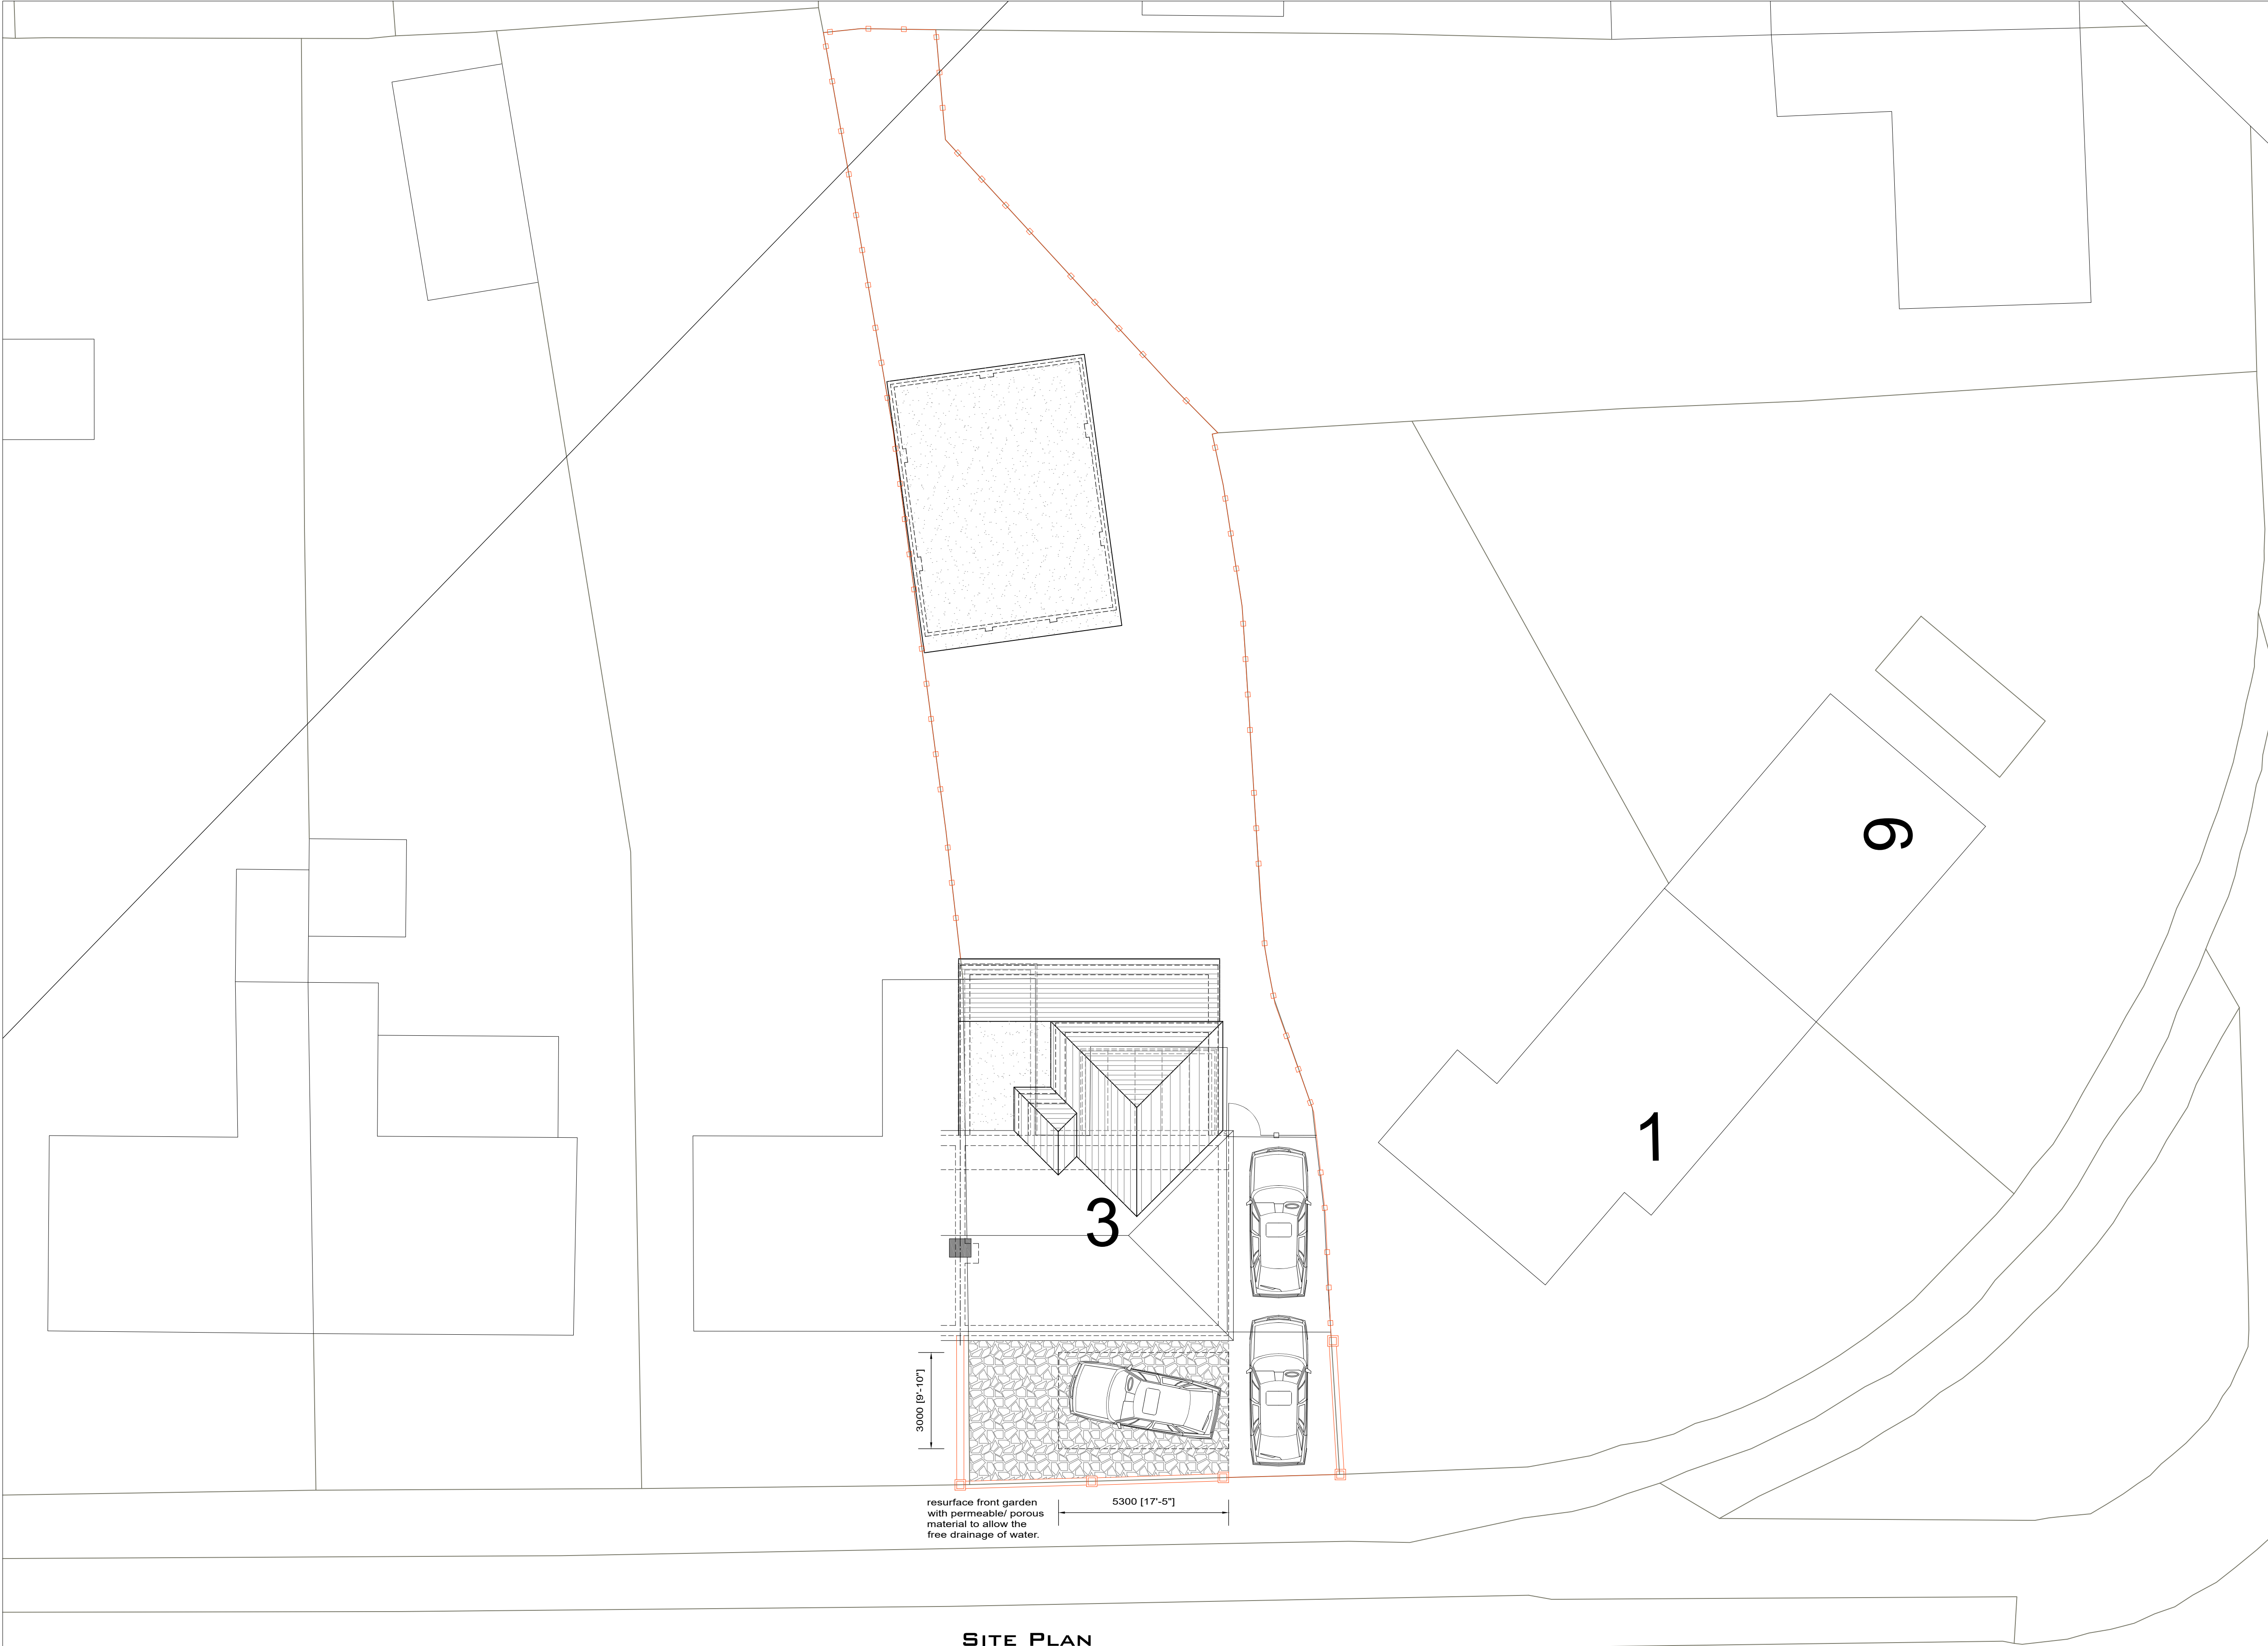


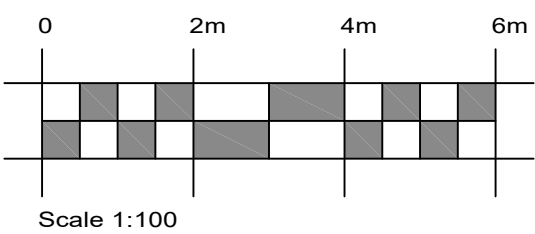

SITE PLAN
(1:100 SCALE)

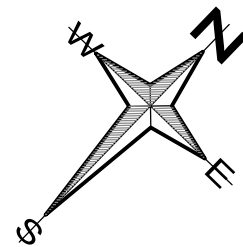

QUEENS VIEW

REV	DATE	DETAILS	DRAWN
-----	------	---------	-------

Copyright © 2009 JaGs ArchiTechs. All rights reserved.
Limited reproduction and distribution permitted for the sole
purpose of the construction of this named development only.
Do not scale - refer to figured dimensions only.

PROJECT TITLE: 3 QUEENS VIEW NETLEY SOUTHAMPTON			
DRAWING TITLE: PROPOSED SITE PLAN & PARKING		SCALE: 1:100 @ A1	
		DATE: JULY 2022	
		DRAWN BY: GE	CHECKED BY: -
		DRAWING NO.: 711825/436/003	
		REV.:	e



46 Lingwood Close, Bassett, Southampton, Hampshire, SO16 7GJ
Tel. 023 8076 7284 E-Mail. admin@jagsarchitechs.co.uk
Web. www.jagsarchitechs.co.uk
Registered in England Number 4607008