
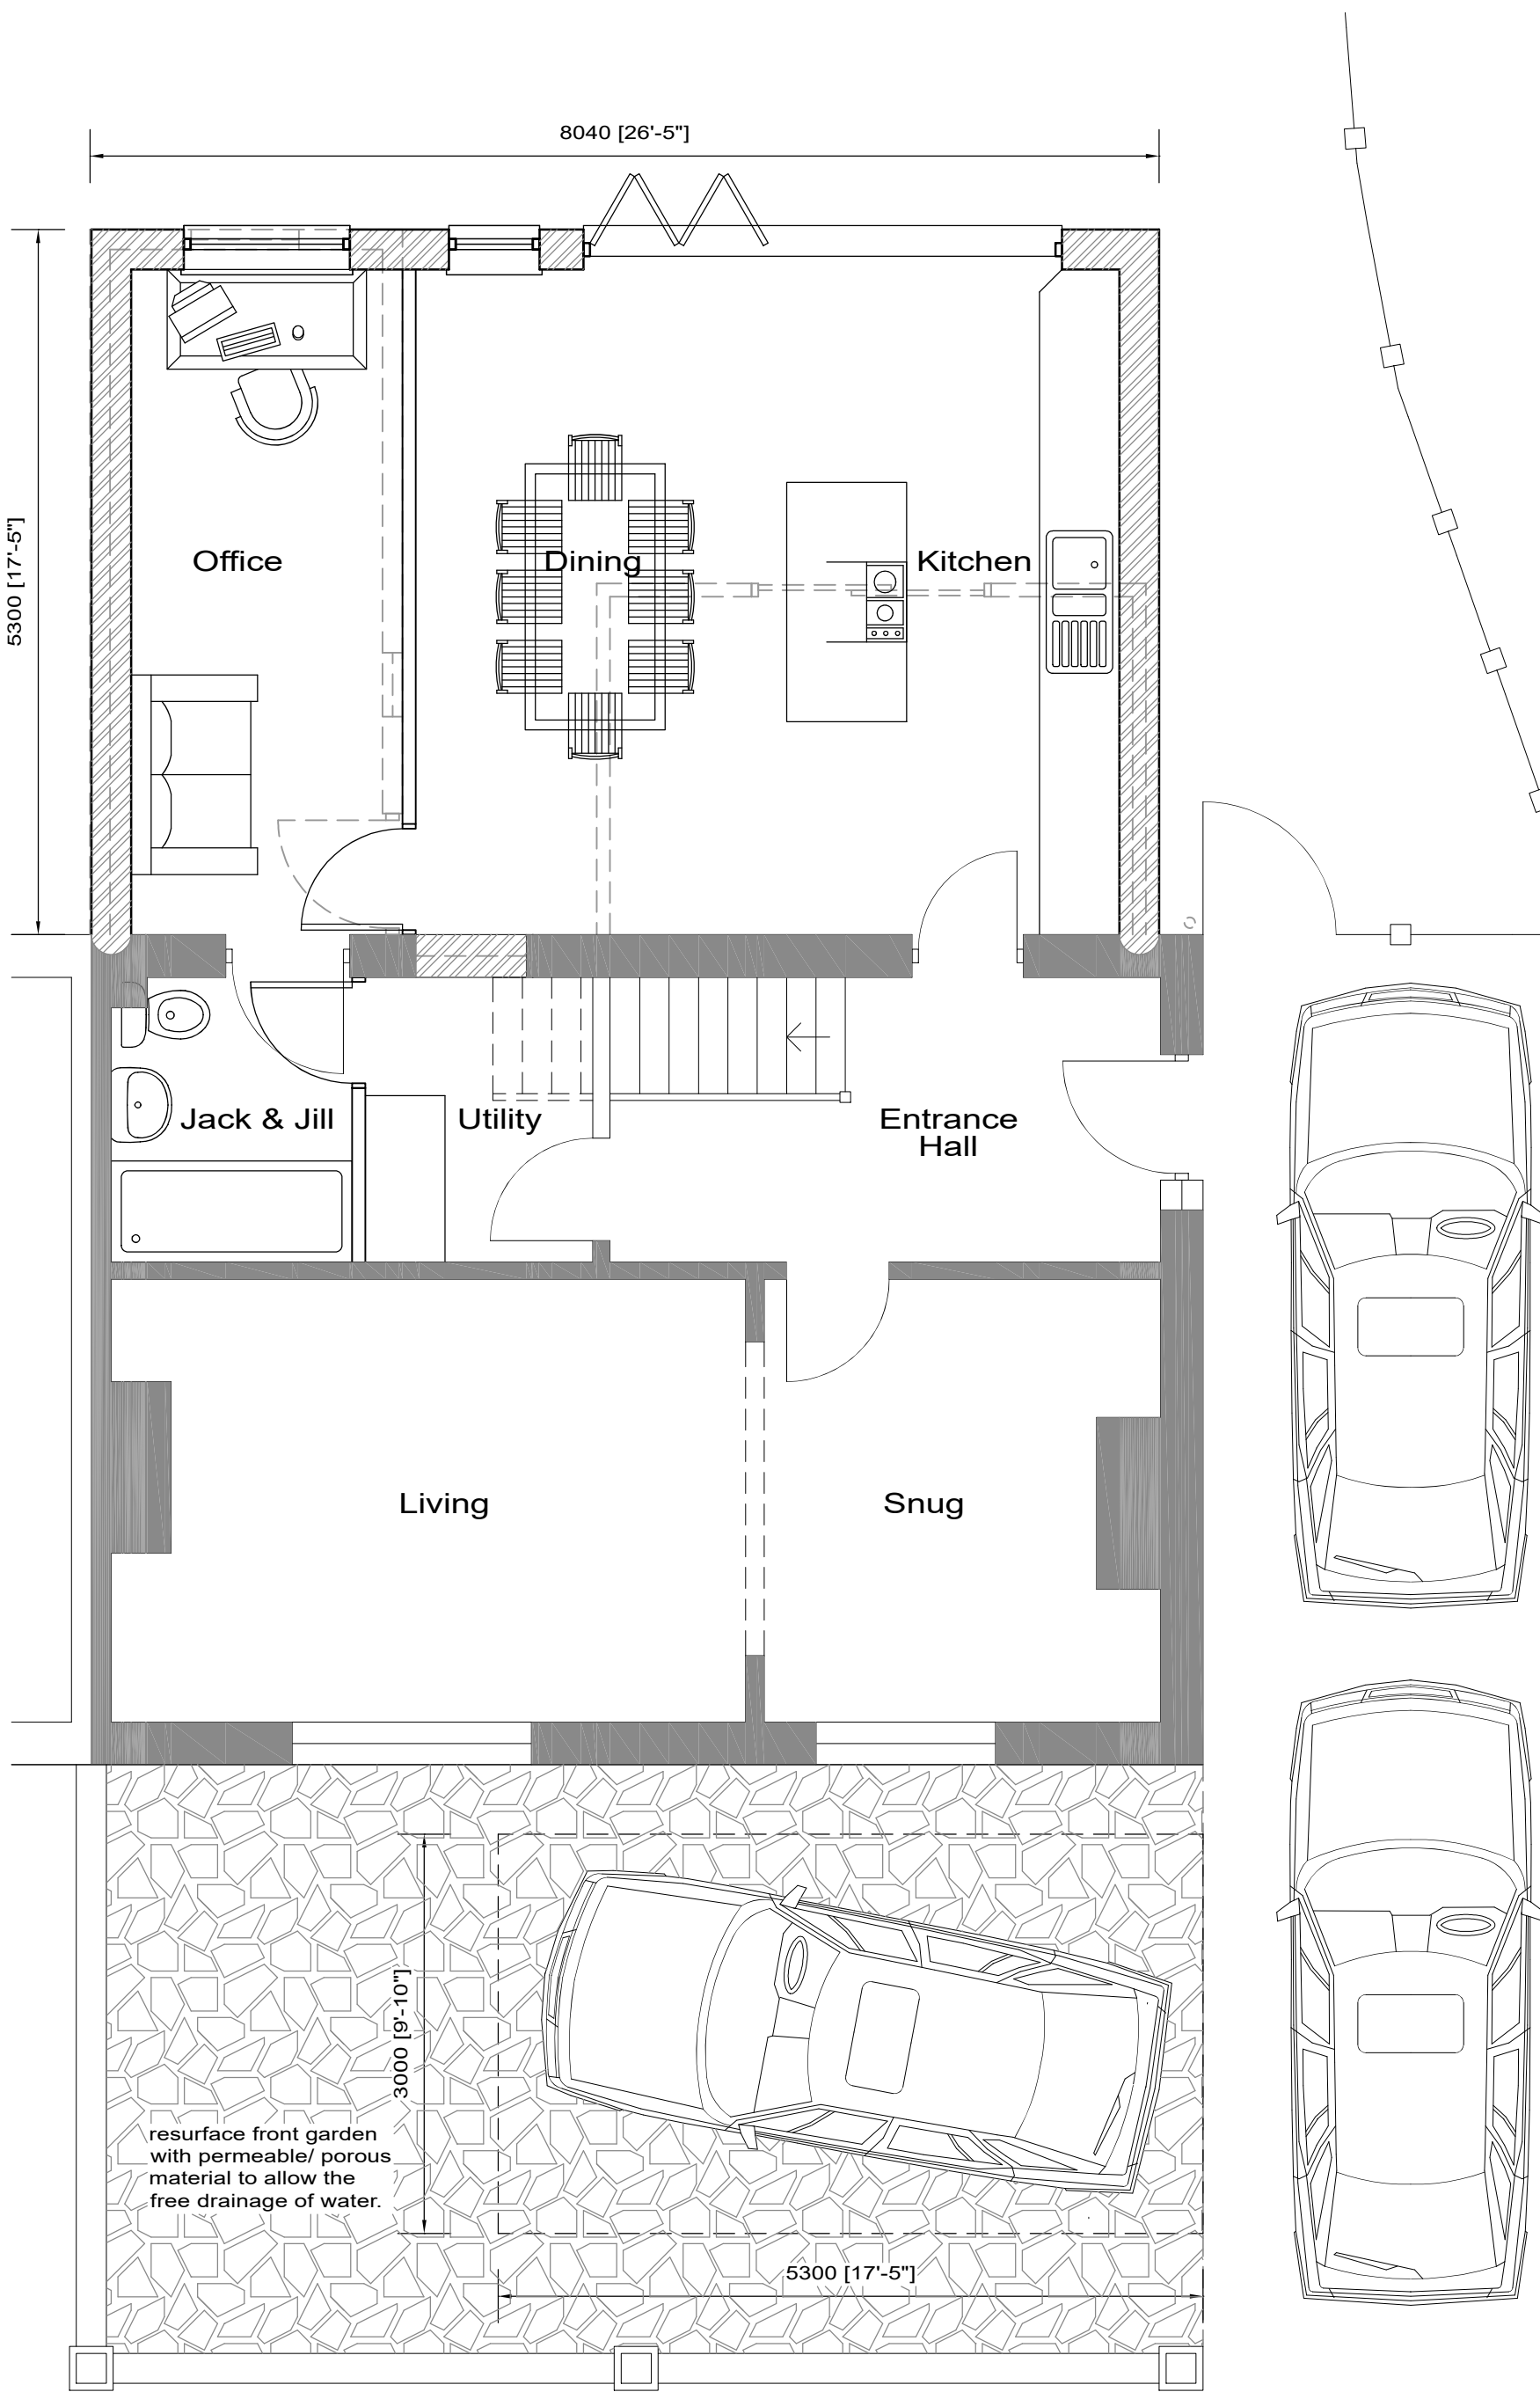


FRONT ELEVATION
(1:100 SCALE)


FLANK ELEVATION
(1:100 SCALE)

REAR ELEVATION
(1:100 SCALE)




FLANK ELEVATION
(1:100 SCALE)

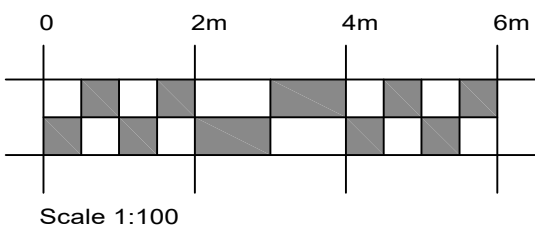


GROUND FLOOR PLAN
(1:50 SCALE)

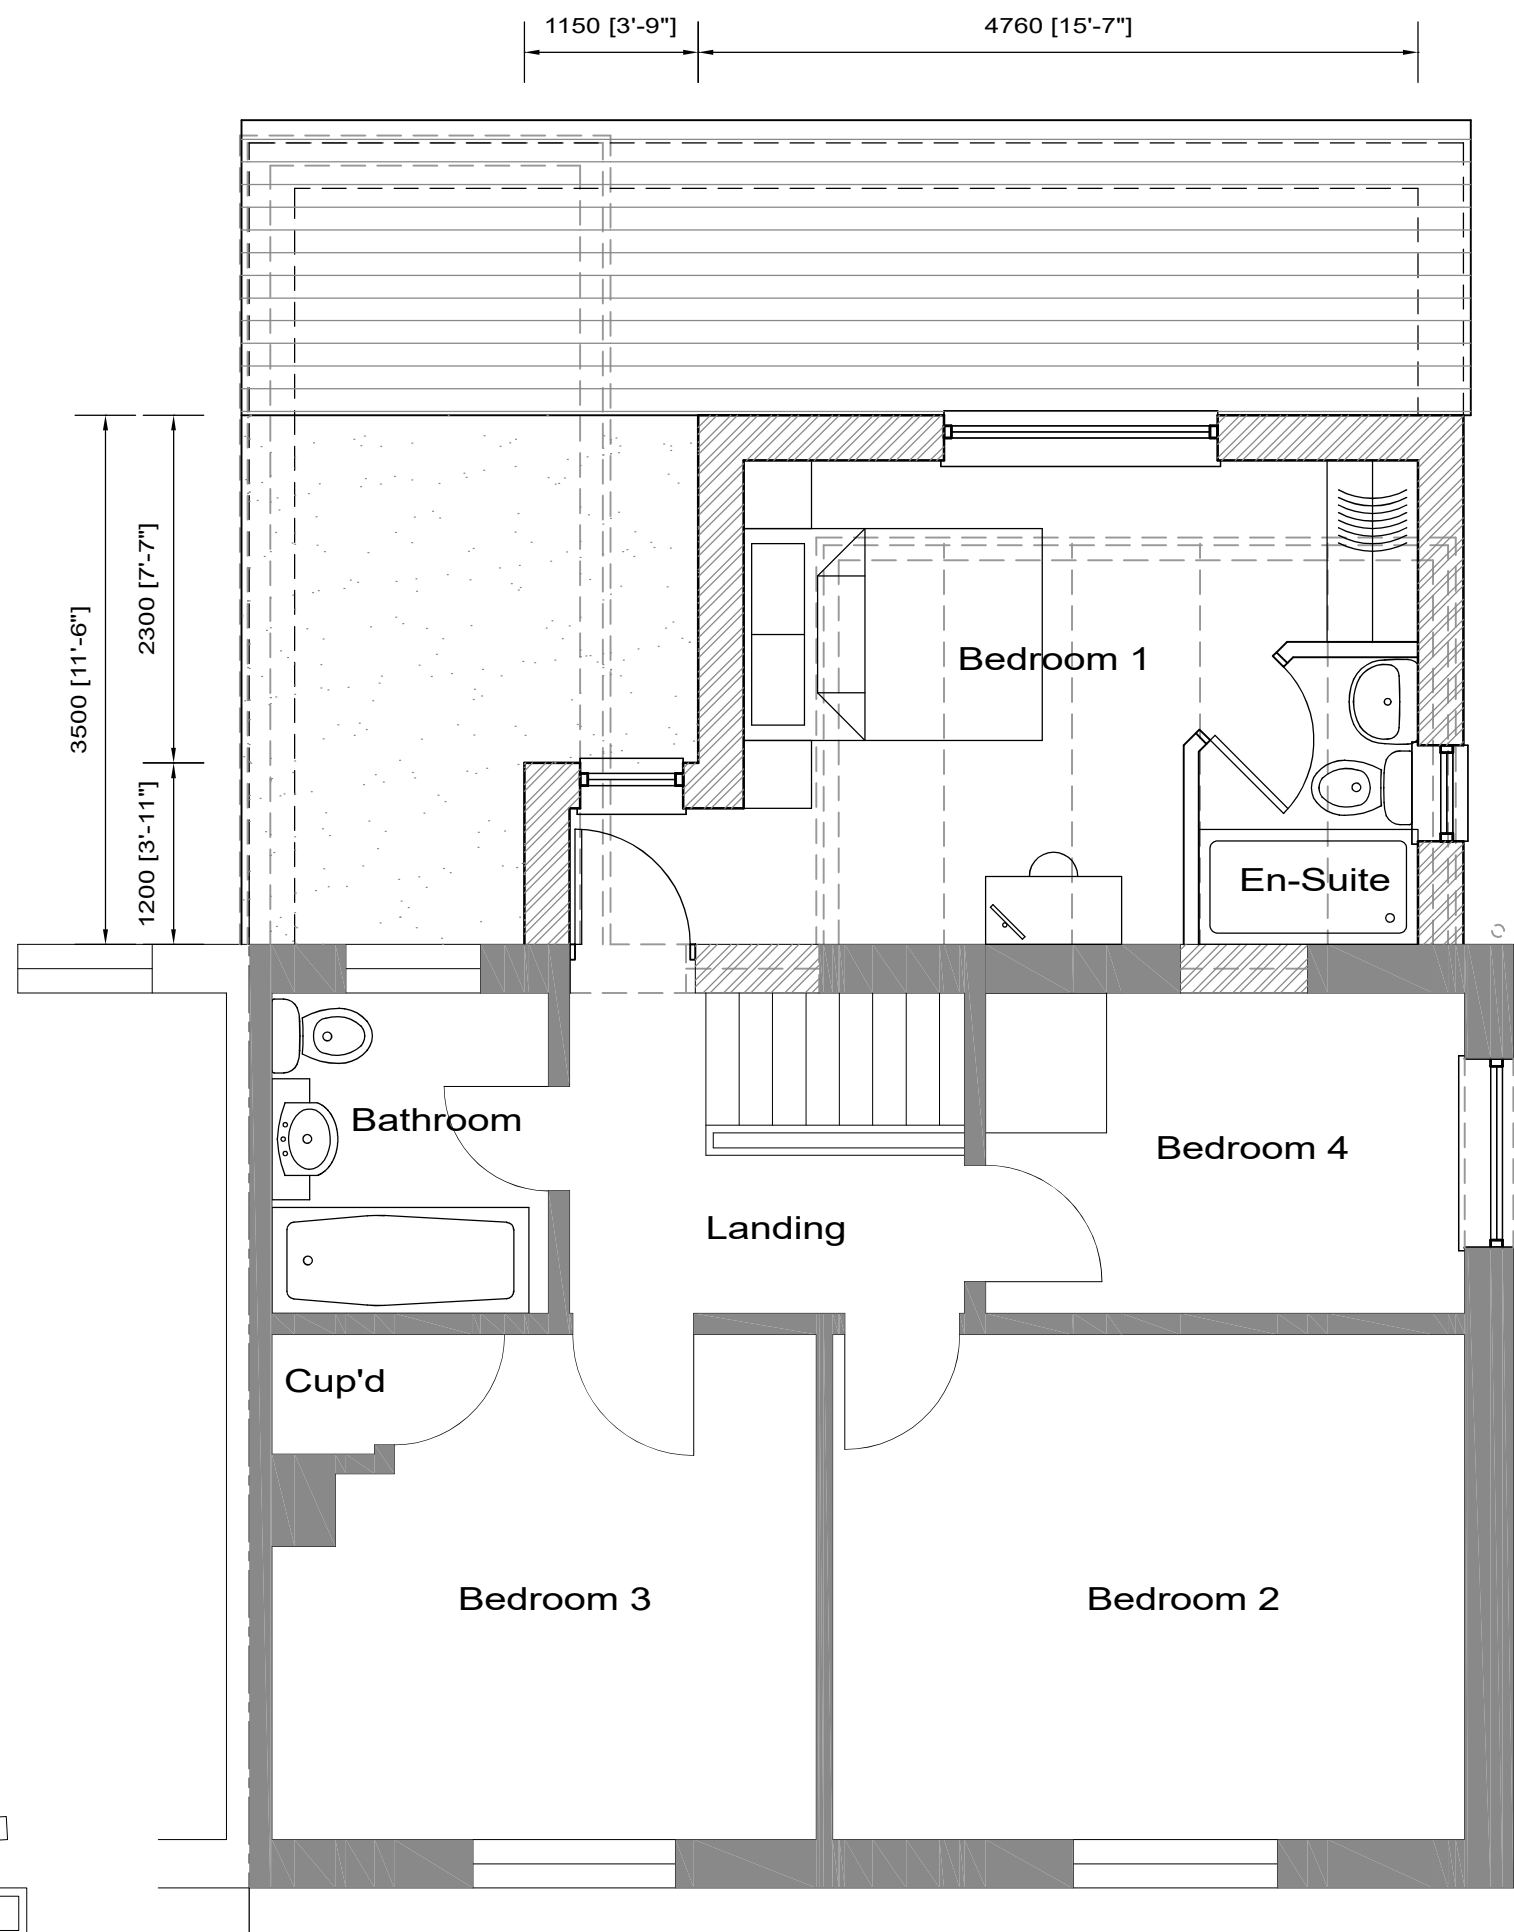



FIRST FLOOR PLAN
(1:50 SCALE)

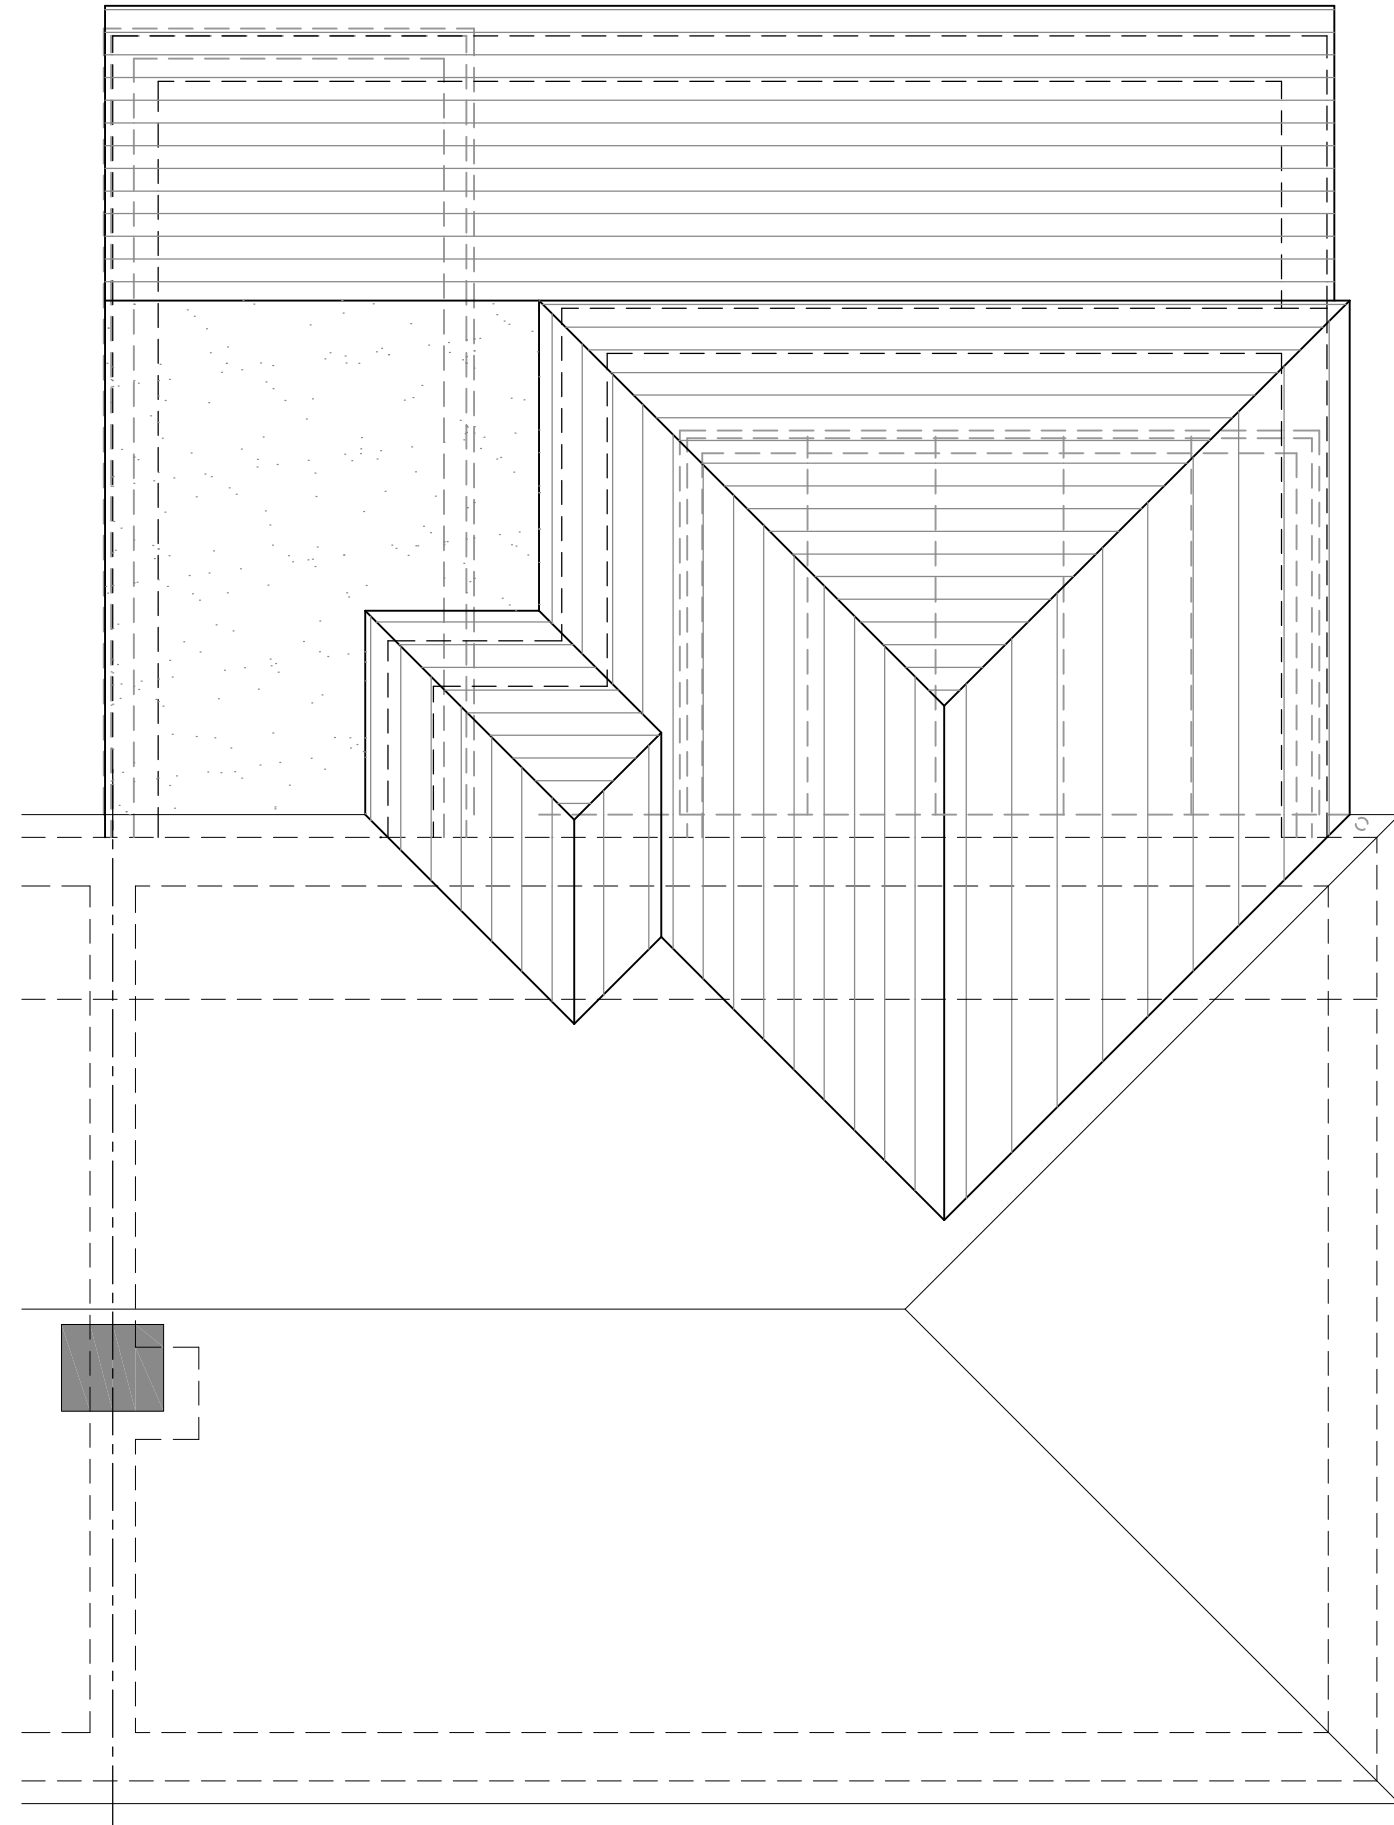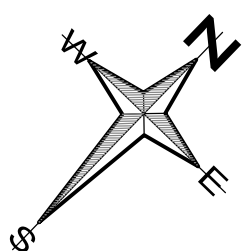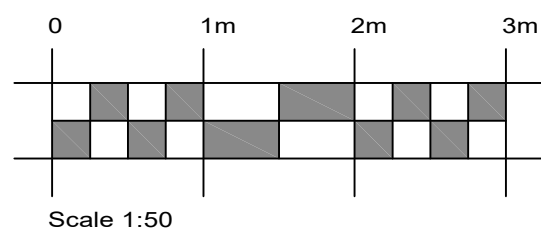

ROOFSCAPE LAYOUT
(1:50 SCALE)

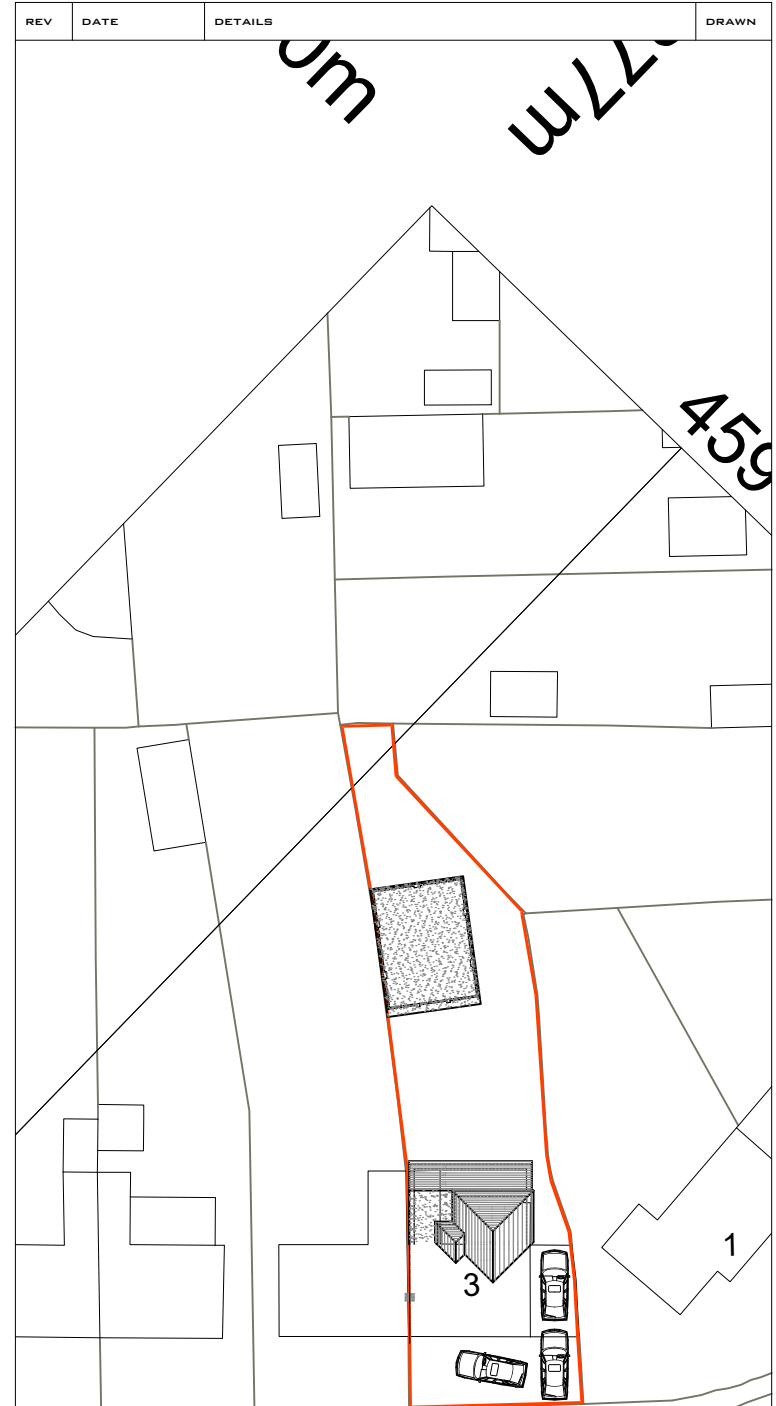

BLOCK PLAN
(1:500 SCALE)

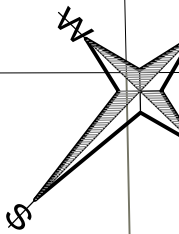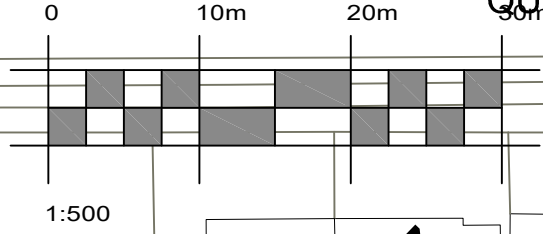

Copyright © 2009 JAGS ARCHITECTS. All rights reserved.
Limited reproduction and distribution permitted for the sole
purpose of the construction of this named development only.
Do not scale, refer to figured dimensions only.

A 04/07/22 PARKING ADDED JE

PROJECT TITLE:
**3 QUEENS VIEW
NETLEY
SOUTHAMPTON**

DRAWING TITLE:
**PROPOSED
PLANS & ELEVATIONS**

SCALE:
1:50 & 1:100 @ A1

DATE:
MARCH 2022

DRAWN BY:
GE

CHECKED BY:
-

DRAWING NO.:
711825/436/002

REV.:
A



46 Lingwood Close, Bassett, Southampton, Hampshire, SO16 7GJ
Tel: 023 8076 7284 E-Mail: admin@jagsarchitects.co.uk
Web: www.jagsarchitects.co.uk
Registered in England Number 1017008