
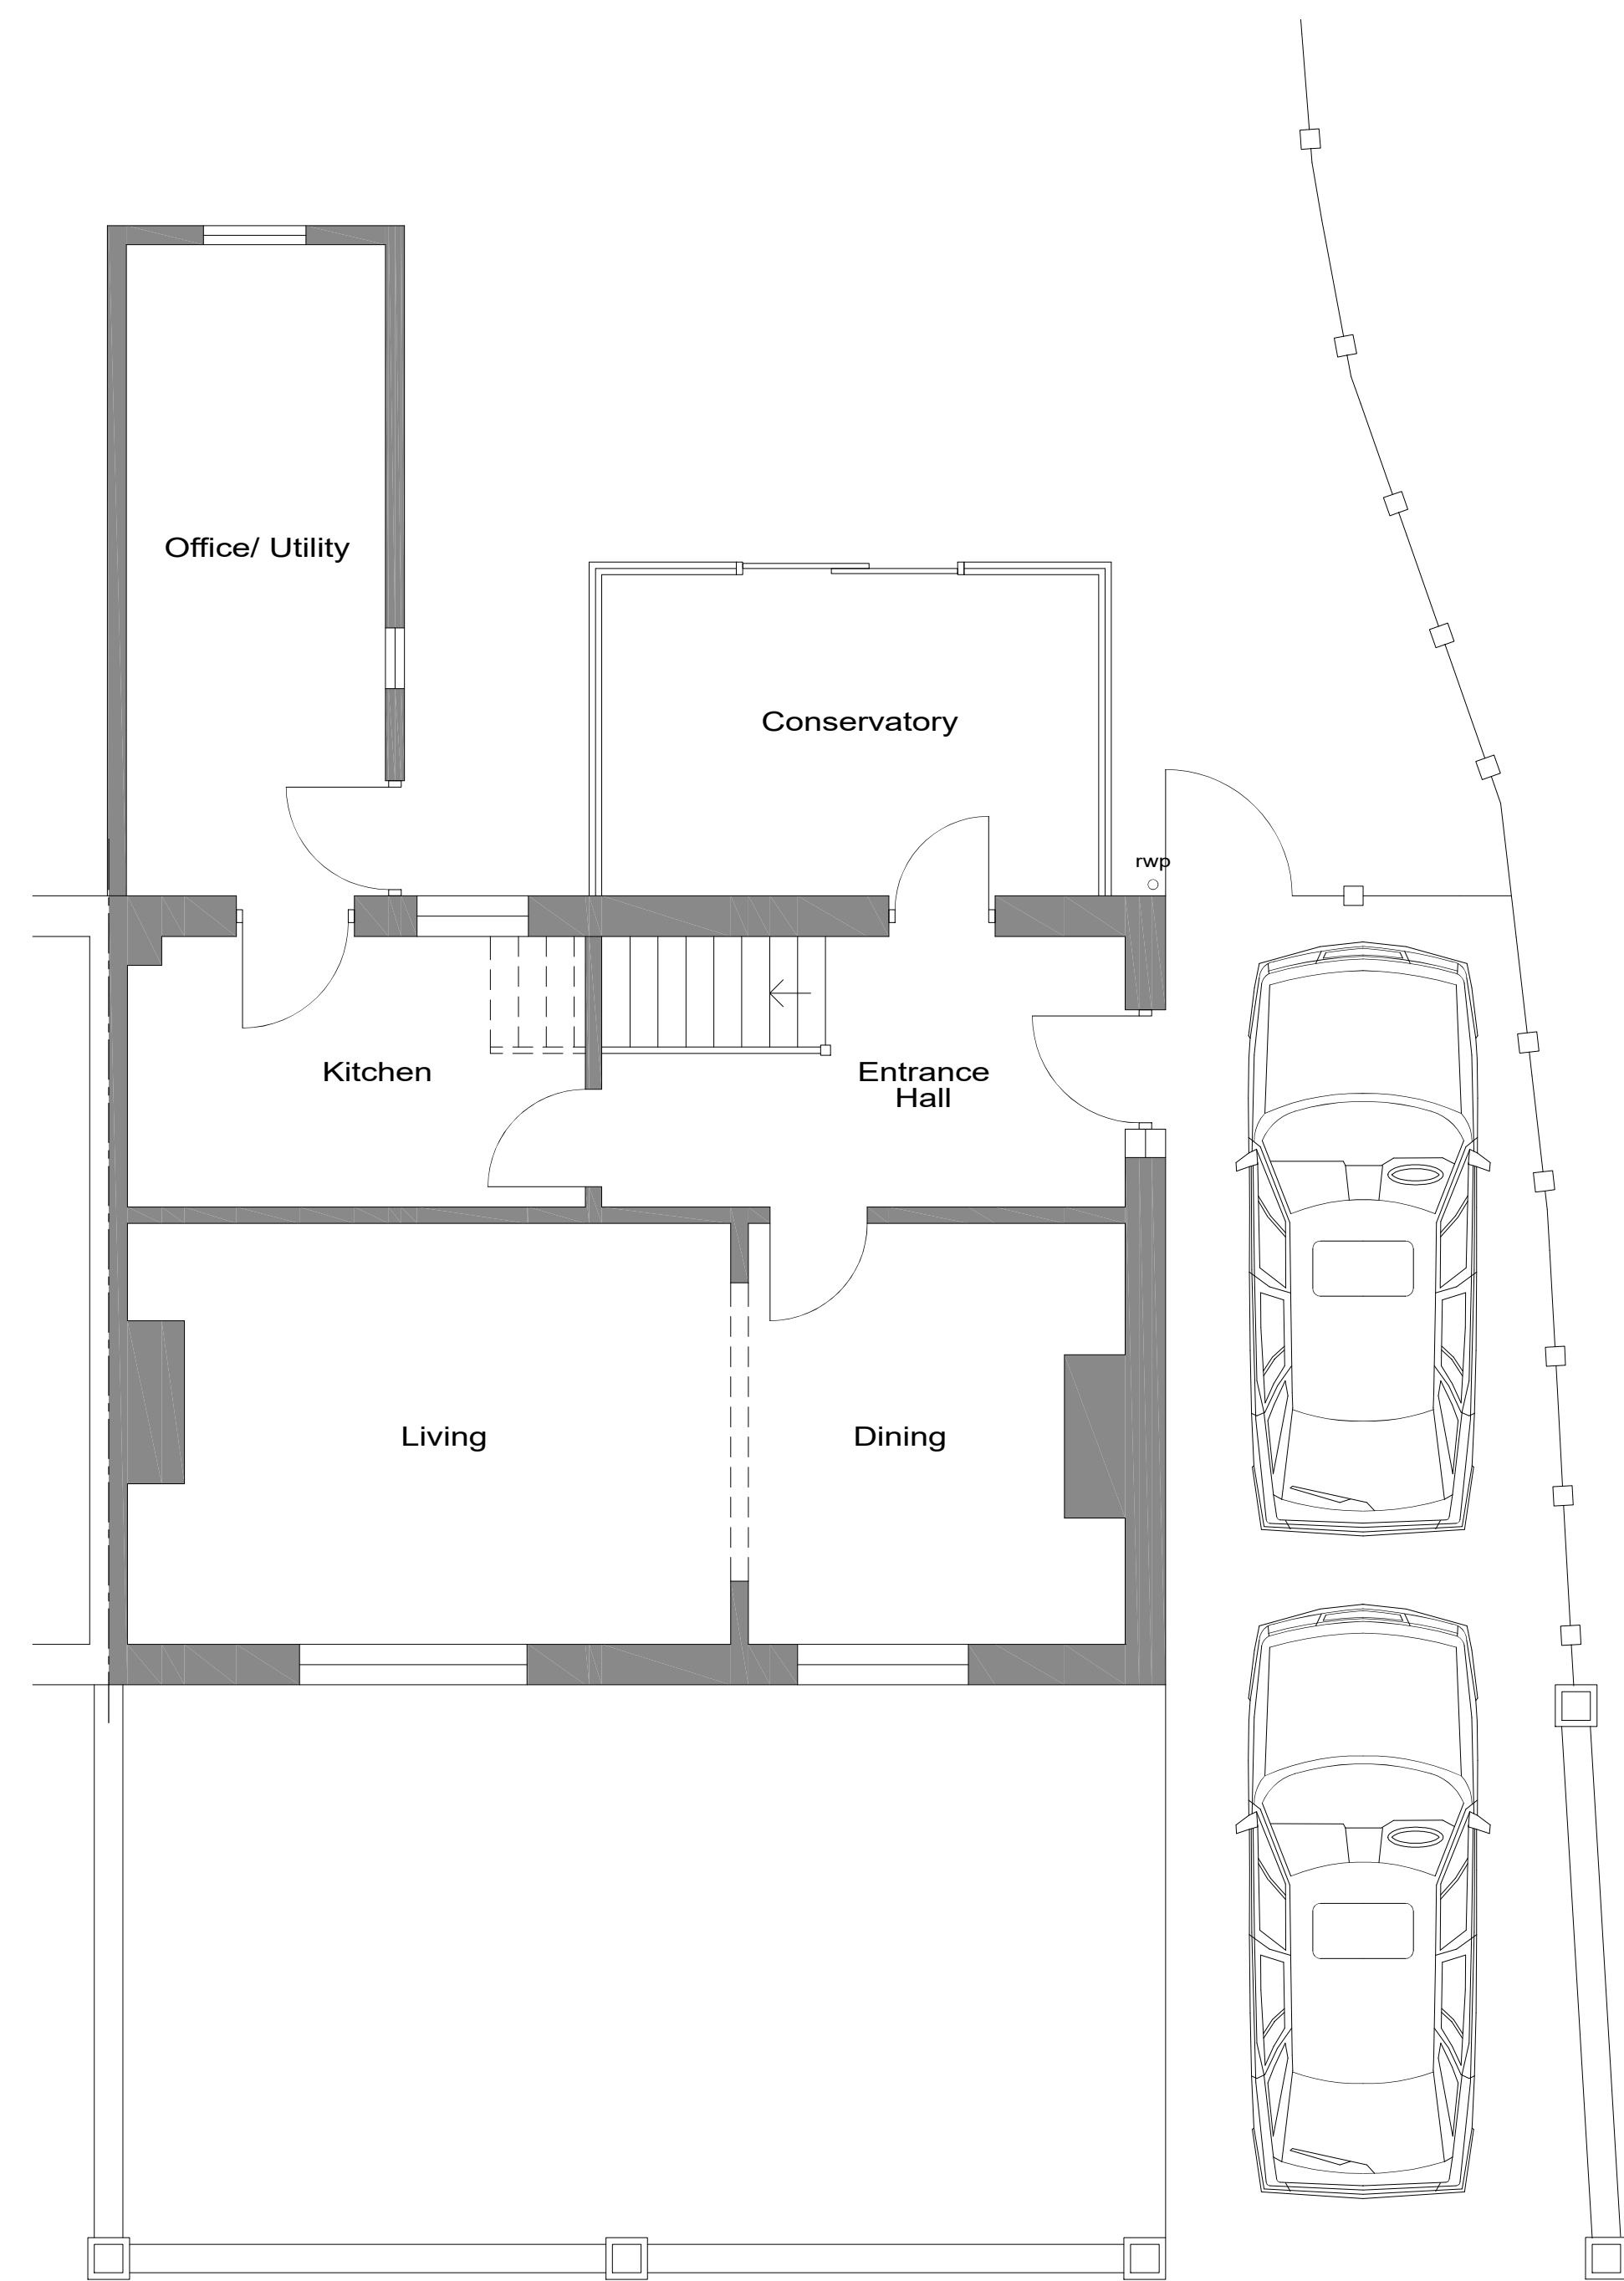


FRONT ELEVATION
(1:100 SCALE)


FLANK ELEVATION
(1:100 SCALE)

REAR ELEVATION
(1:100 SCALE)




FLANK ELEVATION
(1:100 SCALE)

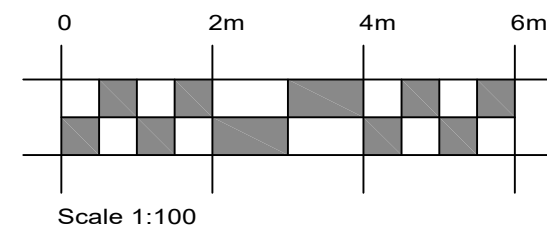

GROUND FLOOR PLAN
(1:50 SCALE)

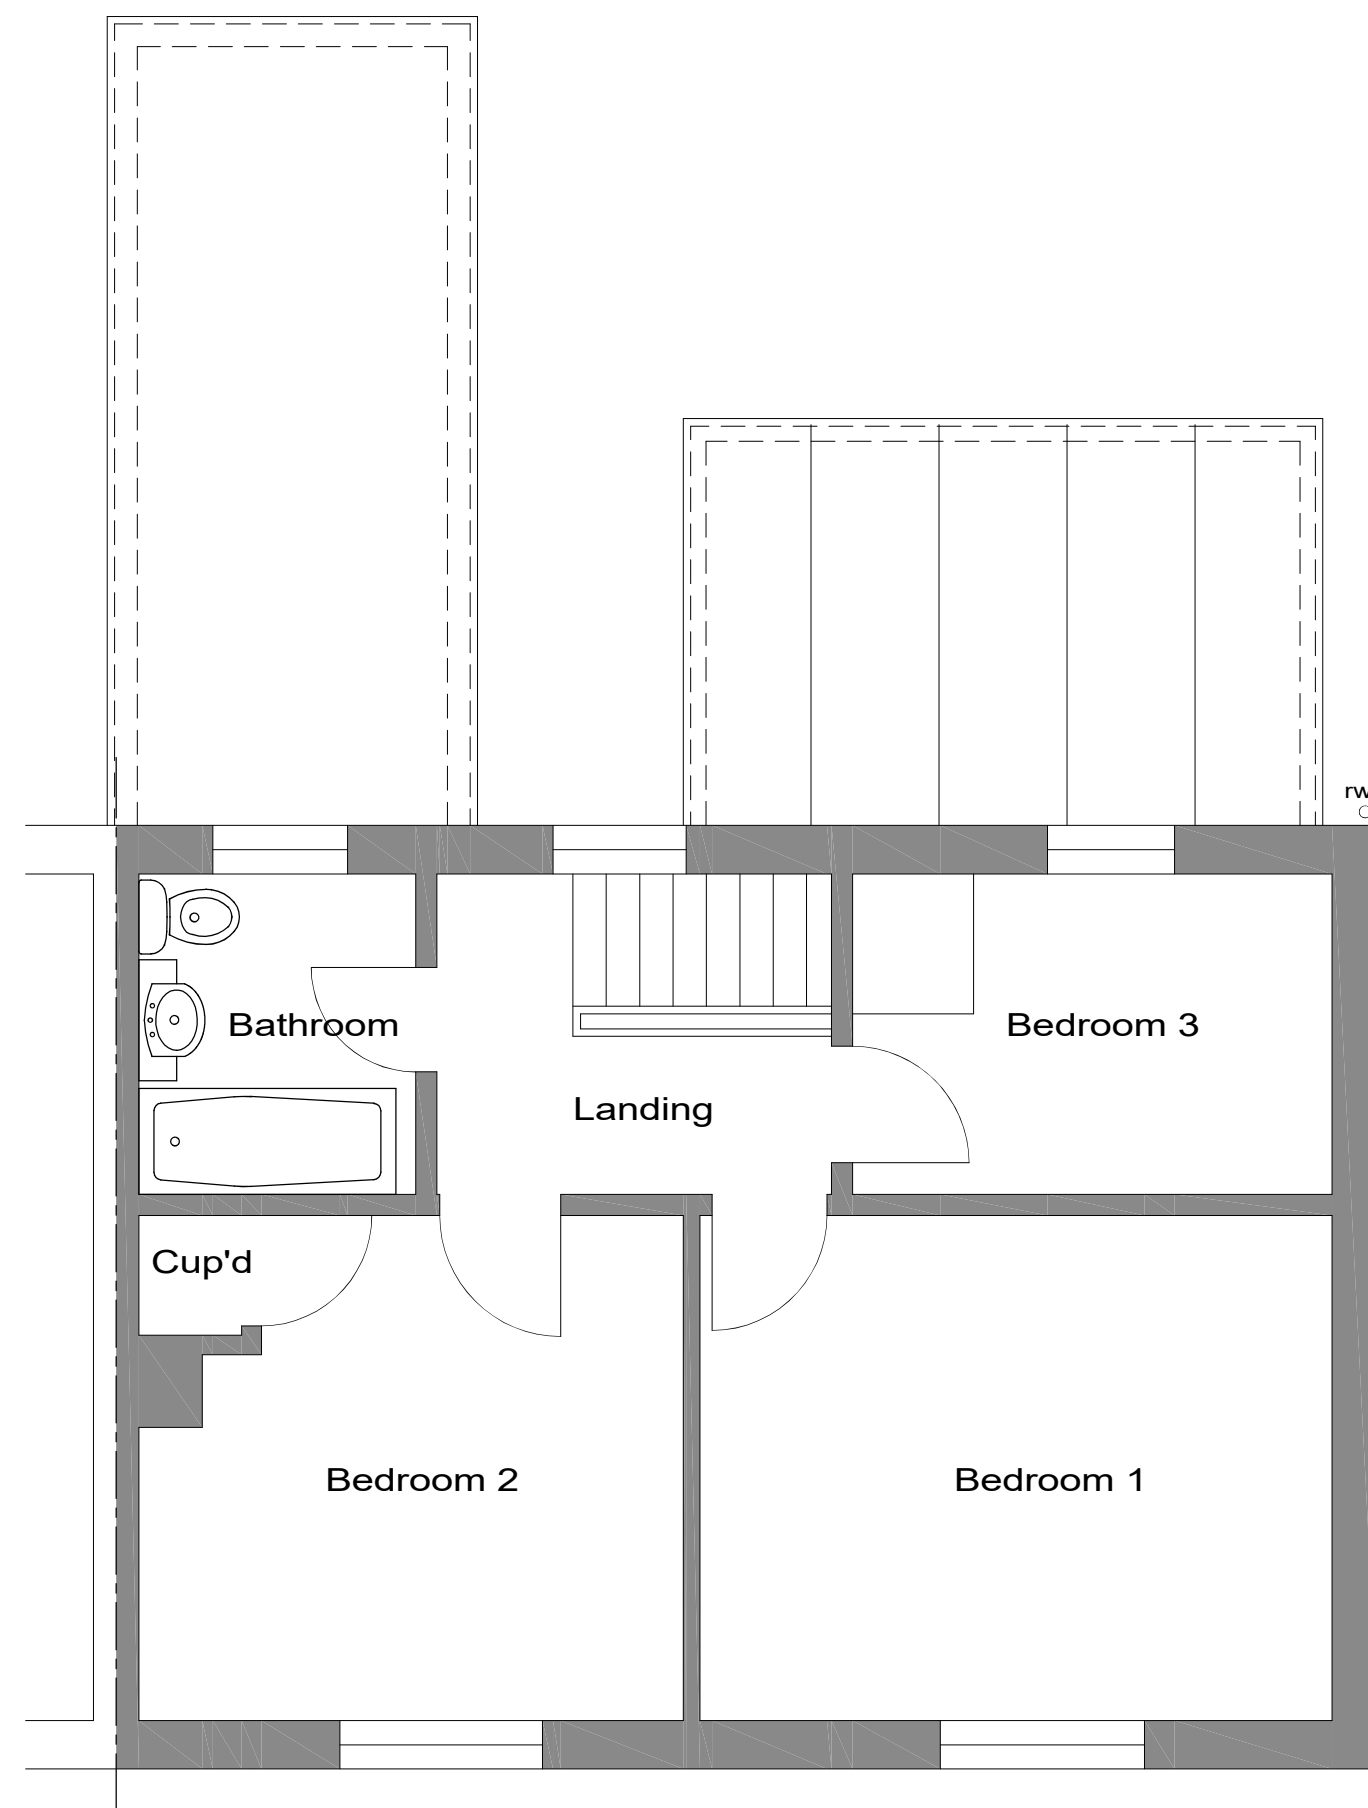

FIRST FLOOR PLAN
(1:50 SCALE)

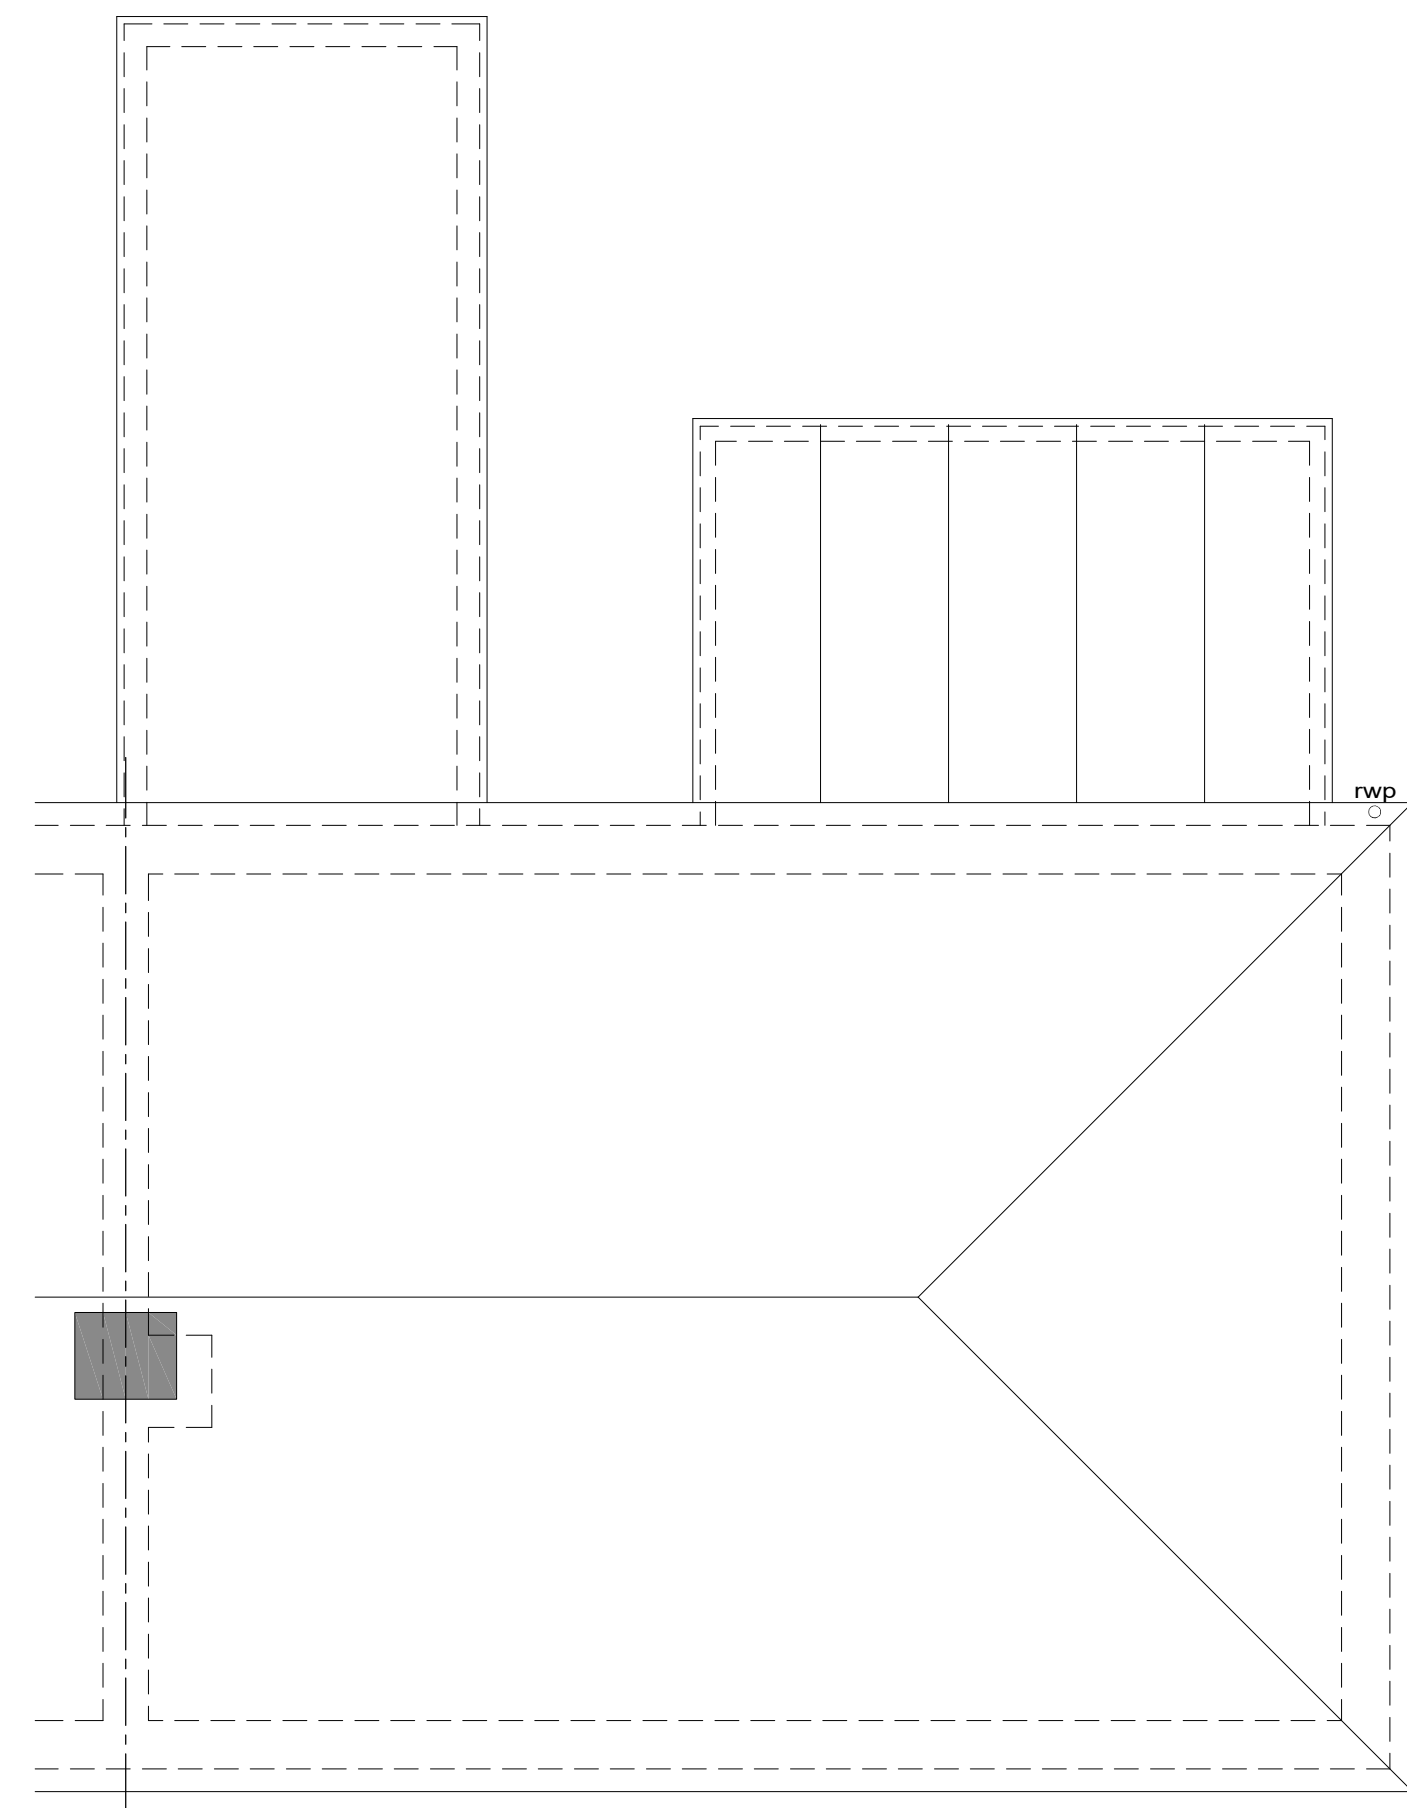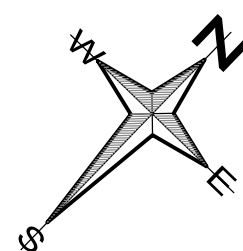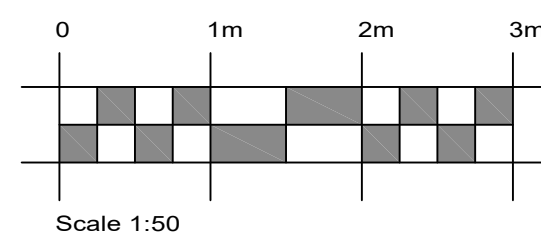

ROOFSCAPE LAYOUT
(1:50 SCALE)

REV	DATE	DETAILS	DRAWN
-----	------	---------	-------

A	04/07/22	PARKING ADDED	JE
---	----------	---------------	----

Copyright © 2009 JaGs ArchiTechs. All rights reserved.
Limited reproduction and distribution permitted for the sole
purpose of the construction of this named development only.
Do not scale - refer to figured dimensions only.

PROJECT TITLE: 3 QUEENS VIEW NETLEY SOUTHAMPTON			
DRAWING TITLE: EXISTING PLANS & ELEVATIONS		SCALE: 1:50 & 1:100 @ A1	
DATE: MARCH 2022		DRAWN BY: GE	CHECKED BY: -
DRAWING NO.: 711825/436/001		REV.: A	



46 Lingwood Close, Bassett, Southampton, Hampshire. SO16 7GJ
Tel. 023 8076 7284 E-Mail. admin@jagsarchitects.co.uk
Web. www.jagsarchitects.co.uk
Registered in England Number 1807008