


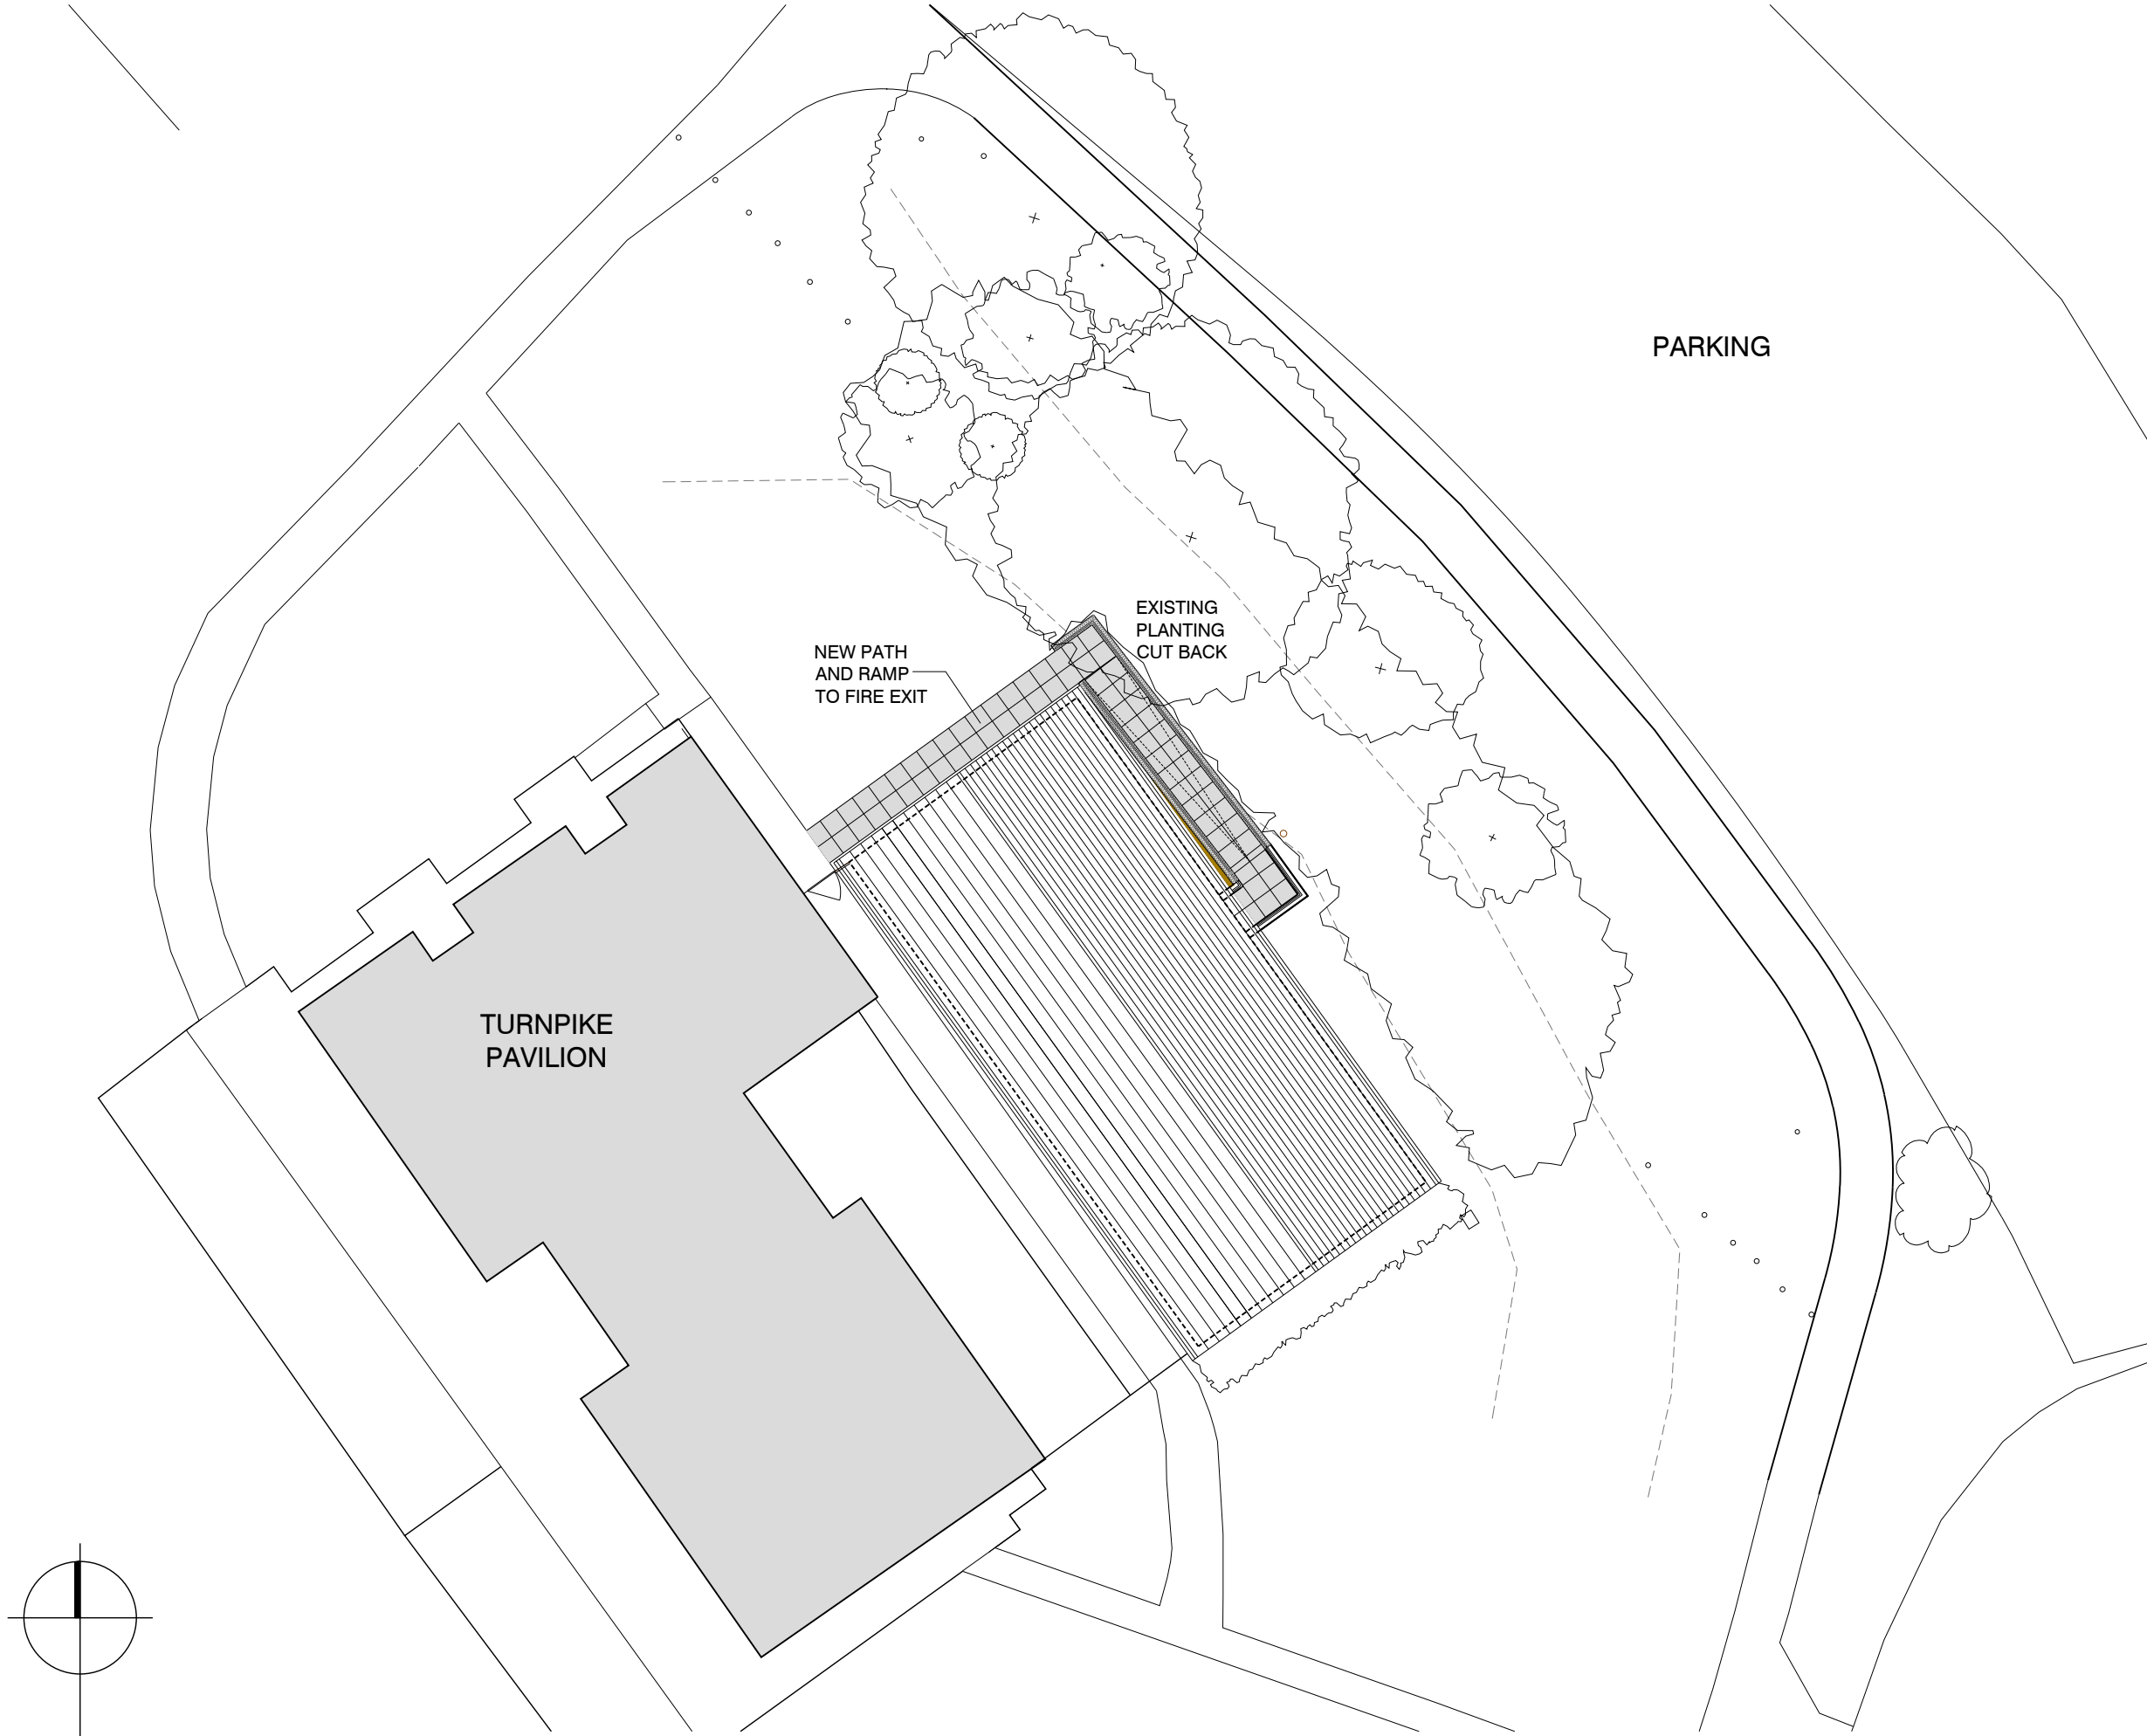

SITE PLAN
1:200 @A3

NOTES:

Dimensions to be checked on site before commencing work. Any discrepancies shall be reported to the architect immediately.

Do not scale from these drawings except for planning purposes. Use figured dimensions only.

Where applicable this drawing is to be read in conjunction with other consultants' drawings.

This drawing is the copyright of Harrington Design Architects Ltd.

Rev	Date	Amendment
-----	------	-----------

Harrington Design Architects
St John's House
St John's Street
Chichester
West Sussex
PO19 1UU

Tel: 01243 574600
info@harringtondesign.co.uk



For
SERFCA

Project
**NEW FIRE ESCAPE PATH
HEDGE END ATC
TURNPIKE WAY
HEDGE END**

Title
SITE PLAN AS PROPOSED

Date	Drawn	Scale	Checked
May 22	DC	1:200 @ A3	MW

Job Number	Prefix	Drawing Number	Revision
22005		101	