




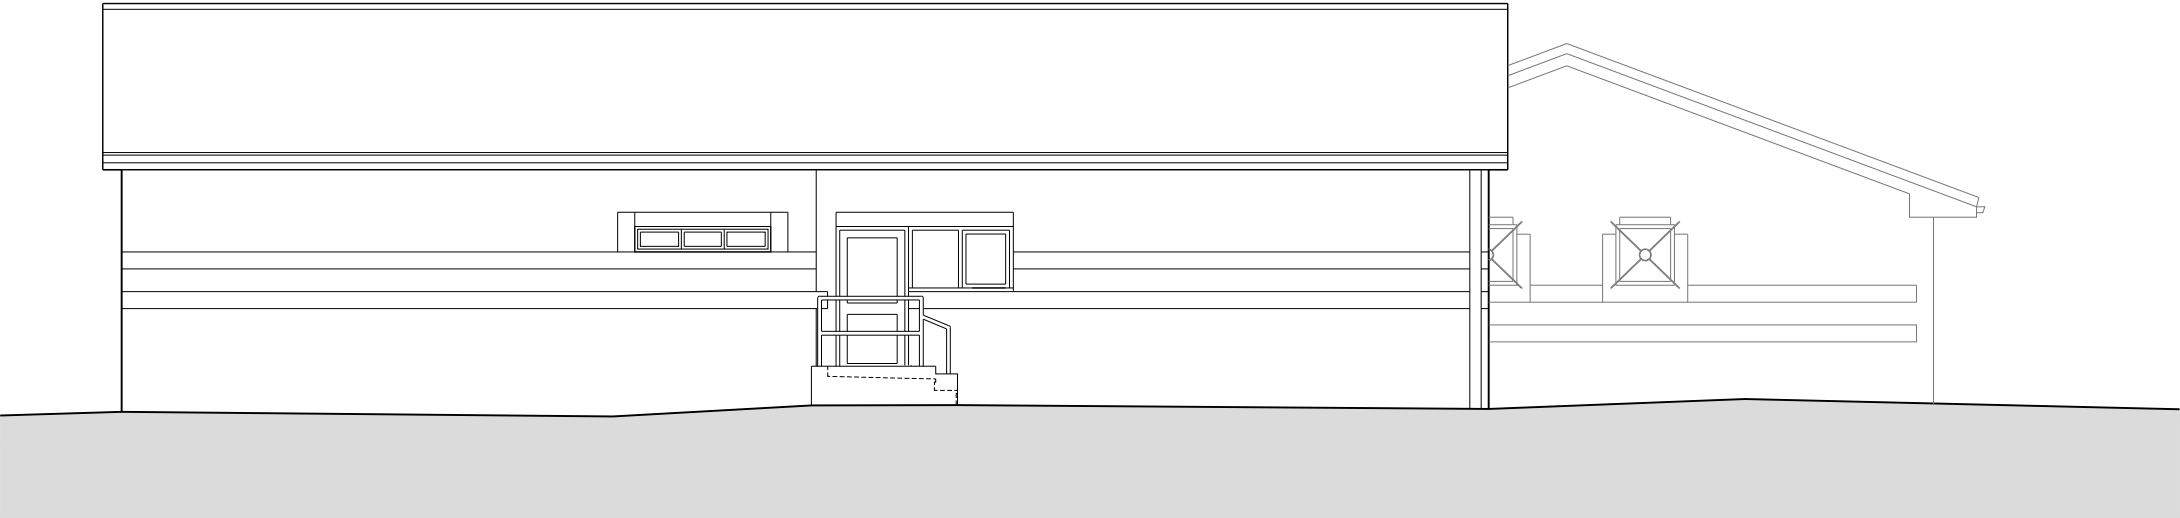


NORTH EAST ELEVATION

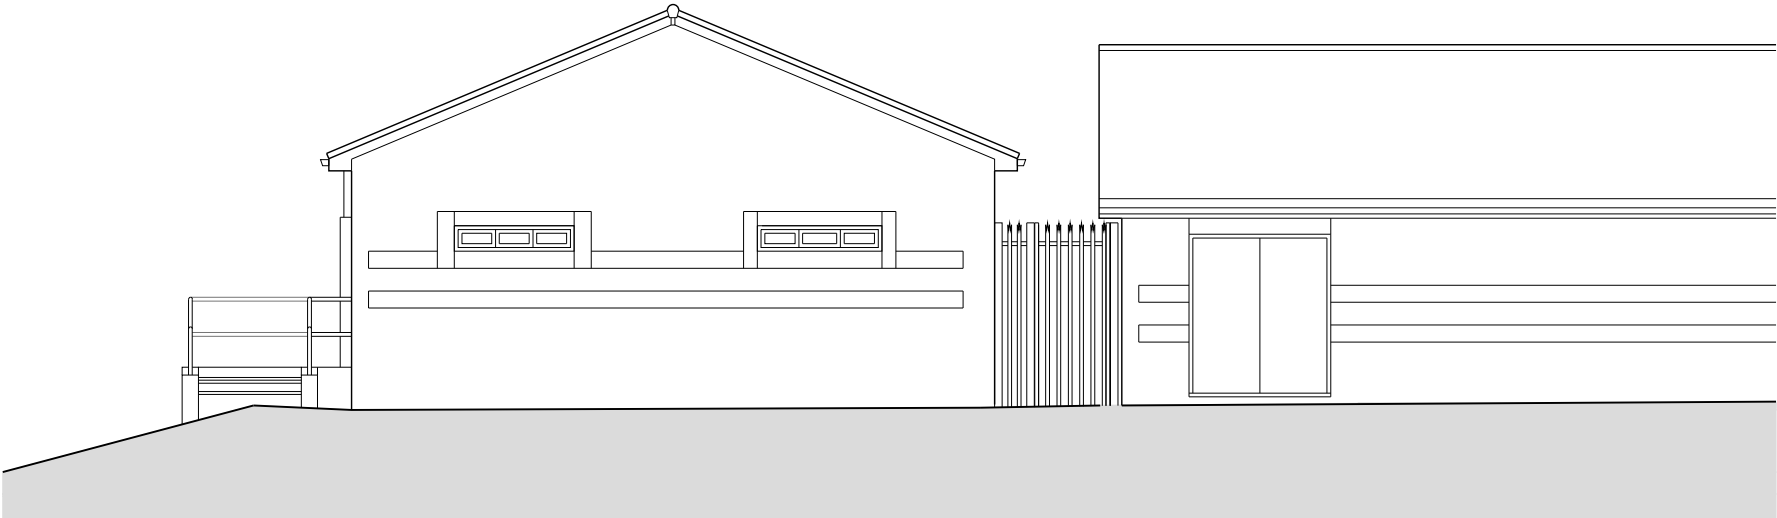

NORTH WEST ELEVATION

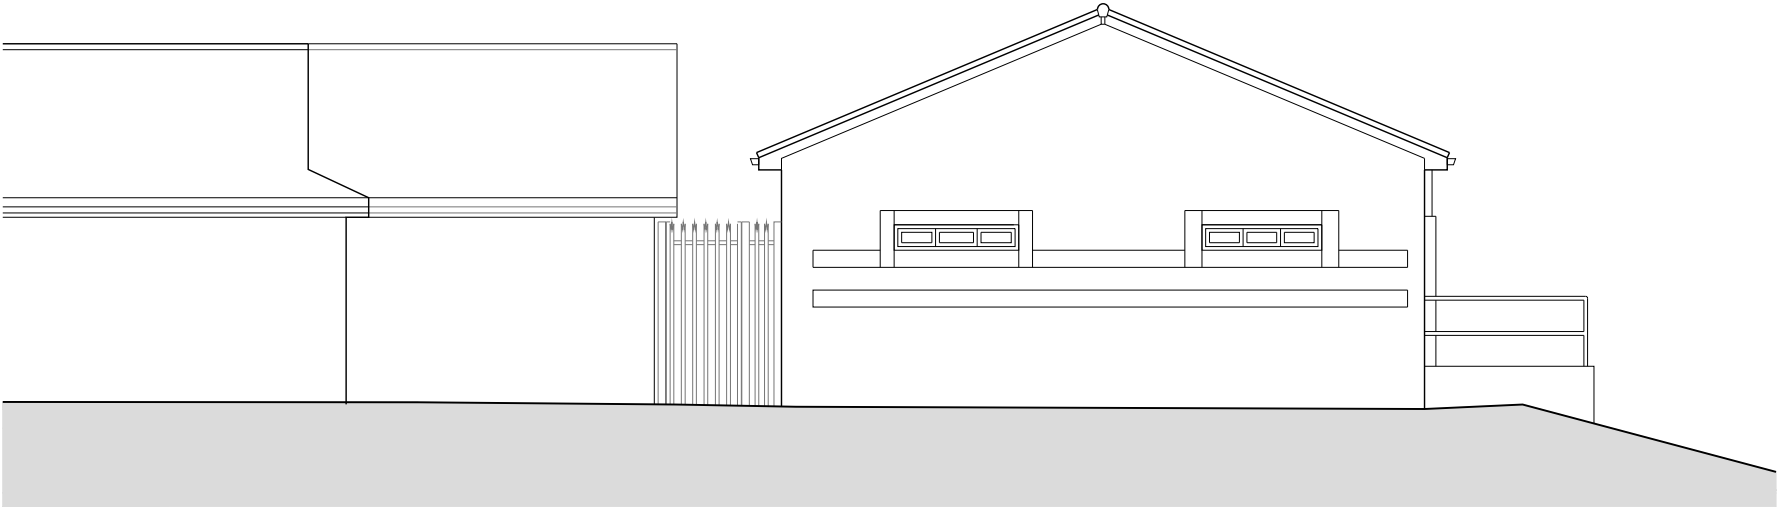

SOUTH EAST ELEVATION

 

NOTES:

Dimensions to be checked on site before commencing work. Any discrepancies shall be reported to the architect immediately.

Do not scale from these drawings except for planning purposes. Use figured dimensions only.

Where applicable this drawing is to be read in conjunction with other consultants' drawings.

This drawing is the copyright of Harrington Design Architects Ltd.

Rev	Date	Amendment
Harrington Design Architects St John's House St John's Street Chichester West Sussex PO19 1UU		
Tel: 01243 574600 info@harringtondesign.co.uk		



For
SERFCA

Project
**NEW FIRE ESCAPE PATH
HEDGE END ATC
TURNPIKE WAY
HEDGE END**

Title
ELEVATIONS AS EXISTING

Date	Drawn	Scale	Checked
MAY 22	SR	1:100 @ A3	MW
Job Number	Prefix	Drawing Number	Revision
22005		103	