


Side Elevation


Rear Elevation

Side Elevation

Front Elevation

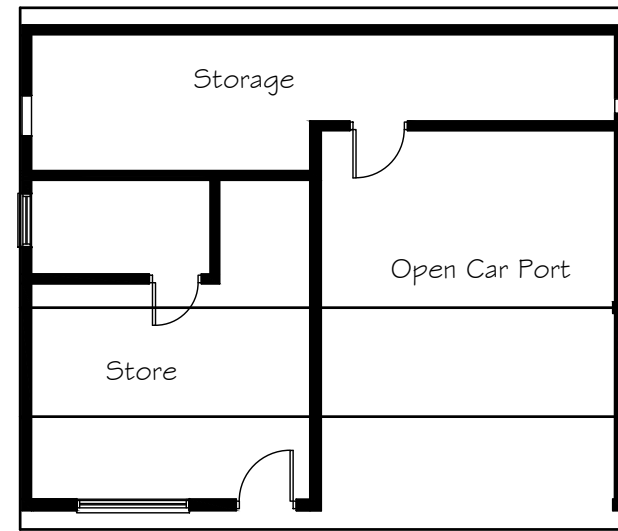


Floor Plan

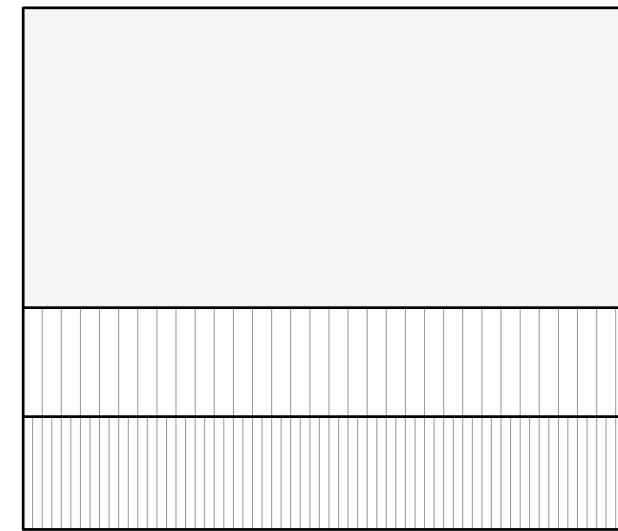

Roof Plan

Proposed Elevations and Plans 1:100

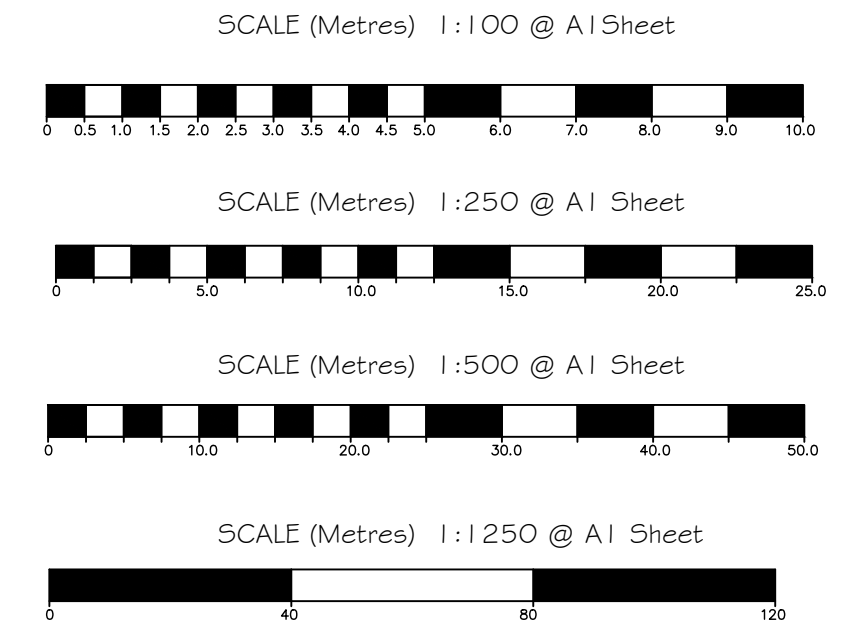


Drawing Notes:

The copyright of this drawing belongs solely with BPS Design Consultants Ltd, it should not be copied or reproduced without their written consent.

Written dimensions to take precedent over scaling the drawing however all dimensions to be checked and verified on site prior to commencing works. The Contractor shall take all responsibility for setting out. Any discrepancies should be clarified prior to proceeding with work.

All workmanship and materials shall comply with BS 8000 Parts 1-15.

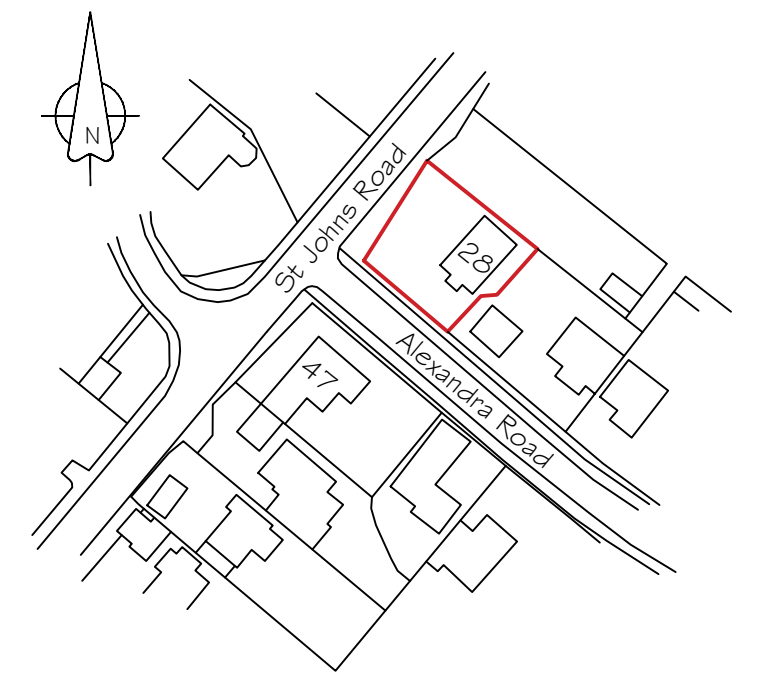

Location Plan 1:1250

© Crown Copyright (2022). All rights reserved.
Licence Number 100046928.



Block Plan 1:500

Issued for
Planning Approval Application No H/22/93006

BPS Design Consultants Ltd
Architectural Services and Structural Engineers

Seafields, Dodwell Lane, Bursledon, Southampton, SO31 1DJ

Tel: 023 8040 4017

robert@bpsdesign.co.uk colin@bpsdesign.co.uk
Mobile: 07915 604 293 Mobile: 07886 855 897

www.bpsdesign.co.uk

Project: Church View Cottage
28 Alexandra Road
Hedge End
SO30 0DP

Client: Mr & Mrs I Snelling

Dwg Title: Carport and Cabin Structure

Dwg No: PL001 Revision: -

Date: June 2022 By: rjn Scale: As Shown

The Copyright of this drawing belongs solely to BPS Design Consultants Ltd. It should not be copied or reproduced without consent from BPS Design Consultants Ltd. Original drawing at A1 size.