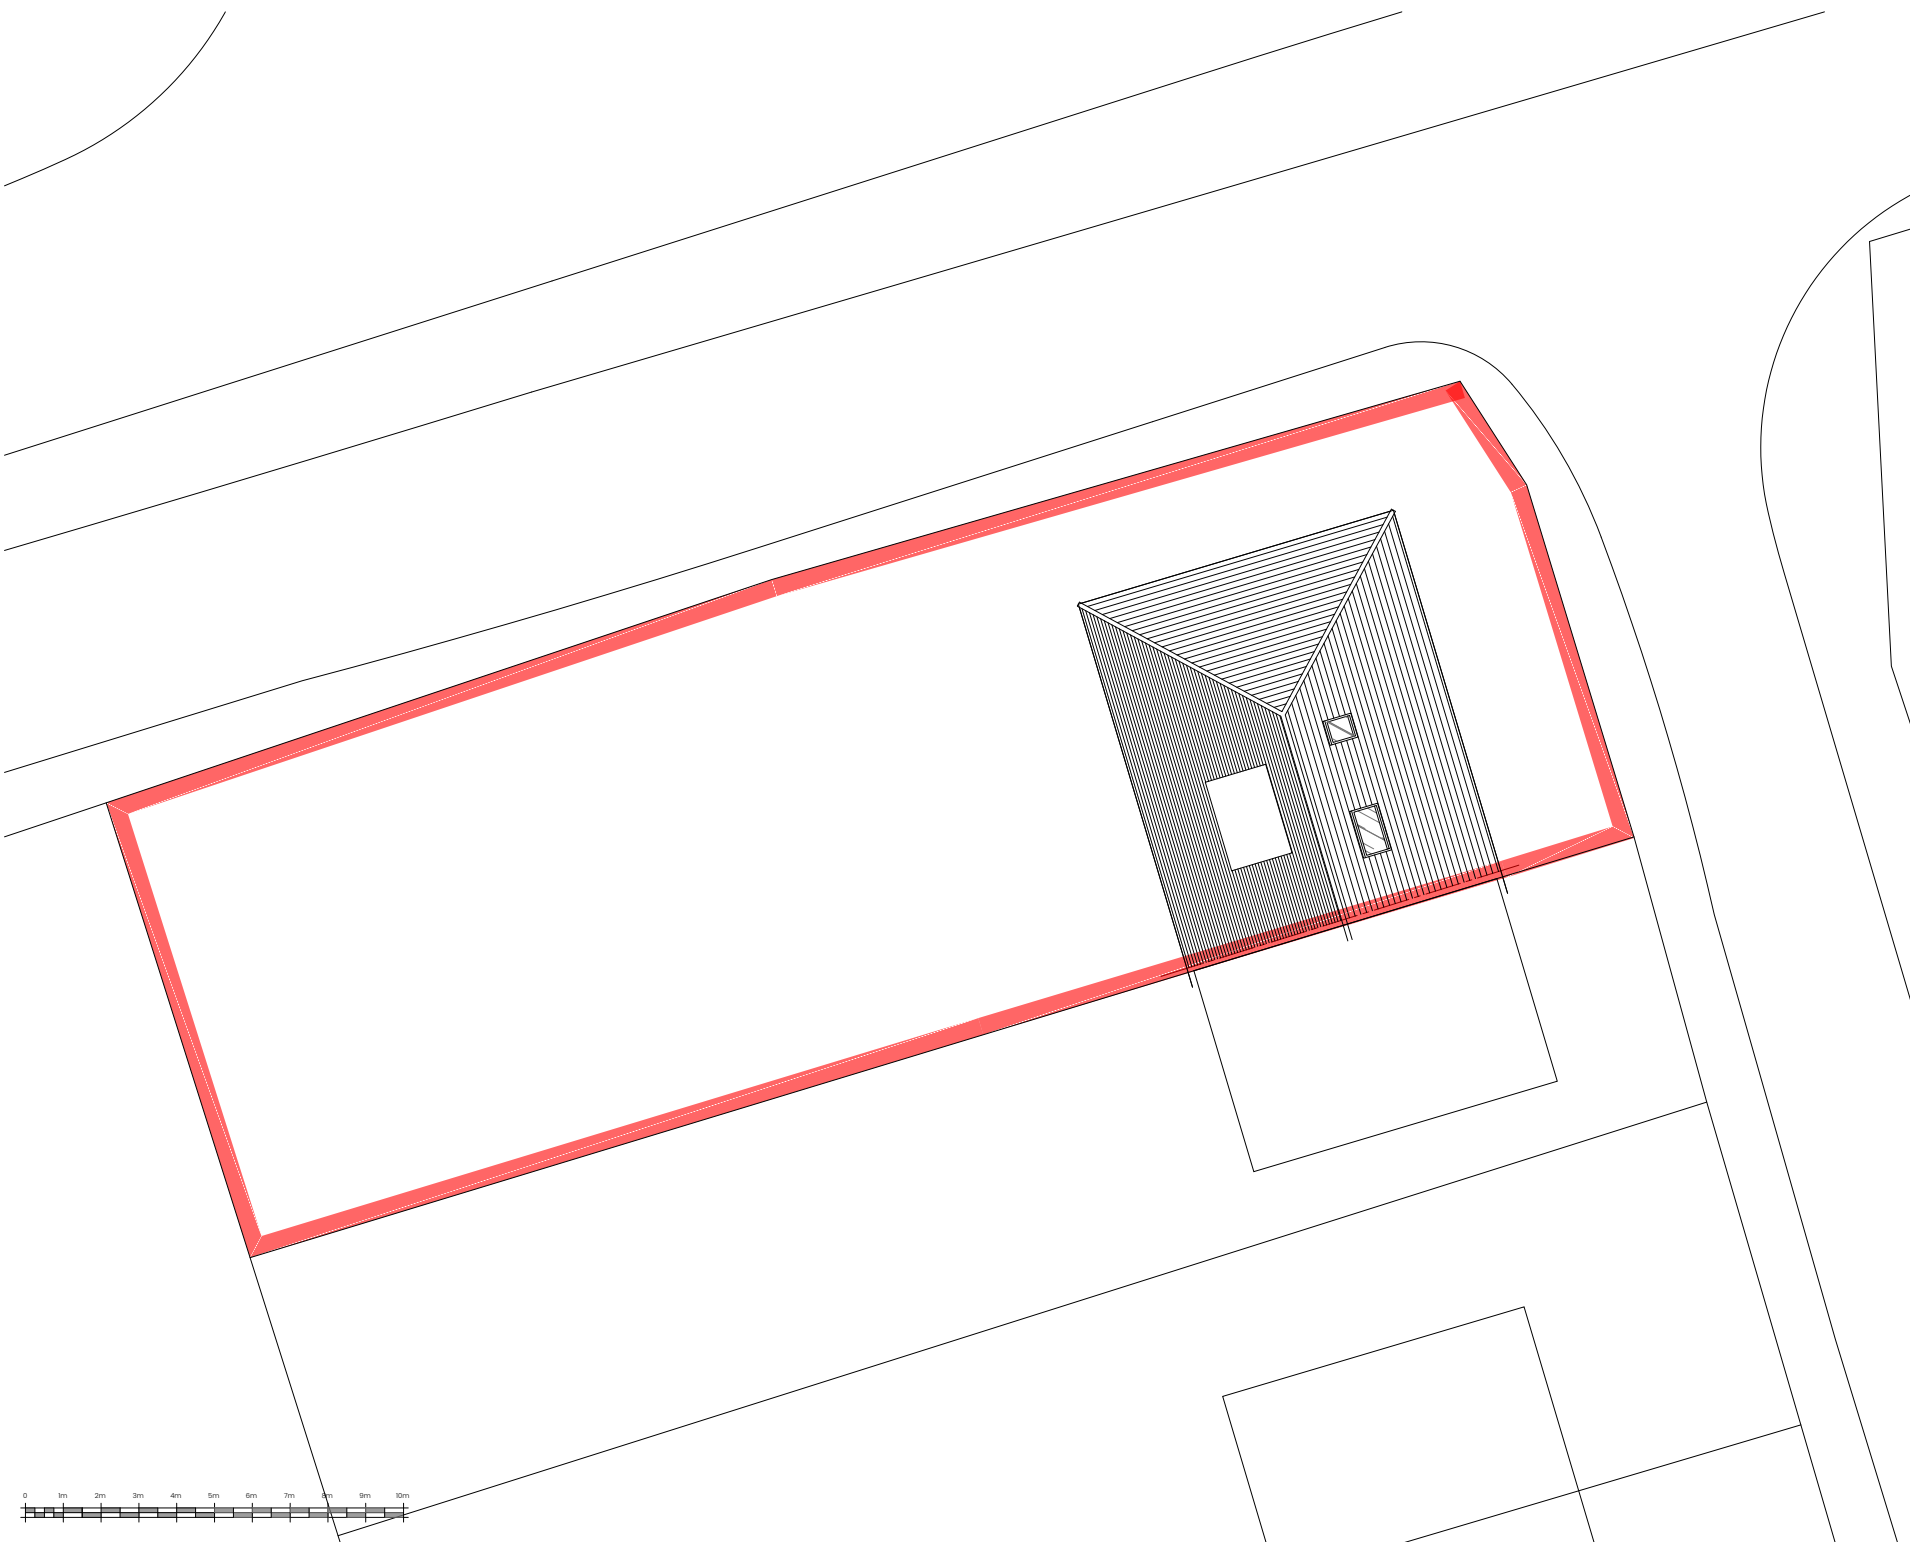


ARCHITECTURE & DEVELOPMENT

WEBSITE: www.A2AD.co.uk

EMAIL: info@A2AD.co.uk

TELEPHONE: 01489 290035

ADDRESS: Elan House
5a Little Park Farm Road
Fareham PO15 5SJ

CLIENT:

Imperial Build and
Design Ltd

PROJECT:

1 Peewit Hill, Bursledon
Southampton
SO31 8BL

DRAWING:

Existing Site Plan

STATUS:

Planning

Do not scale for any other purpose than stated in title, use annotated dimensions only. All dimensions to be checked on site & any discrepancies/errors to be reported to AD before work commences. This drawing is to be read in conjunction with all other relevant materials.

Copyright exists on this plan and information displayed on this drawing. Reproduction of this is not permitted without written consent. Company registration no: 12877297.



REV: _____ DATE: _____

SCALE: _____ DATE: _____ DRAWN BY: _____

1:200@A4 JUL | 2022 WS

REFERENCE: _____ SHEET NO: _____ REVISION: _____

A2197 05 -