
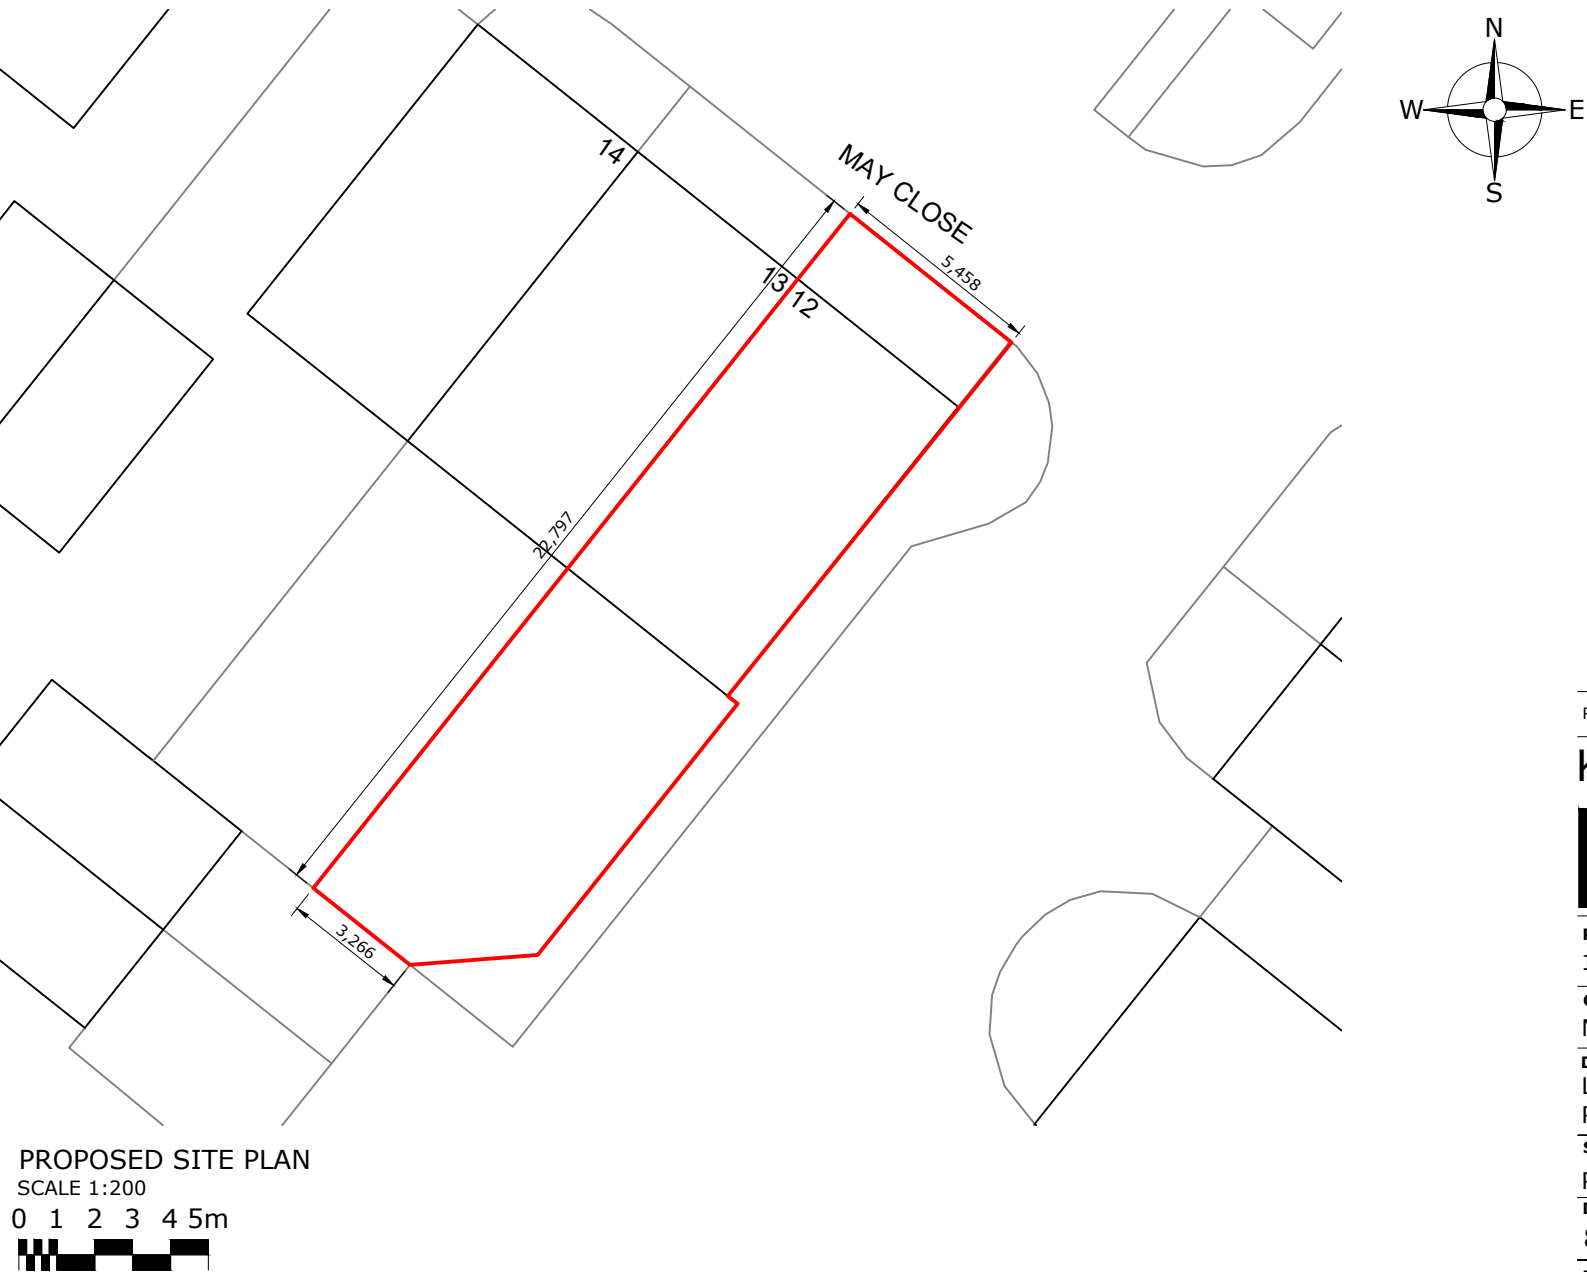
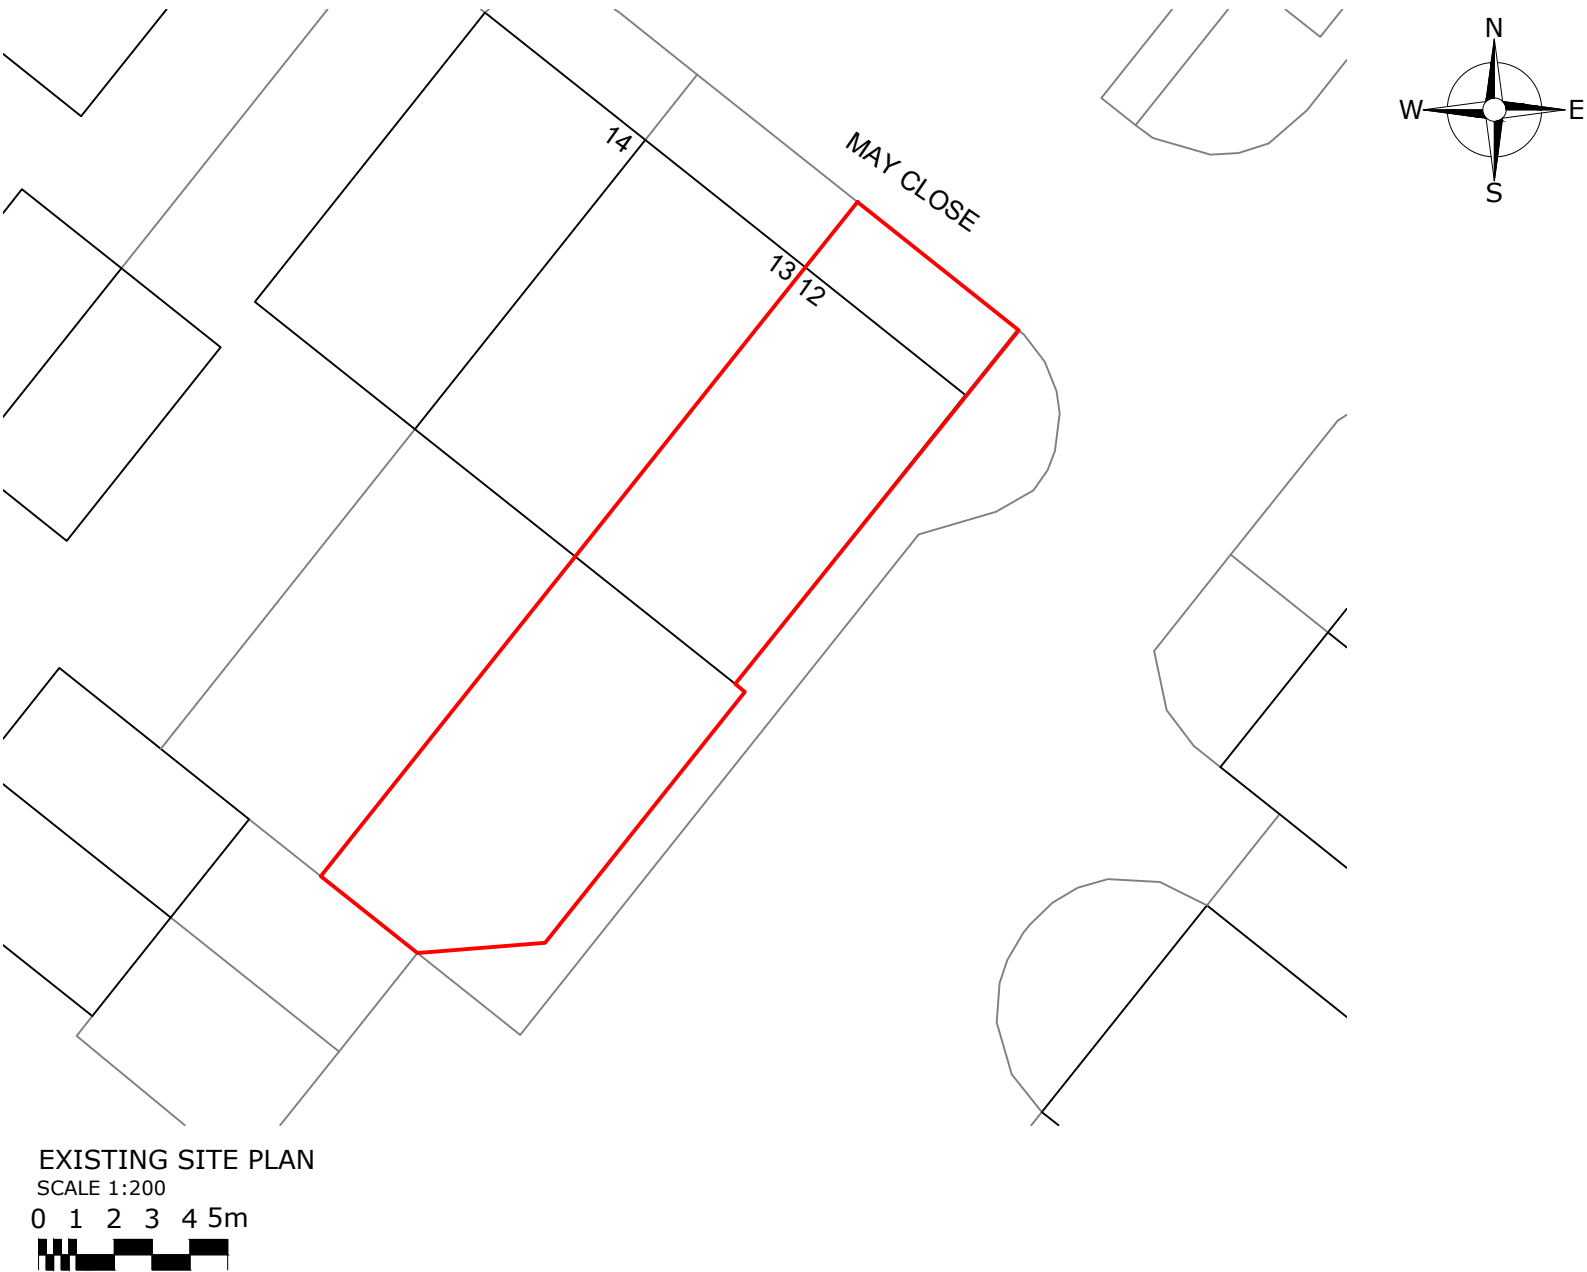
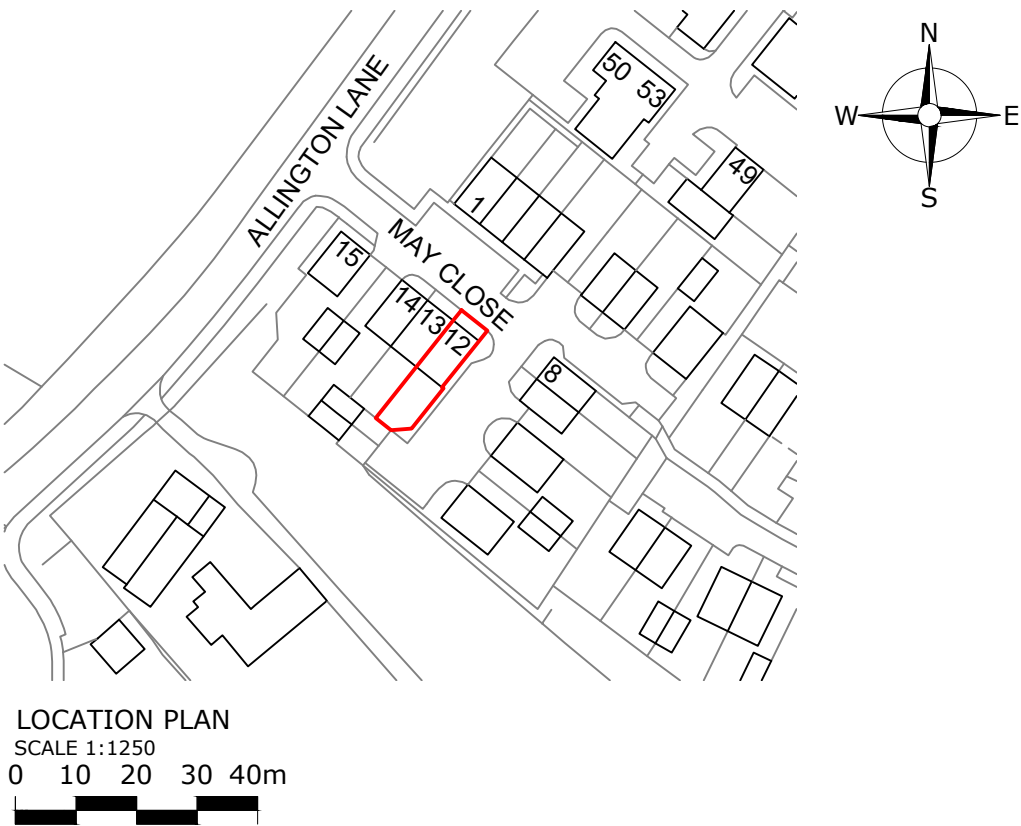


NOTES:

Do not scale this drawing. Work to figured dimensions only. Check all dimensions on site. Confirm any discrepancies prior to commencement of work.

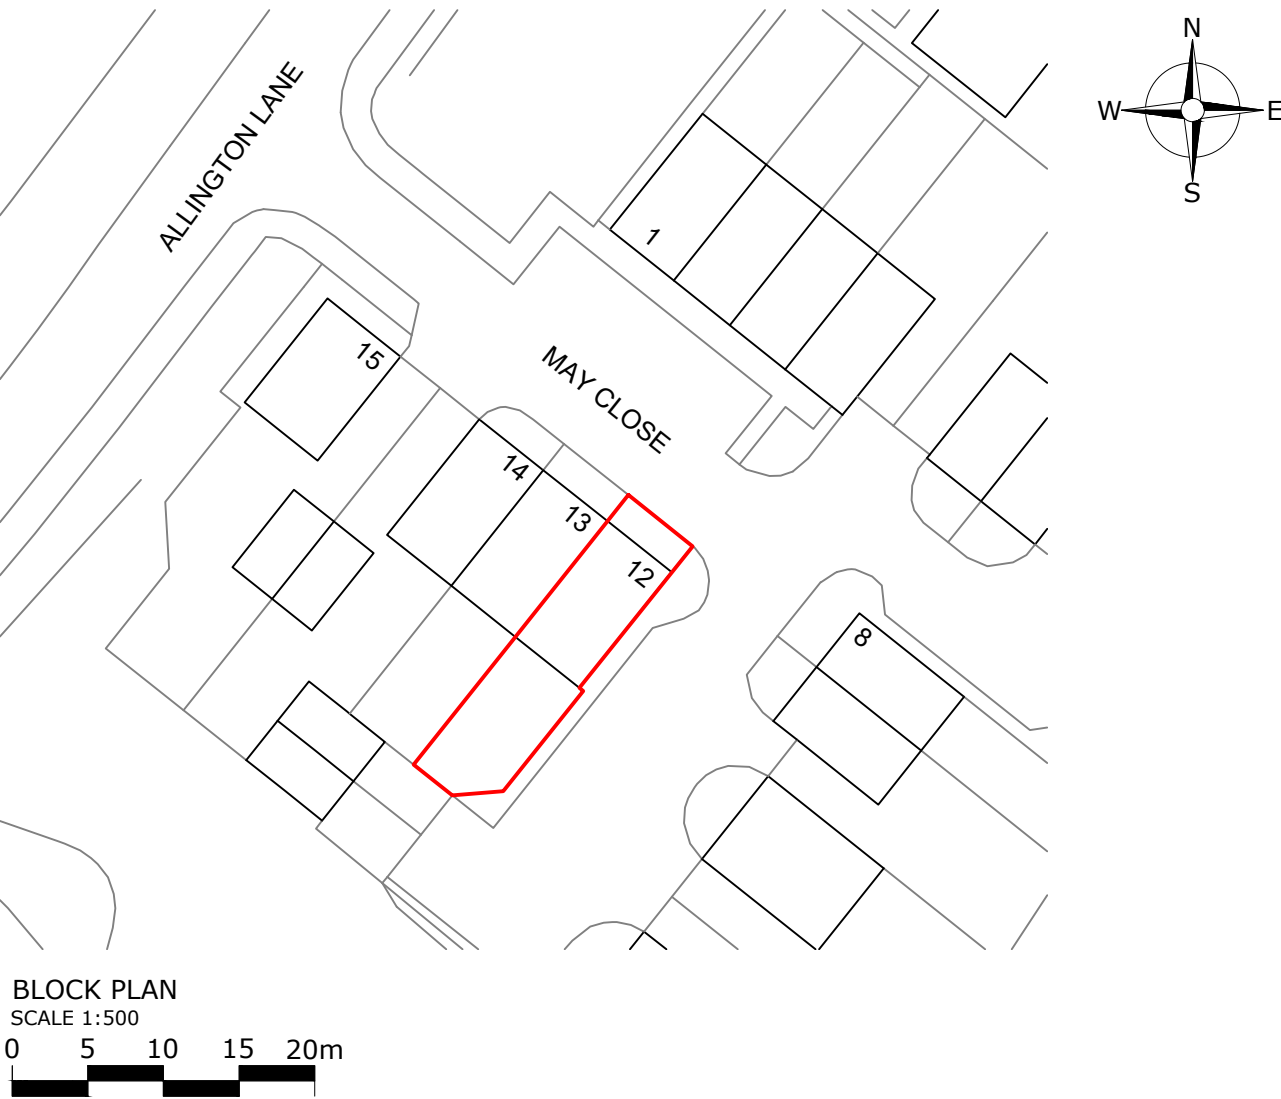

|   |                                        |                       |
|---|----------------------------------------|-----------------------|
| Rev:00   | 07/22                                  | First Issue           |
| <b>Krystal Architecture Ltd</b><br>A :5 Tyndale Avenue, Basildon,<br>Essex, SS14 3UD<br>T : 01268 454581 / 07999061557<br>E : info@krystal-architecture.com<br>W :www.krystal-architecture.com |                                        |                       |
| <b>Project Address</b><br>12 May Close, Fair Oak,   |                                        |                       |
| <b>Client Name</b><br>Mr & Mrs Shezi   |                                        |                       |
| <b>Drawing Title</b><br>Location, Block, Existing and Proposed Site Plans   |                                        |                       |
| <b>Status</b><br>Planning Drawings   |                                        |                       |
| <b>Drawing Number</b><br>825-101   |                                        | <b>Rev: 00</b>        |
| <b>Date</b><br>04.07.22   | <b>Scale</b><br>1:1250 1:500 1:200 @A2 | <b>Drawn By</b><br>WN |