


NOTES:


Do not scale this drawing. Work to figured dimensions only. Check all dimensions on site. Confirm any discrepancies prior to commencement of work.




EXISTING FRONT ELEVATION
SCALE 1:100

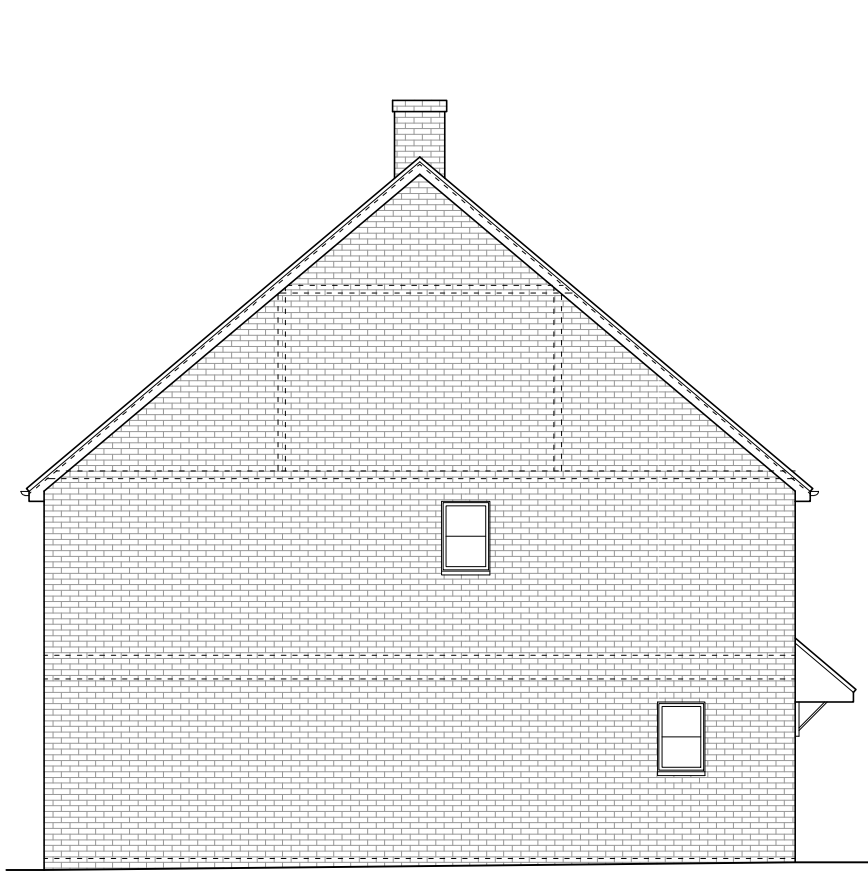


EXISTING SIDE ELEVATION
SCALE 1:100

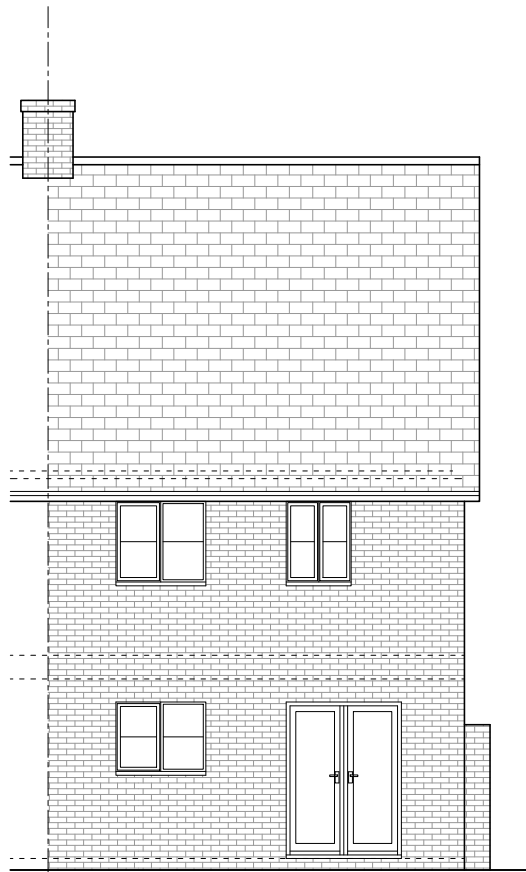


EXISTING REAR ELEVATION
SCALE 1:100

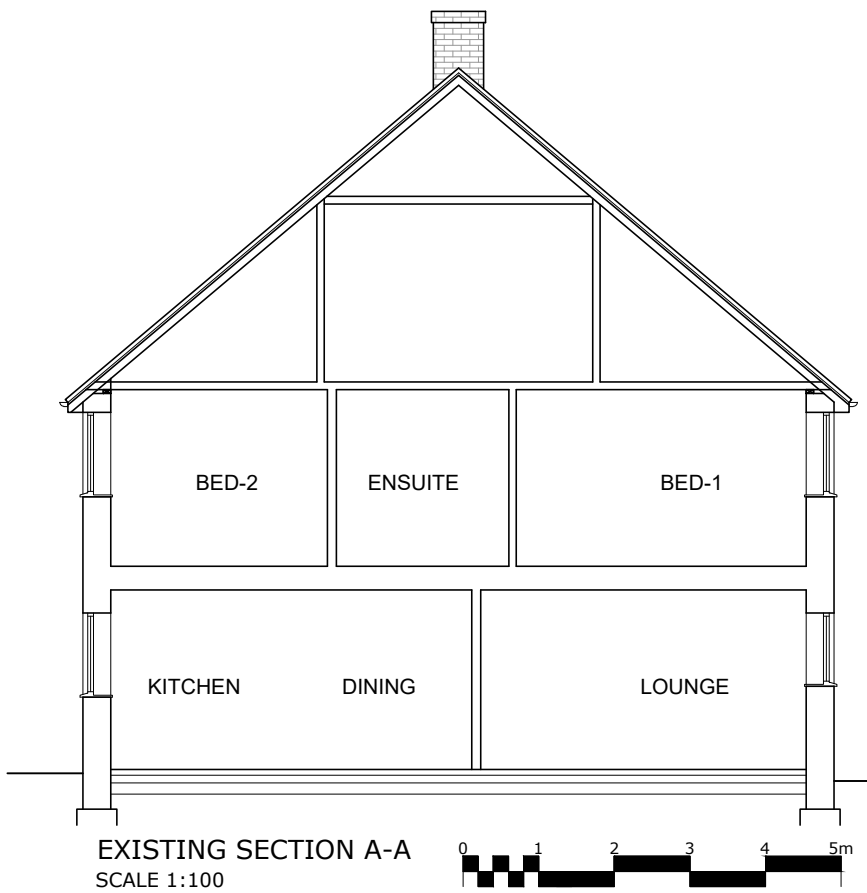


EXISTING SECTION A-A
SCALE 1:100

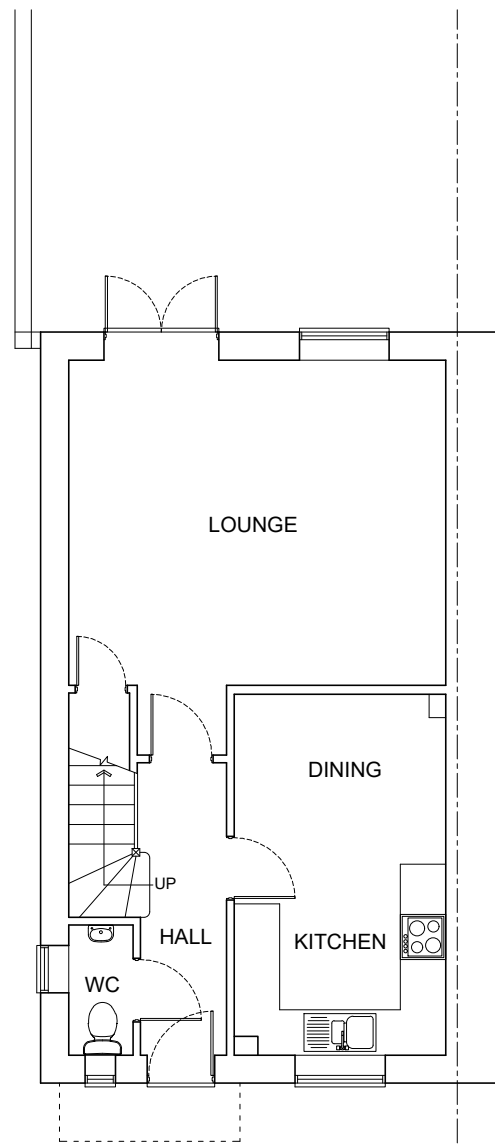

EXISTING GROUND FLOOR PLAN
SCALE 1:100

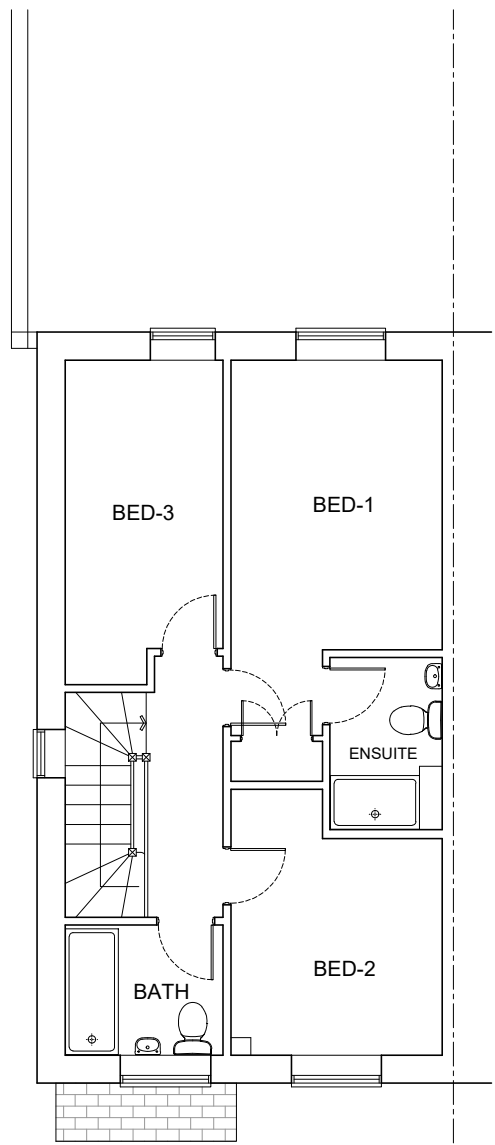

EXISTING FIRST FLOOR PLAN
SCALE 1:100

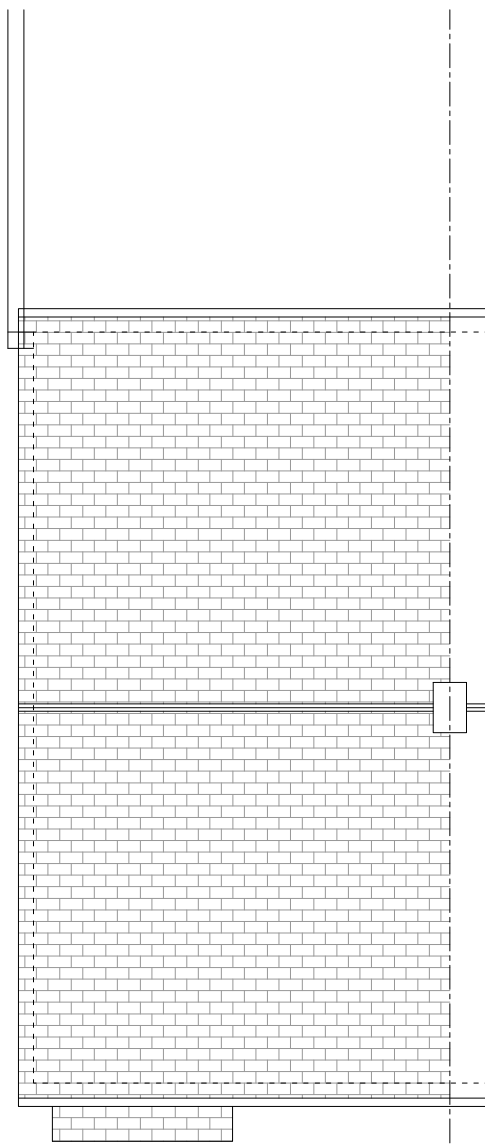

EXISTING ROOF PLAN
SCALE 1:100

Rev:00	07/22	First Issue
Krystal Architecture Ltd A :5 Tyndale Avenue, Basildon, Essex, SS14 3UD T : 01268 454581 / 07999061557 E : info@krystal-architecture.com W : www.krystal-architecture.com		
Project Address 12 May Close, Fair Oak,		
Client Name Mr & Mrs Shezi		
Drawing Title Existing Plans and Elevations		
Status Planning Drawings		
Drawing Number 825-102		Rev: 00
Date 04.07.22	Scale 1:100 @A2	Drawn By WN