

South West Elevation



South East Elevation



North East Elevation





South West Elevation



South East Elevation




North East Elevation

  
Dwg. Nr.: SMT065/02	PROJECT: PROPOSED GARAGE CONVERSION AND EN-SUITE AT 10 WALLINGTON DRIVE, CHANDLERS FORD SO53 1TR	Rev:	Revision details:	Amended by:	Date:	
DATE: July 2022						
SCALE: 1:100 @ A1						
DRAWN BY: ST						
CHECKED:	CLIENT: David Ford					
	TITLE: EXISTING AND PROPOSED PLANS AND ELEVATIONS					
PLANNING						
"COPYRIGHT.. The copyright of this document lies with SMT Building Design Services Ltd. No use or copying this document, or part of this document, shall be permitted without prior written consent of SMT Building Design Services Ltd, other than for the purpose of copying for contract documentation and for site use."		 SMT Building Design Services Ltd 31 Virginia Park Road, Gosport, Hants, PO12 3DZ Tel: (+44) 7788 437 899 E-mail address: simon@smt-bds.co.uk				

NOTES:

It is proposed to convert the existing garage to a
bedroom and construct a small extension to the flank
wall for an en-suite and wardrobe/store .
The extension is to be constructed using matching
brickwork and roof tiles, the garage door infill will also
have matching brickwork along with a matching uPVC
window.
There will still be space on the drive for three vehicles
to park off road.

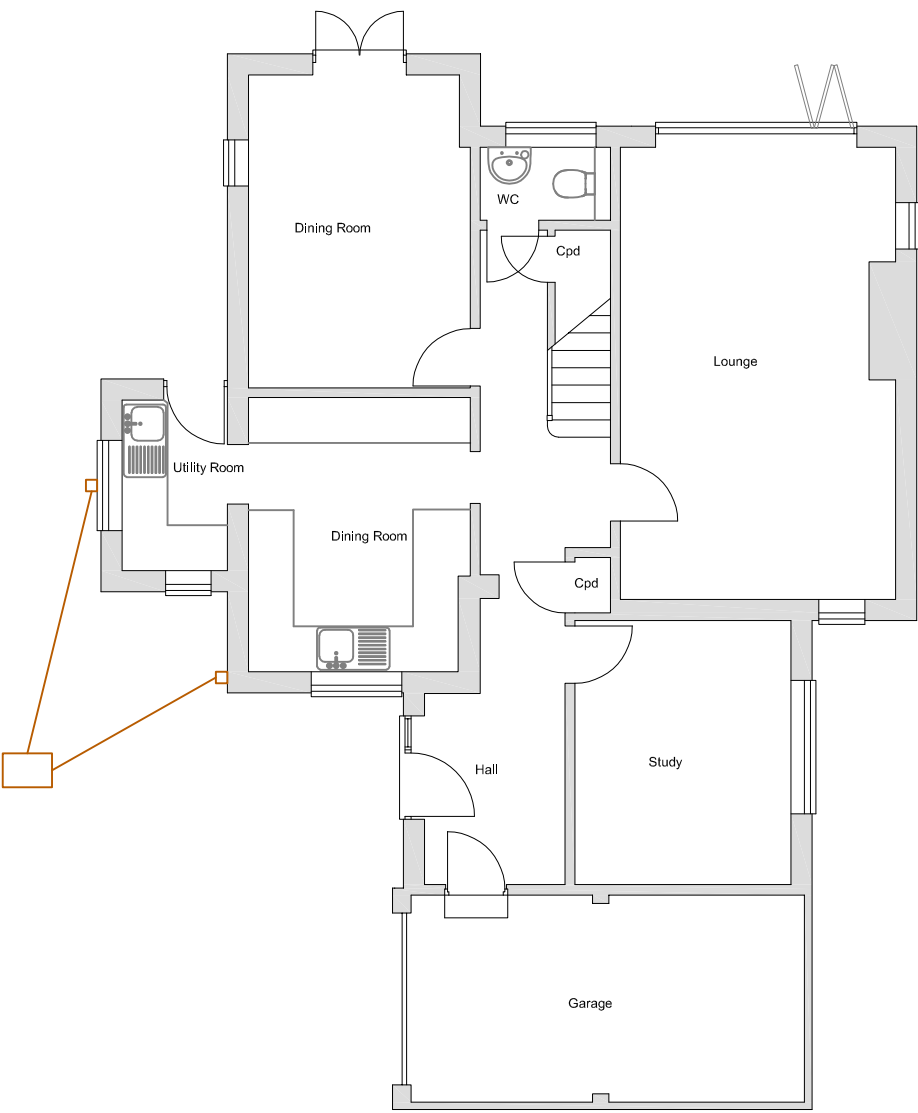

Existing Ground Floor Plan

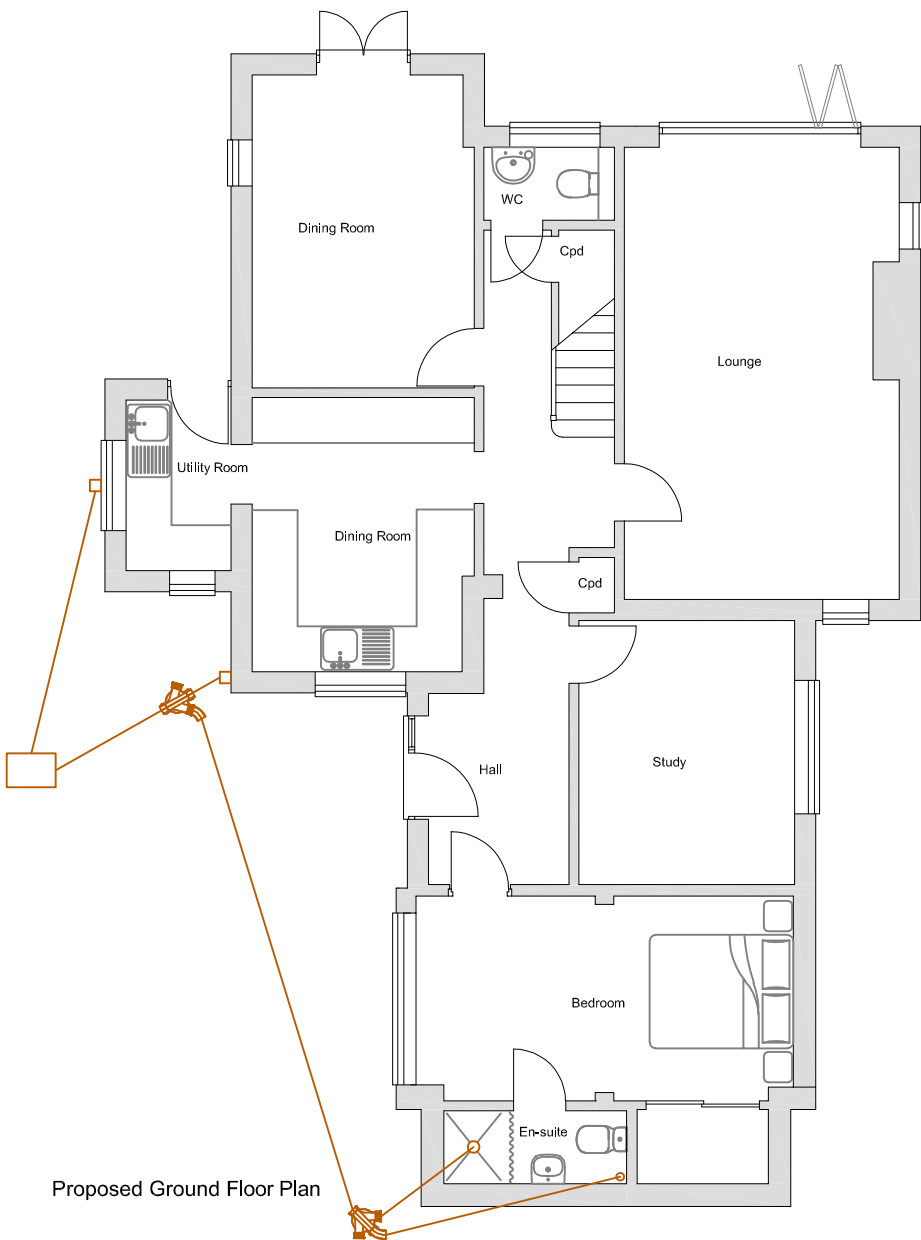

Proposed Ground Floor Plan