


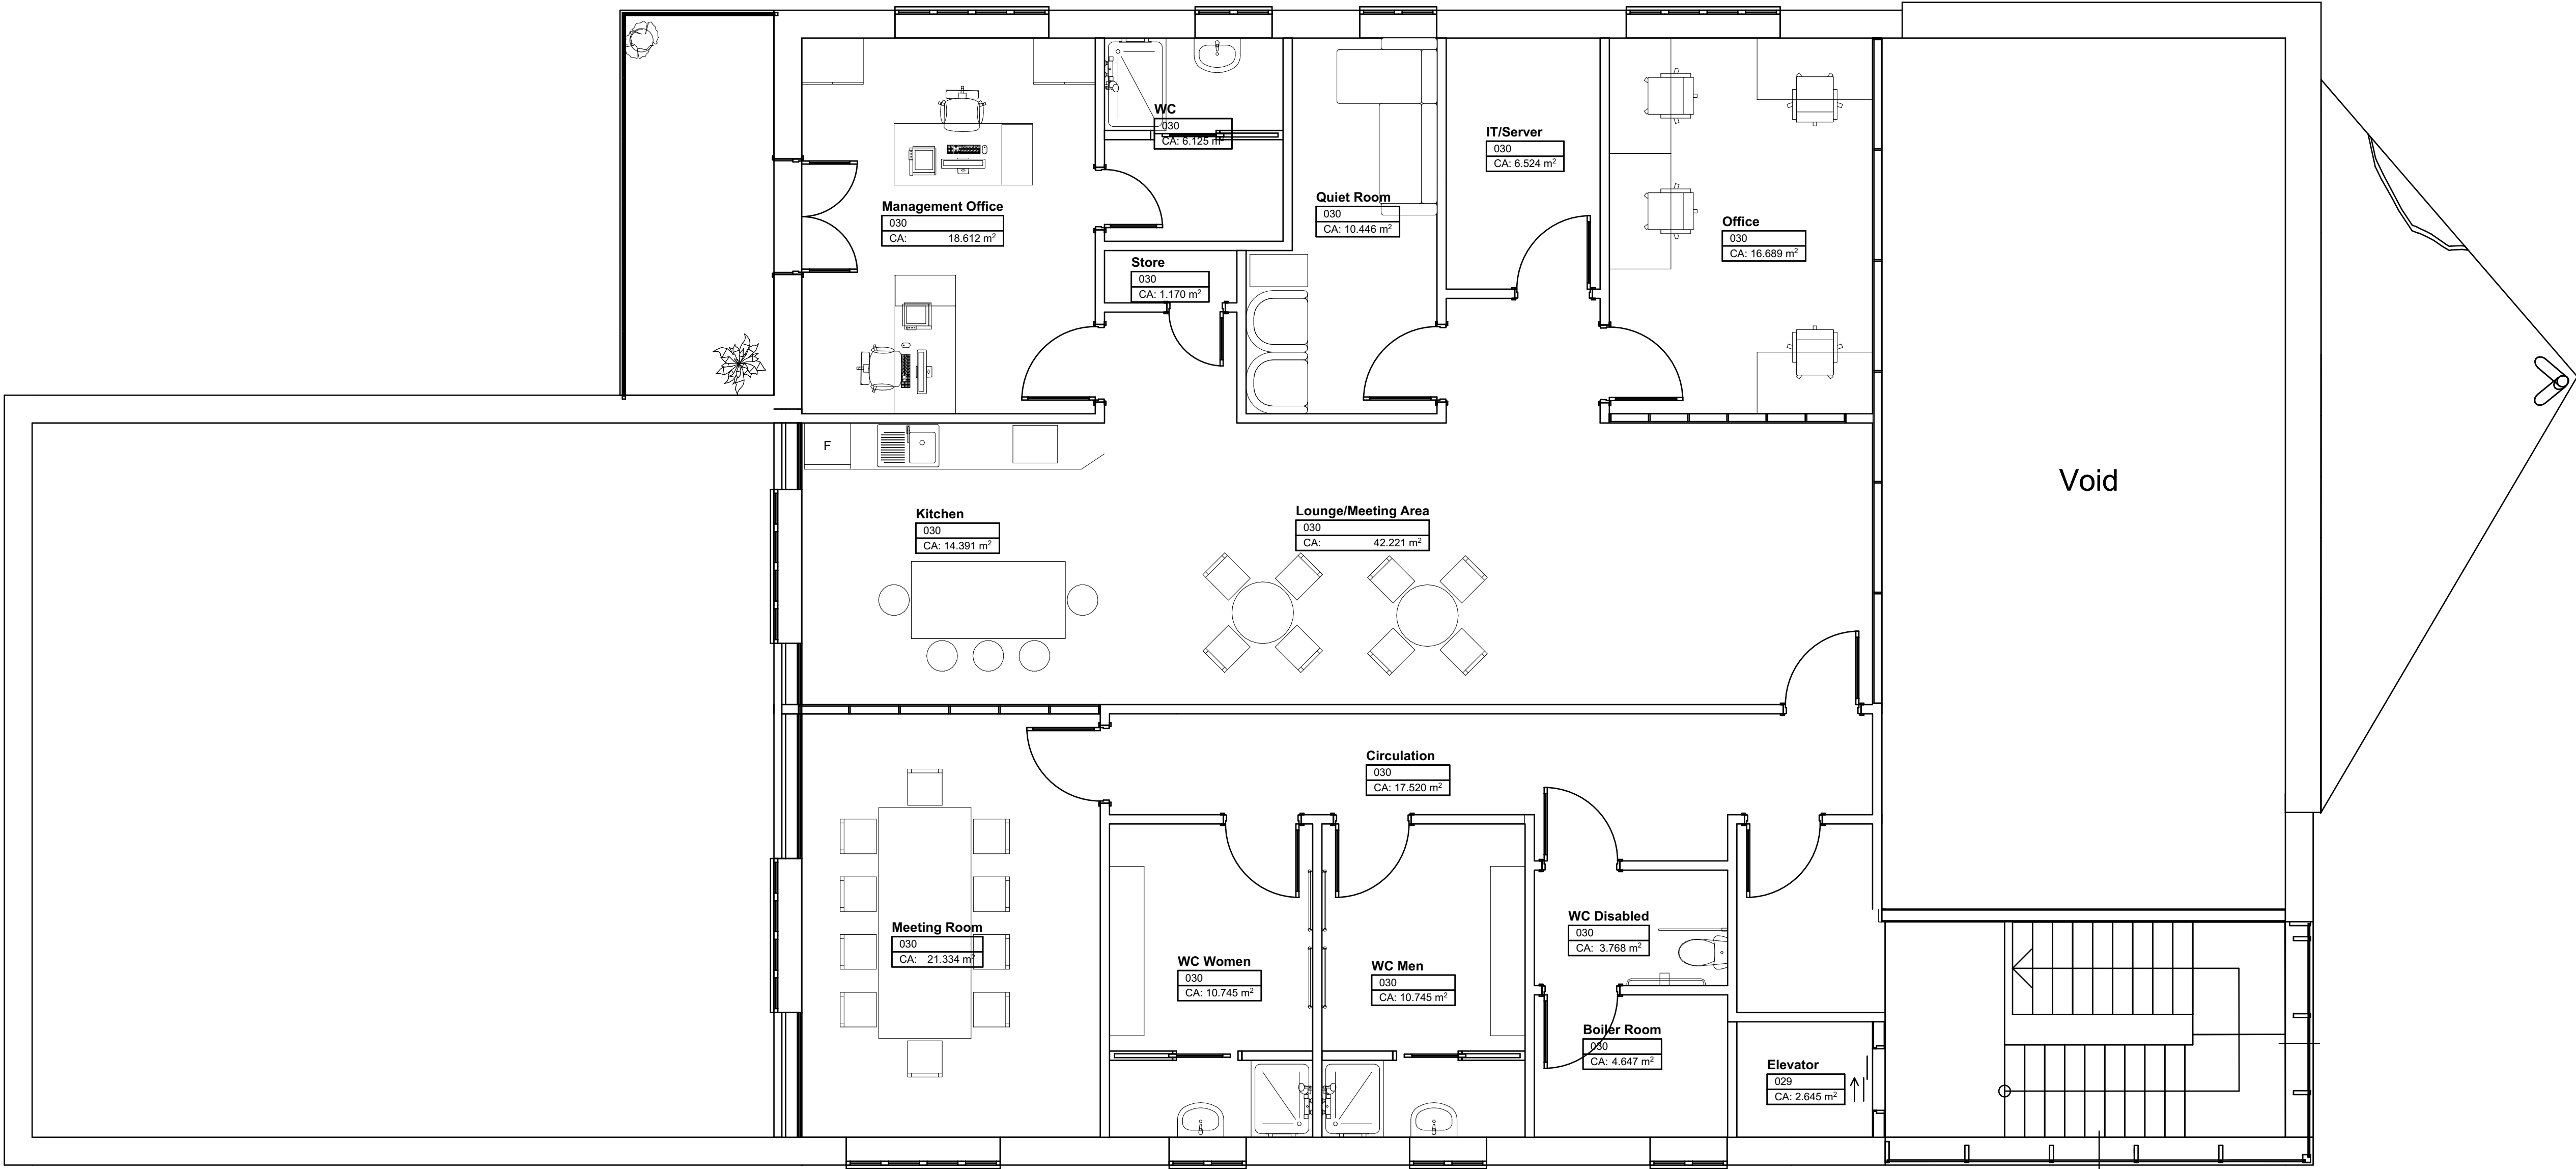

Rev	Date	ID	Comment
P1	24/03/2022	DH	General update to client comments

Proposed Veterinary Facility at
Land off Providence Hill
Bursledon Southampton SO31
8AT

Proposed First Floor Plan

1320_P_006.1	
Issue P1	Checked by DH
Issue Purpose Planning	Issued by DH
Issue Date 24/03/2022	Scale 1:50 @ A1