



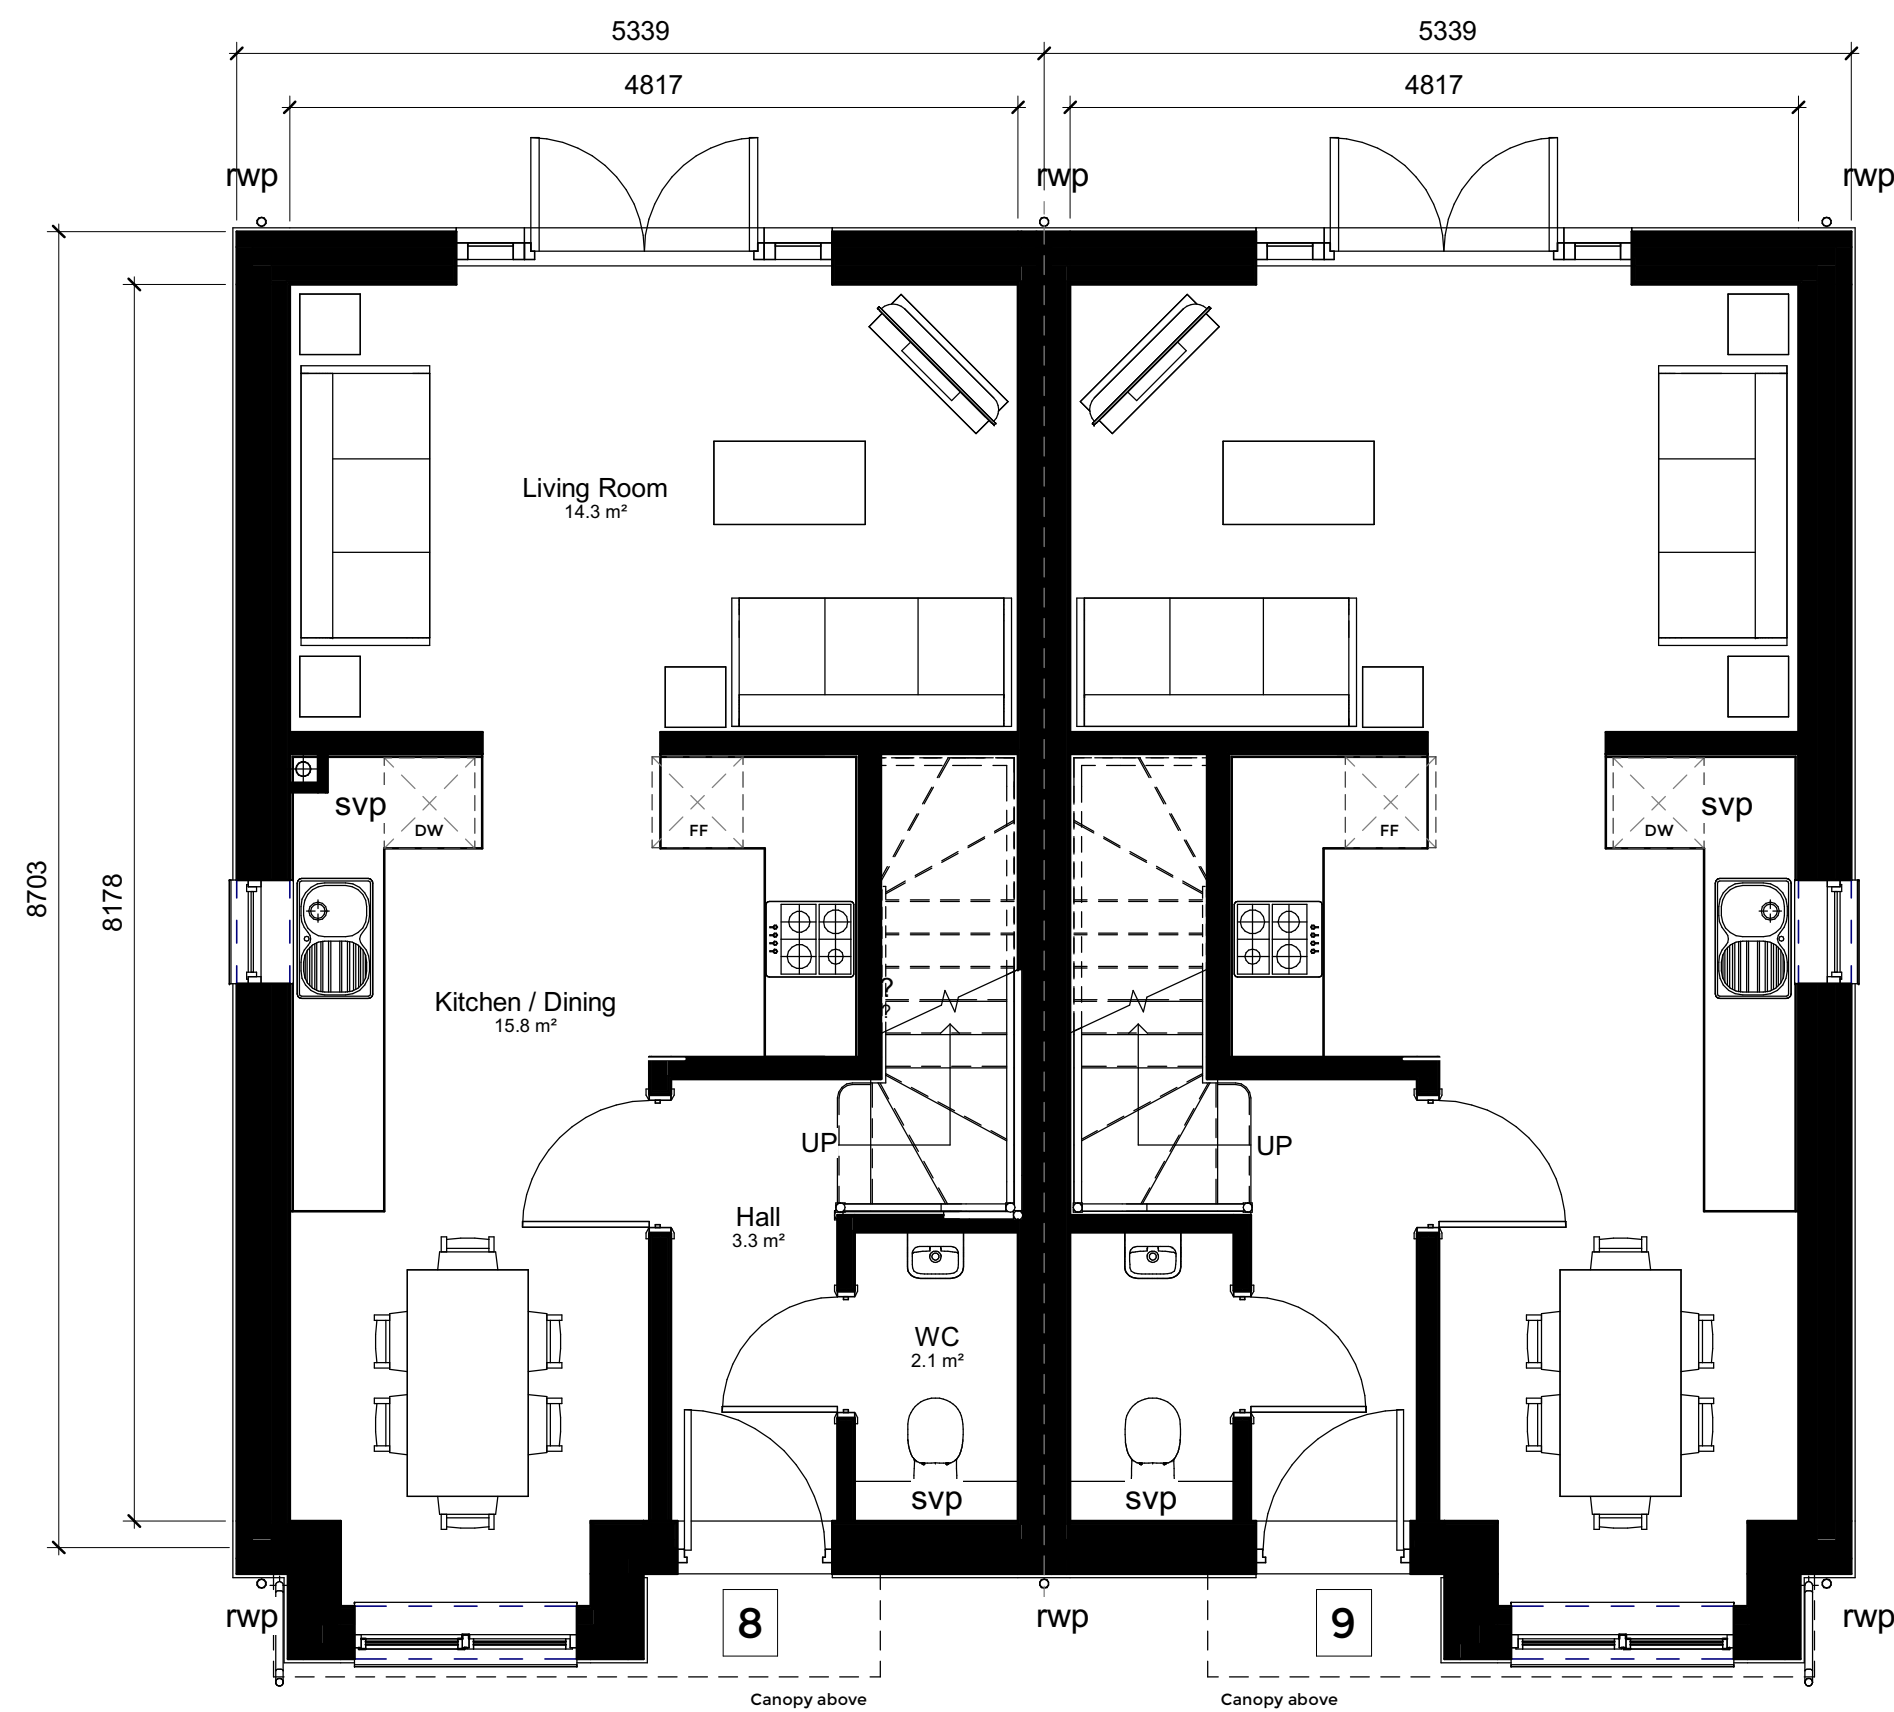


Ground Floor Plan_Plots 8 & 9
1 : 50

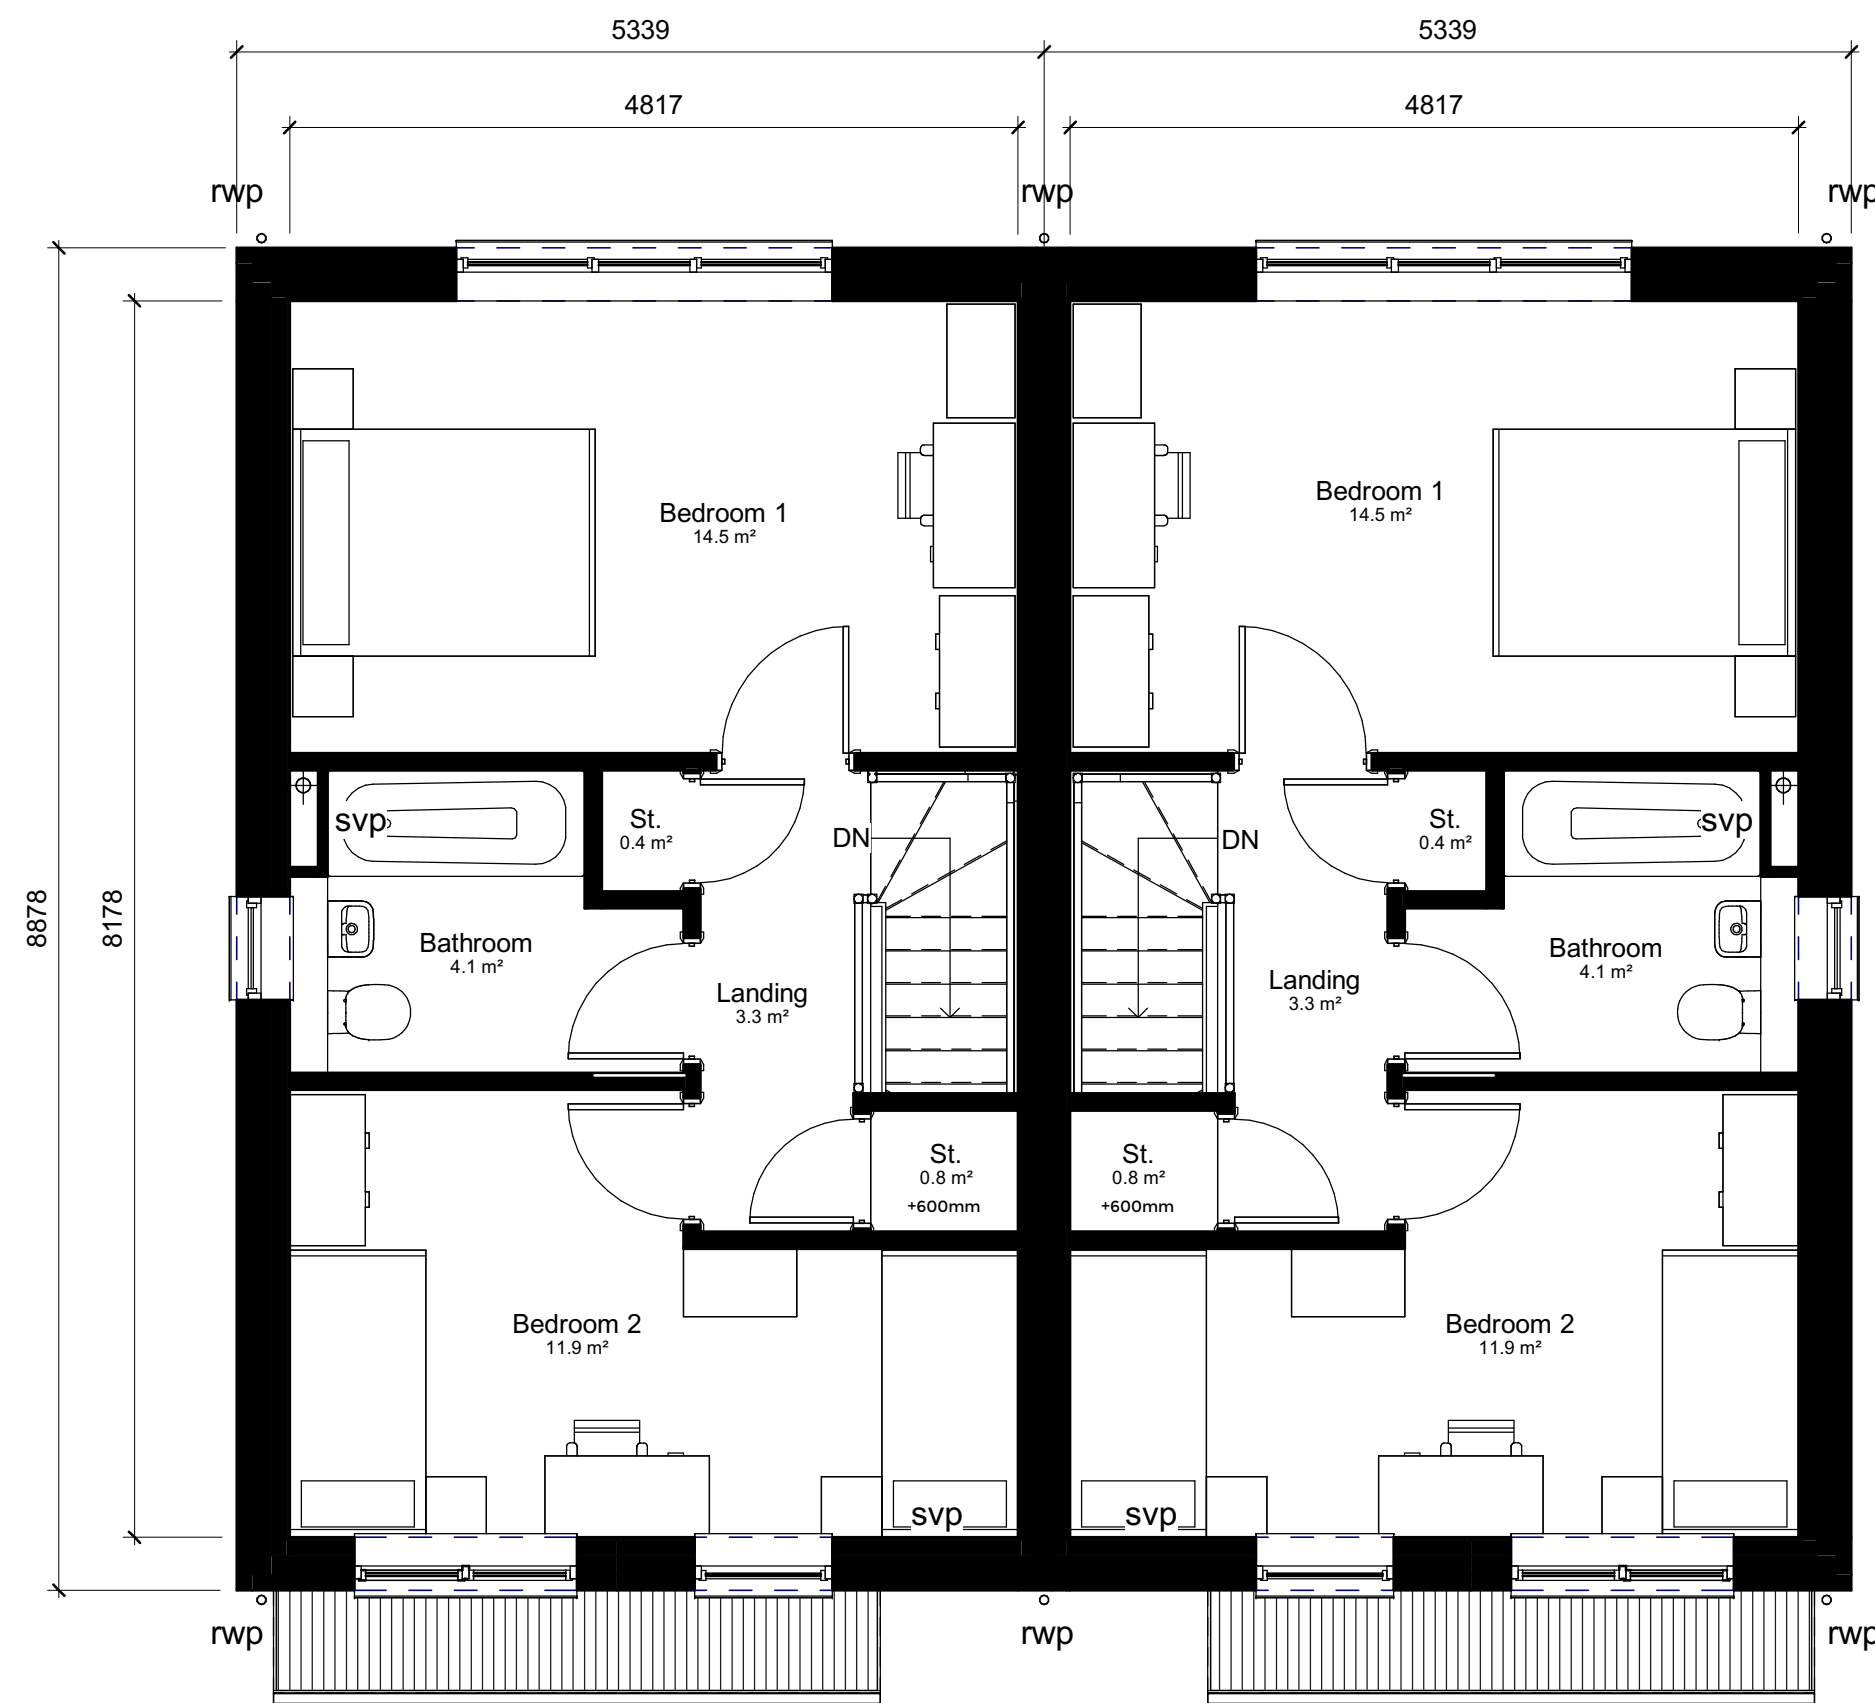

First Floor Plan_Plots 8 & 9
1 : 50




Front Elevation
1 : 50

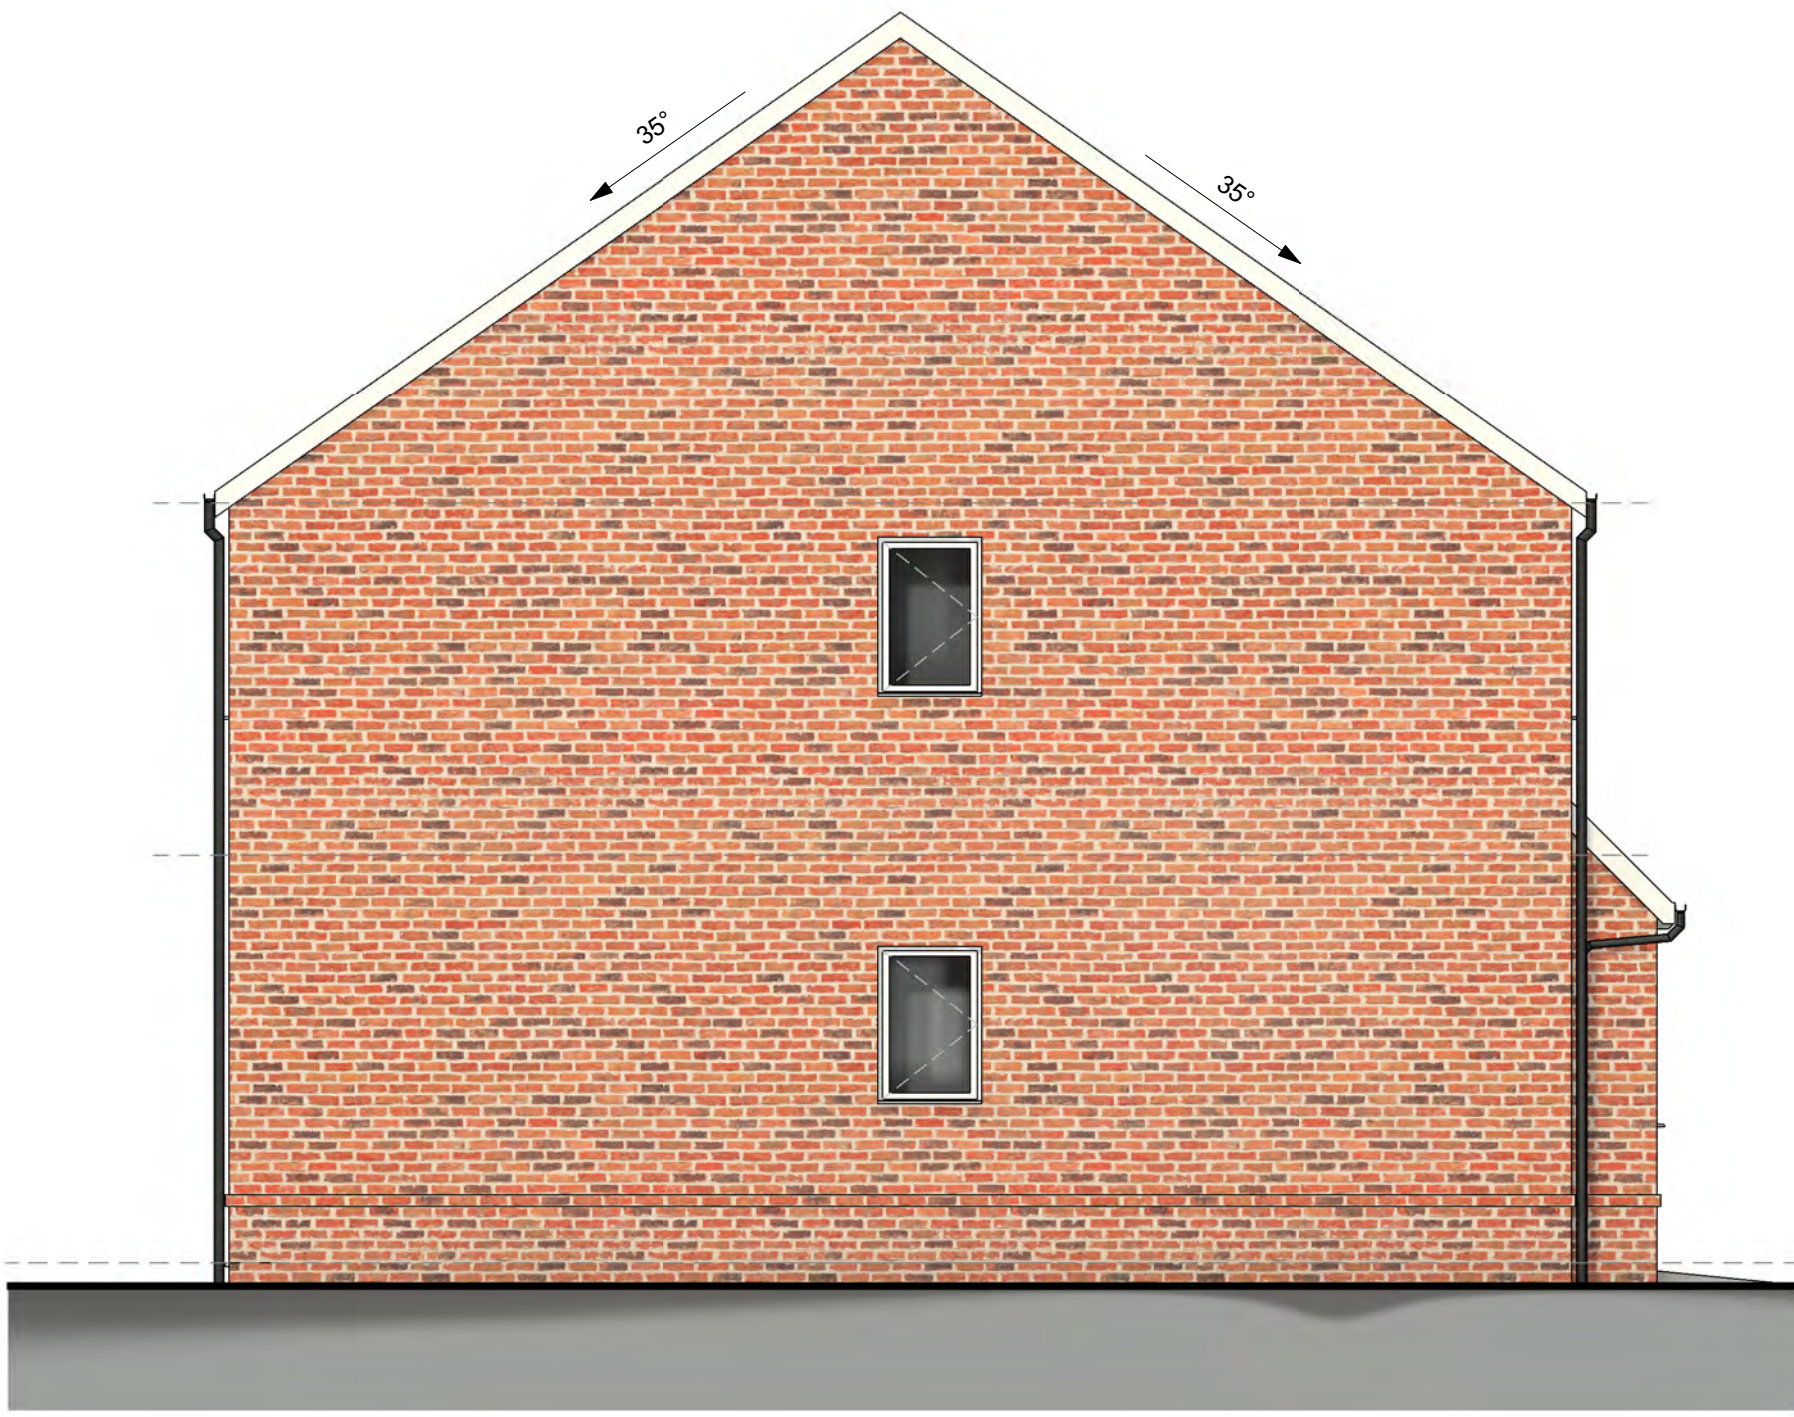

Side Elevation - Plot 8
1 : 50



Rear Elevation
1 : 50

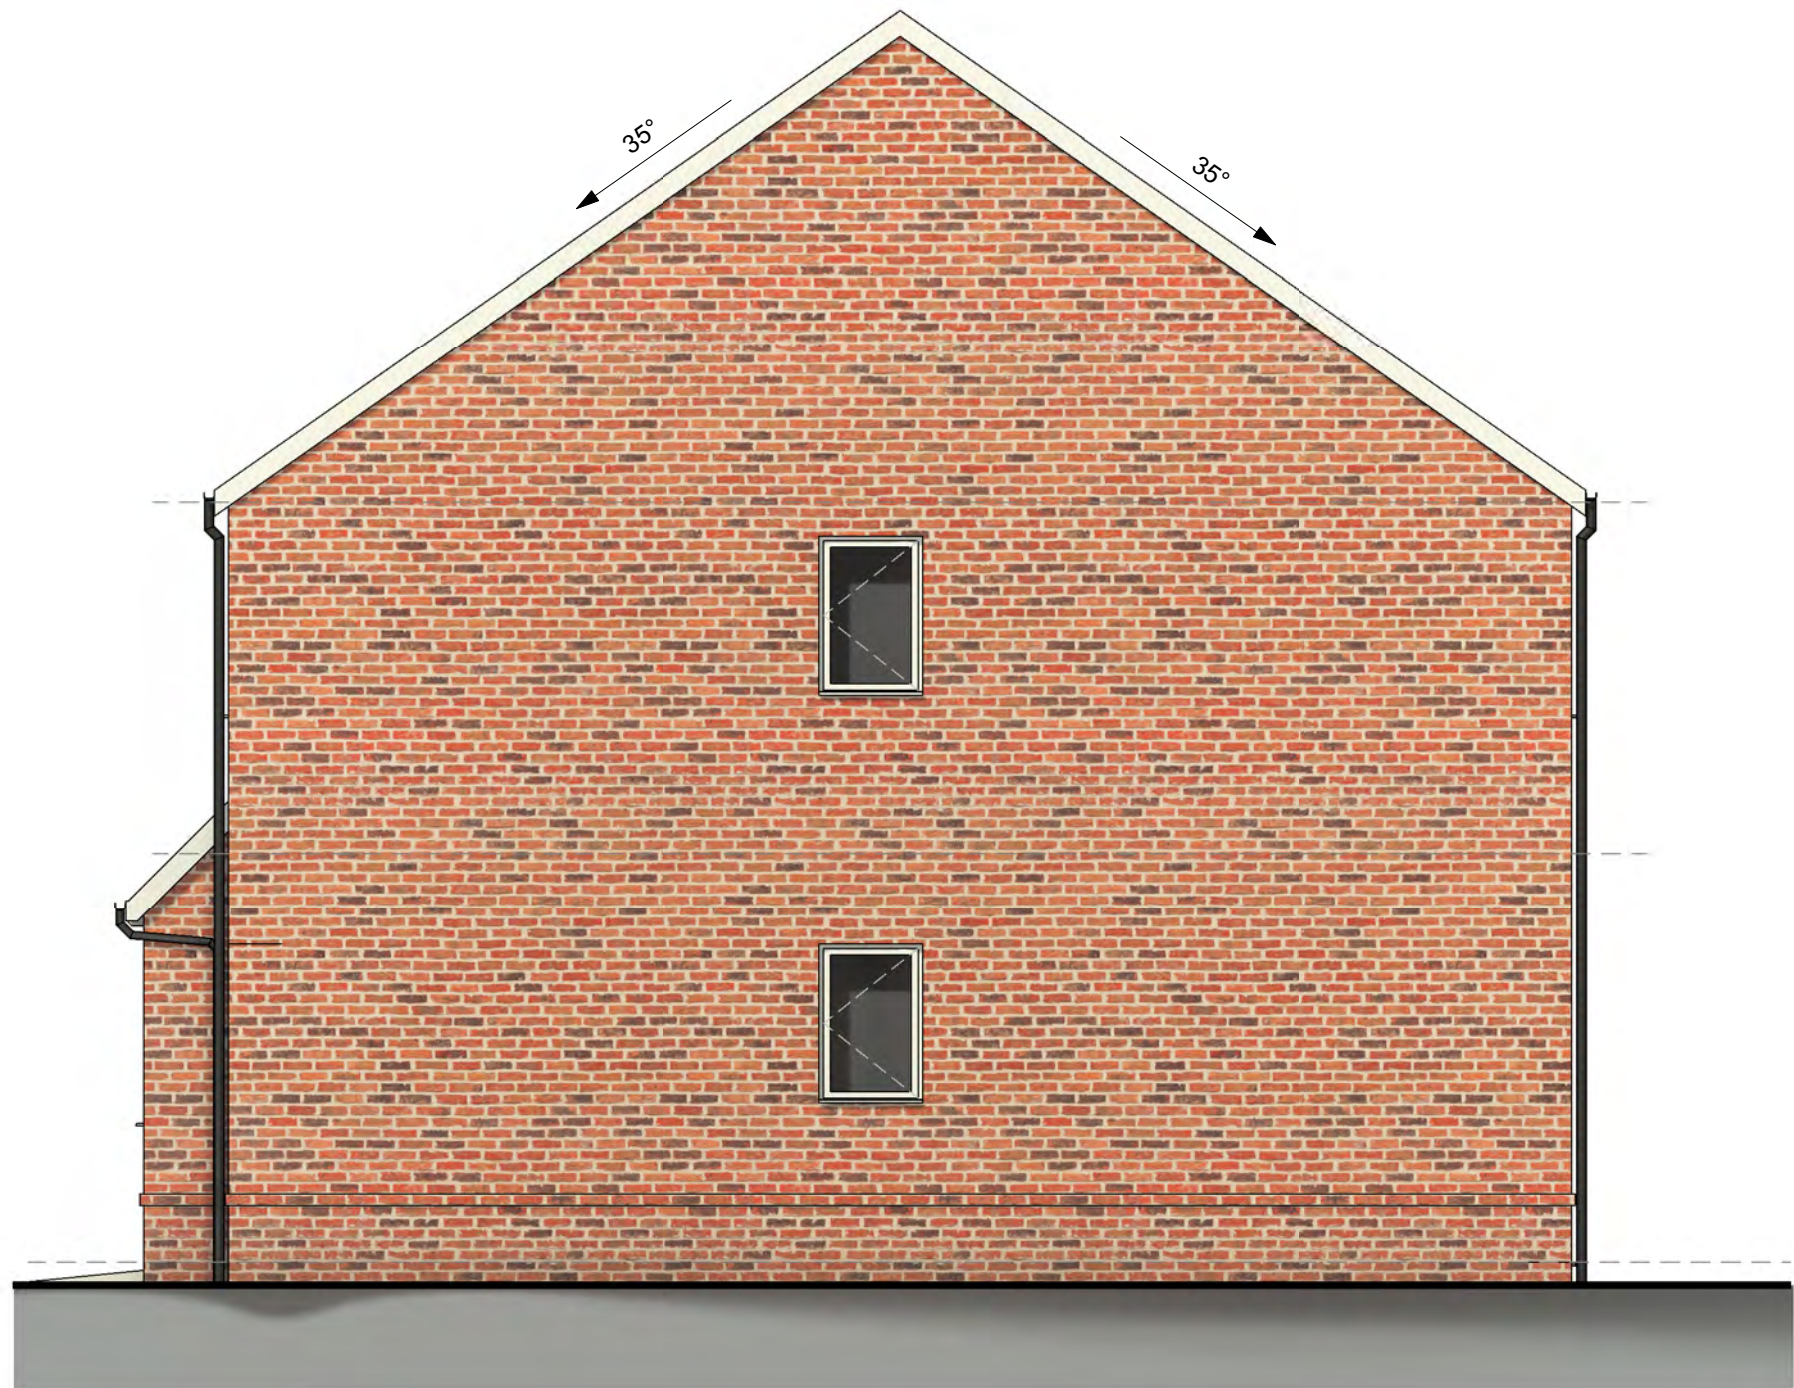


Side Elevation - Plot 9
1 : 50

- Notes**
- Affordable House Type
 - Layout applies to plots 8 & 9 only, refer to site plan for locations.
 - Layouts designed to Nationally Described Space Standards (NDSS)
 - For orientation of each house type refer to site plan.
 - All bathrooms to have obscure glazing.
 - Refer to civil engineer's drawings for correct plot FFL

Gross Internal Areas - HT M_Maisonette_2B3P		
Name	Area - Metric	Area - Imperial
Ground Floor	39 m²	424 ft²
First Floor	39 m²	424 ft²
Grand total	79 m²	848 ft²

PLANNING

 



BOYLE+SUMMERS
ARCHITECTURE AND MASTERPLANNING

Canute Chambers
Canute Road
Southampton
Hampshire
SO14 3AB

Client	Vested Outsourcing Partners Limited			
Project	Providence Hill, Bursledon			
Title	HOUSE TYPE A - 2B4P - Floor Plans & Elevations			
B+S Ref.	Date	Scale @ A1	Drawn	Checked
21119	MAY 2022	As indicated	AW	-

Tel: 023 8063 1432 www.boyleandsummers.co.uk

Other than for the purposes of planning, do not scale these drawings. Use written dimensions only. All dimensions to be checked on site prior to commencement of work.

This drawing is © Boyle+Summers Ltd and may not be reproduced, copied or altered in any way without written authority.