




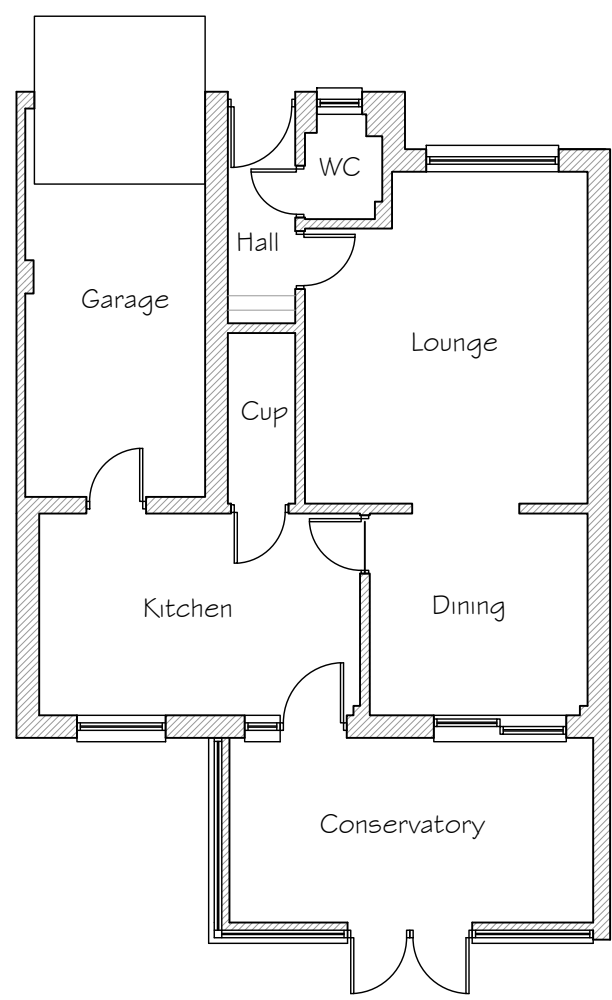

Existing Ground Floor Plan

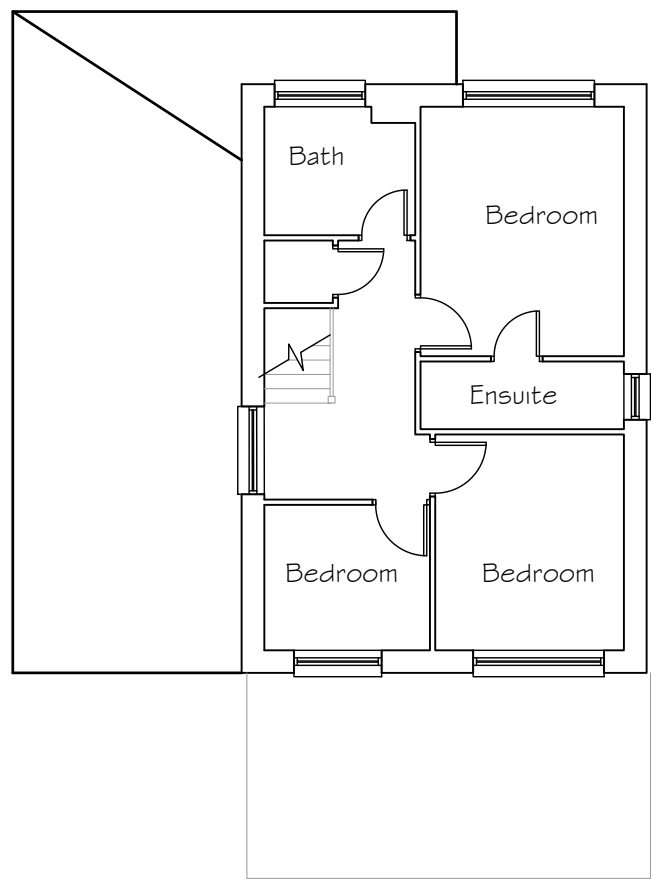

Existing First Floor Plan

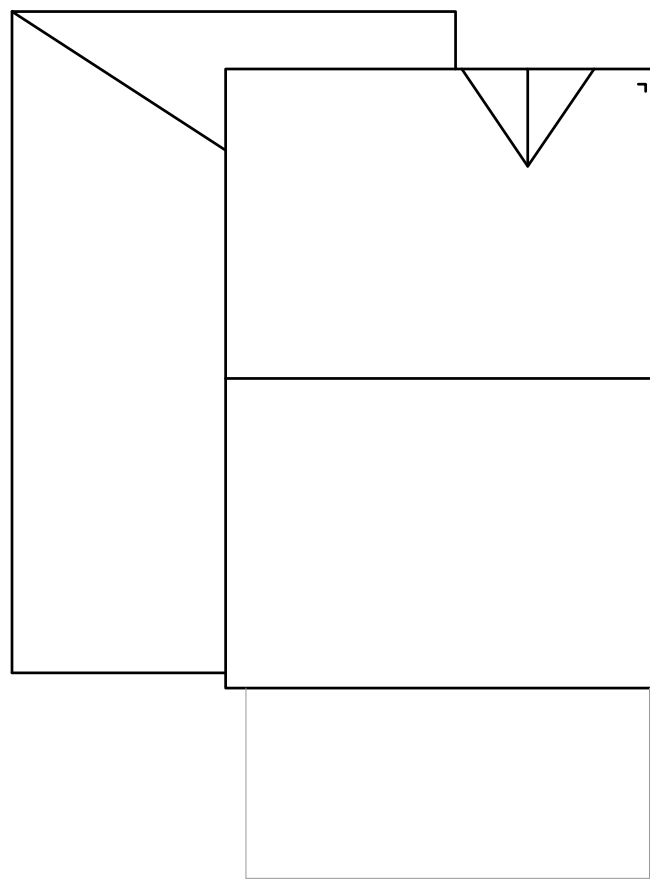


Existing Roof Plan




Existing Front Elevation



Existing Rear Elevation

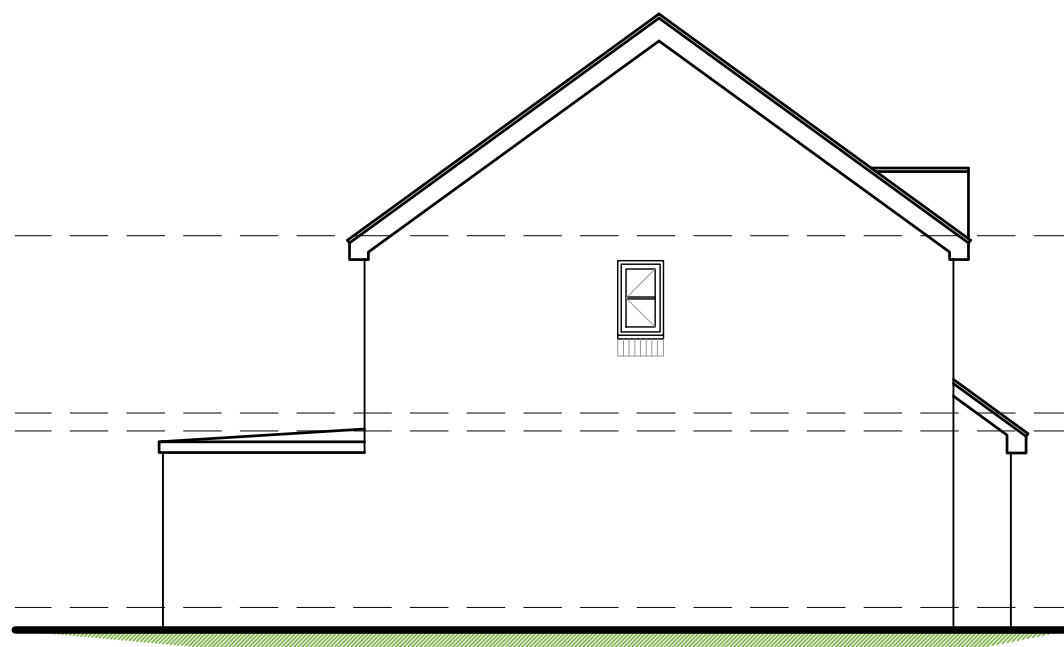


Existing Side Elevation

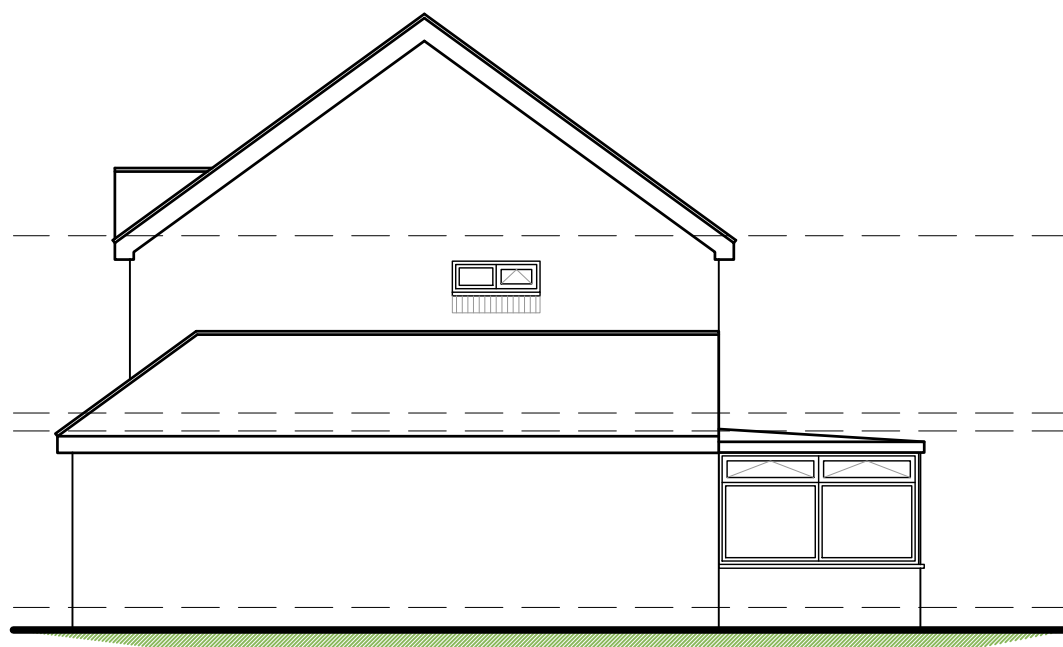


Existing Side Elevation


Existing Elevations and Plans 1:100

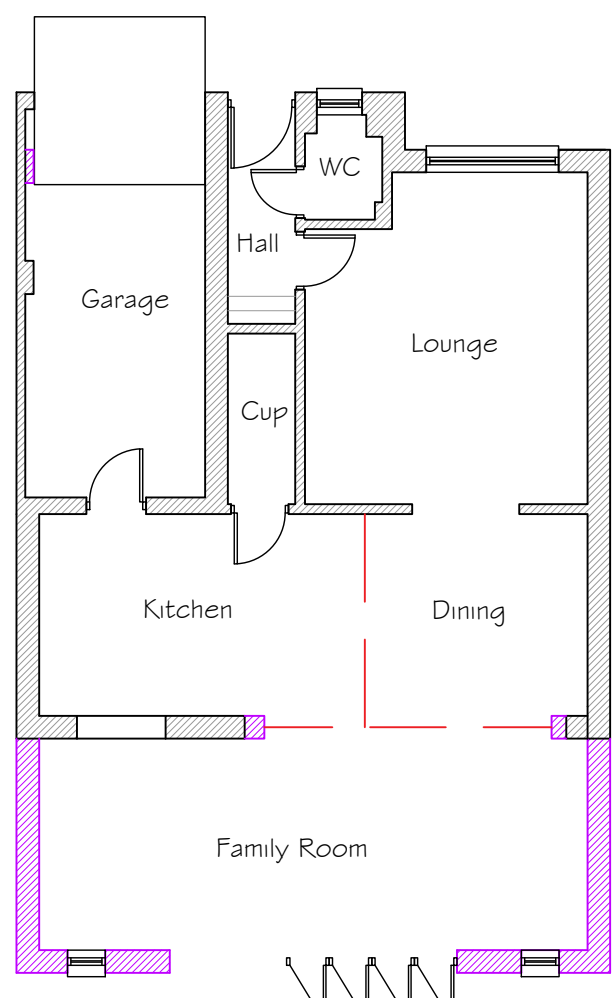

Proposed Ground Floor Plan

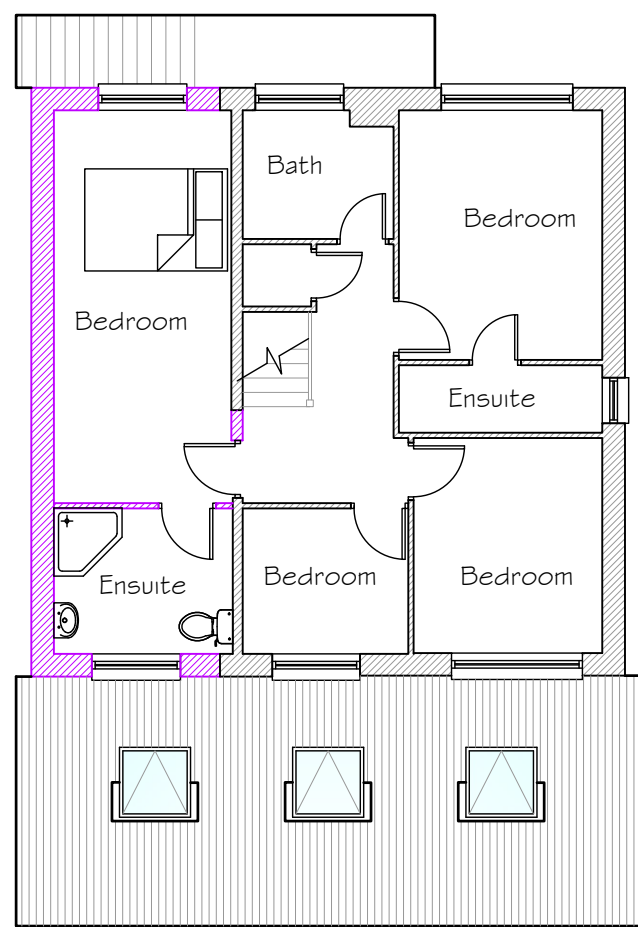

Proposed First Floor Plan

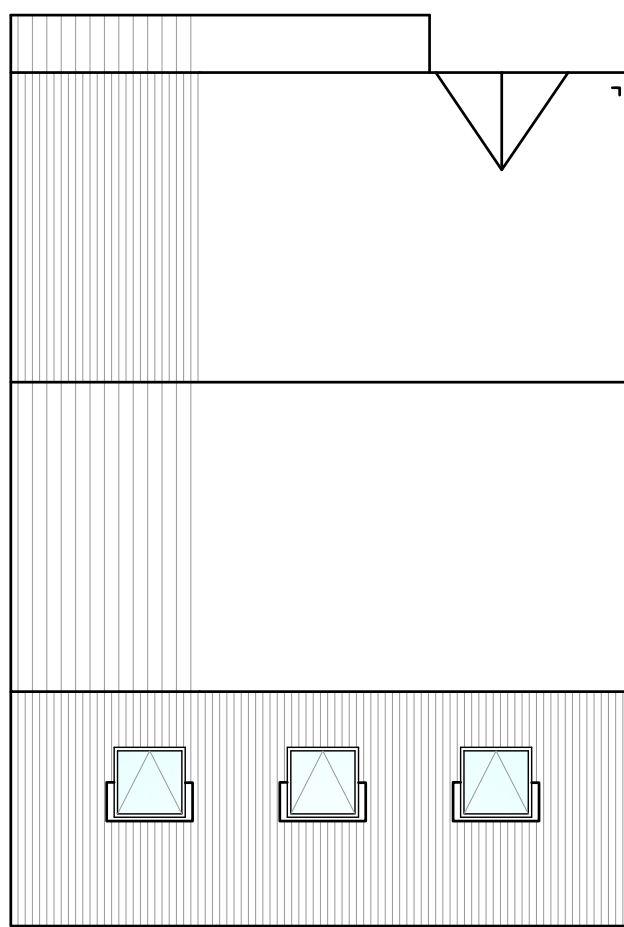


Proposed Roof Plan




Proposed Front Elevation



Proposed Rear Elevation

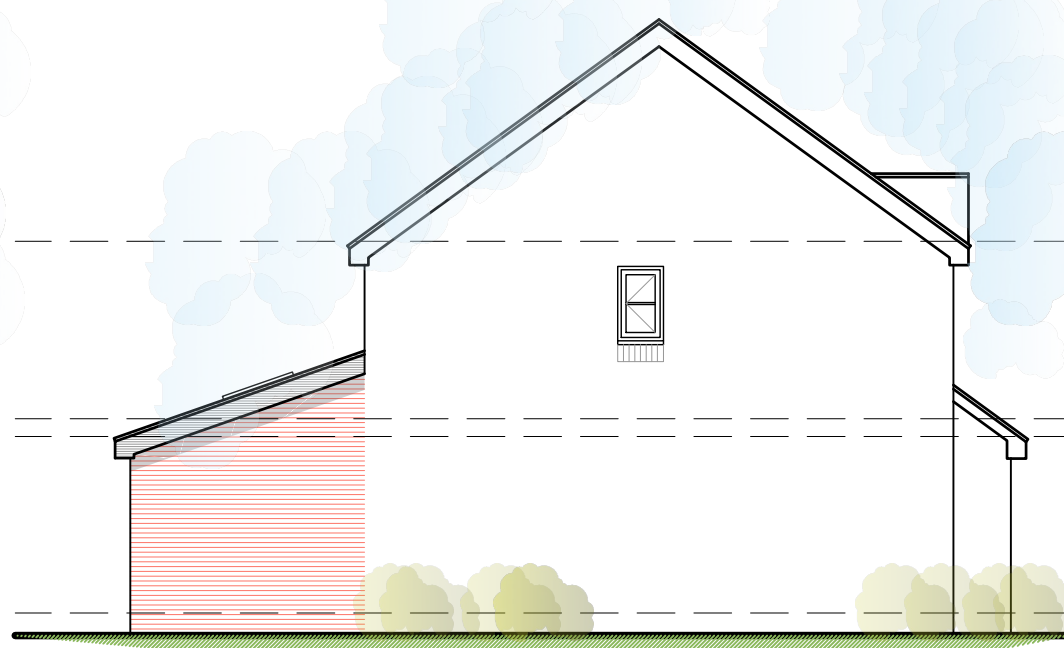


Proposed Side Elevation

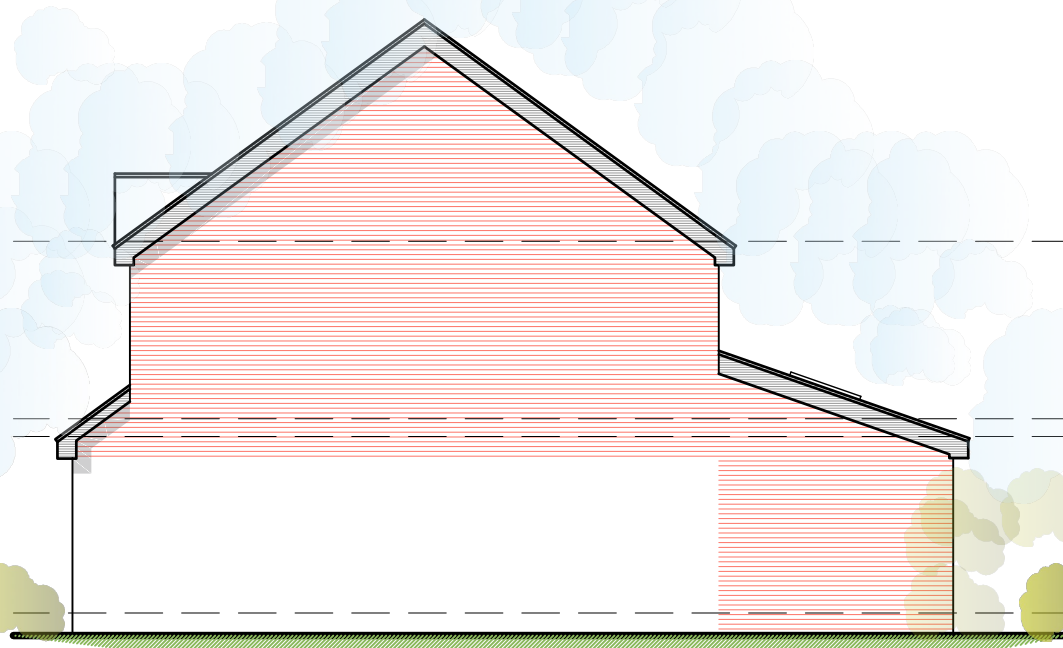

Proposed Side Elevation

Proposed Elevations and Plans 1:100

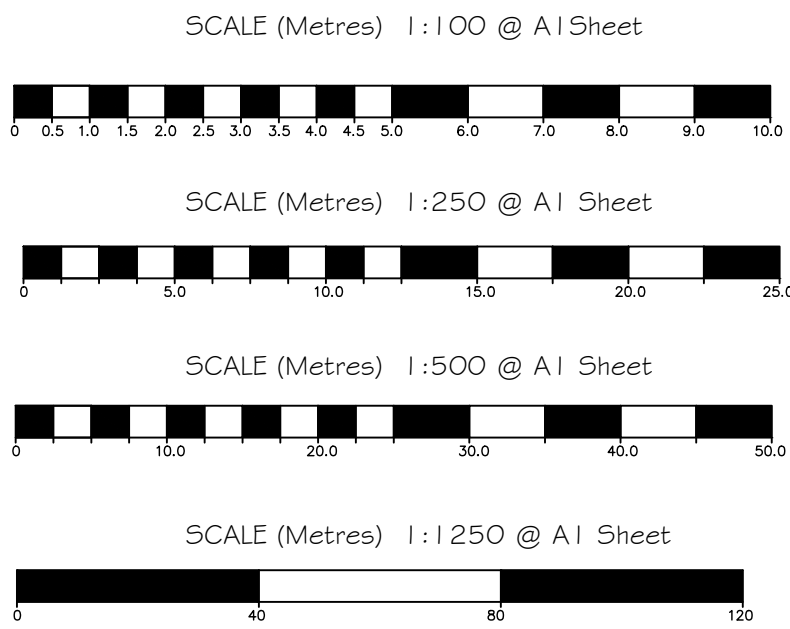


Drawing Notes:

The copyright of this drawing belongs solely with BPS Design Consultants Ltd, it should not be copied or reproduced without their written consent.

Written dimensions to take precedent over scaling the drawing however all dimensions to be checked and verified on site prior to commencing works. The Contractor shall take all responsibility for setting out. Any discrepancies should be clarified prior to proceeding with work.

All workmanship and materials shall comply with BS 8000 Parts 1-15.

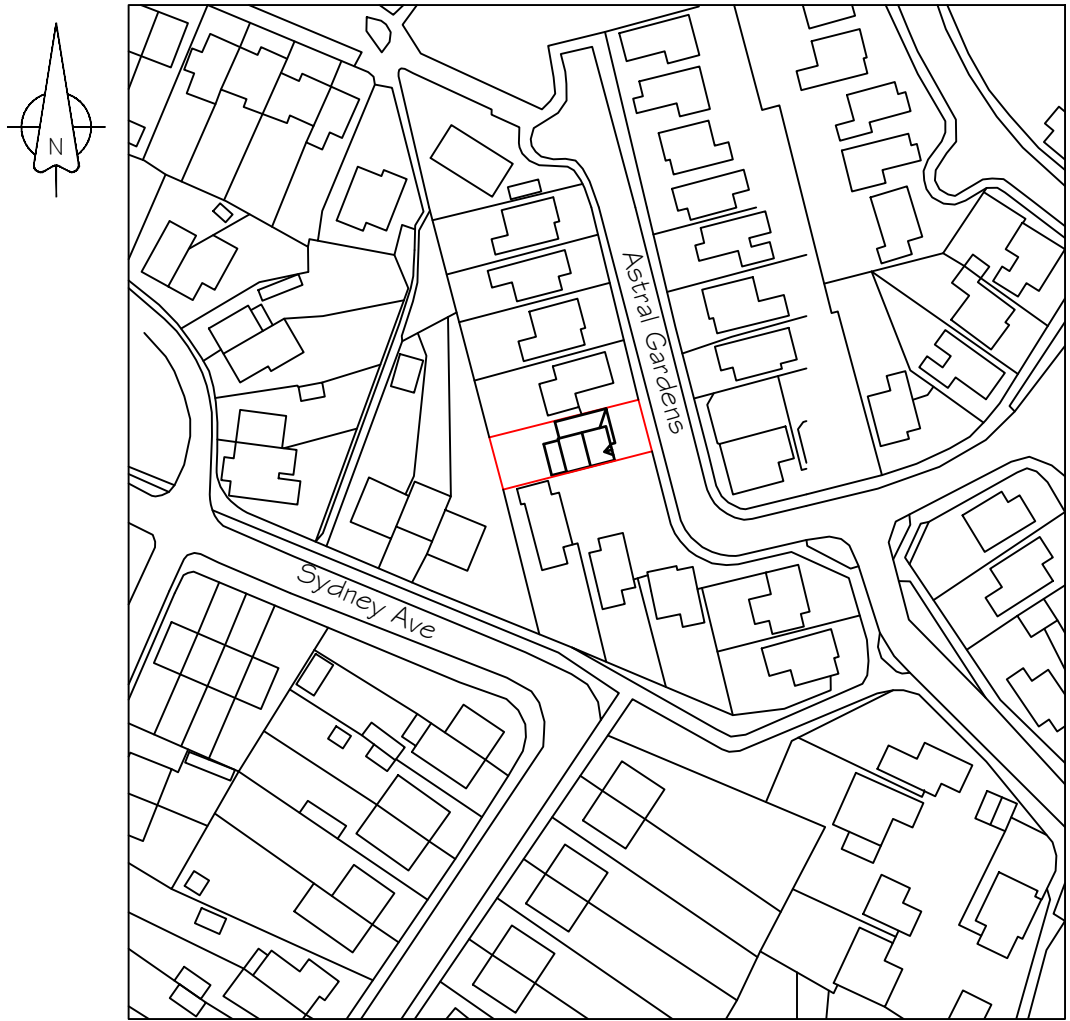

Location Plan 1:1250



Block Plan 1:500

Issued for
Planning Approval

BPS Design Consultants Ltd
Architectural Services and Structural Engineers

Seafields, Dodwell Lane, Bursledon, Southampton, SO31 1DJ

Tel: 023 8040 4017

robert@bpsdesign.co.uk colin@bpsdesign.co.uk
Mobile: 07915 604 293 Mobile: 07886 855 897

www.bpsdesign.co.uk

Project: 53 Astral Gardens, Hamble le Rice, SO31 4RQ

Client: Mr Ingram

Dwg Title: Existing and Proposed Extension

Dwg No: PL01	Revision: -
Date: July 2022	By: rjn Scale: As Shown

The Copyright of this drawing belongs solely to BPS Design Consultants Ltd. It should not be copied or reproduced without consent from BPS Design Consultants Ltd. Original drawing at A1 size.