
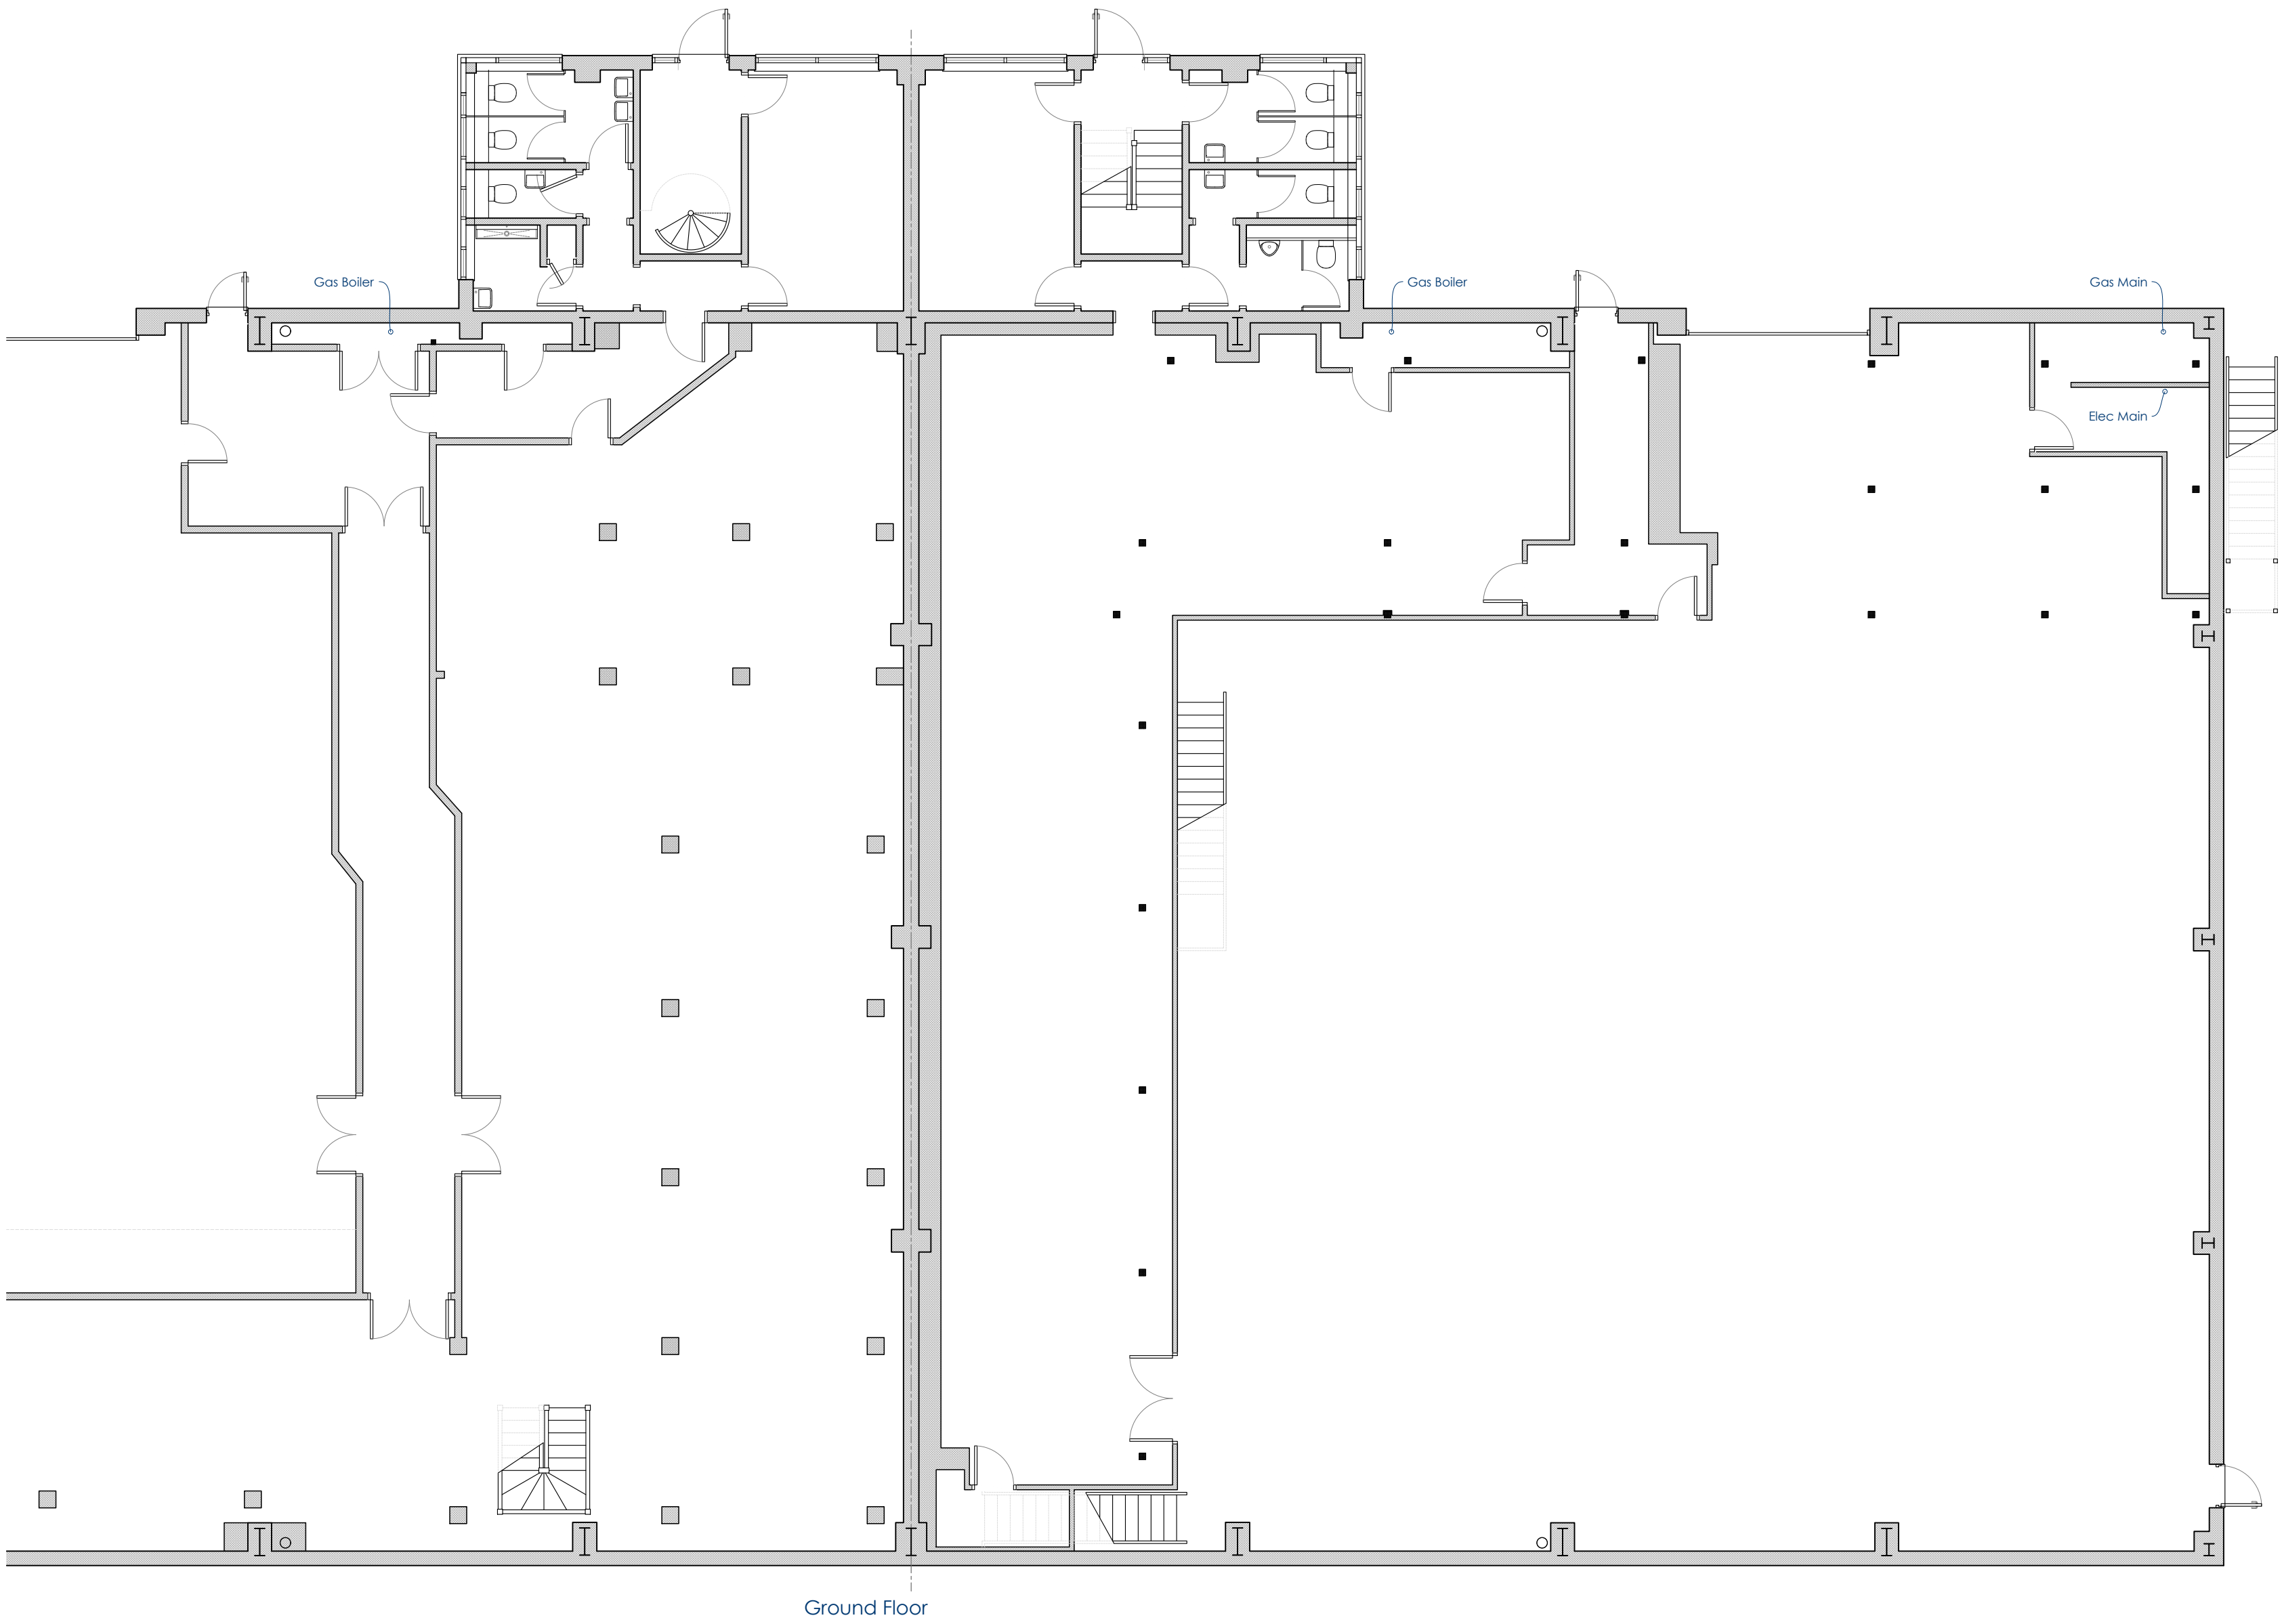


Rev	By	Date

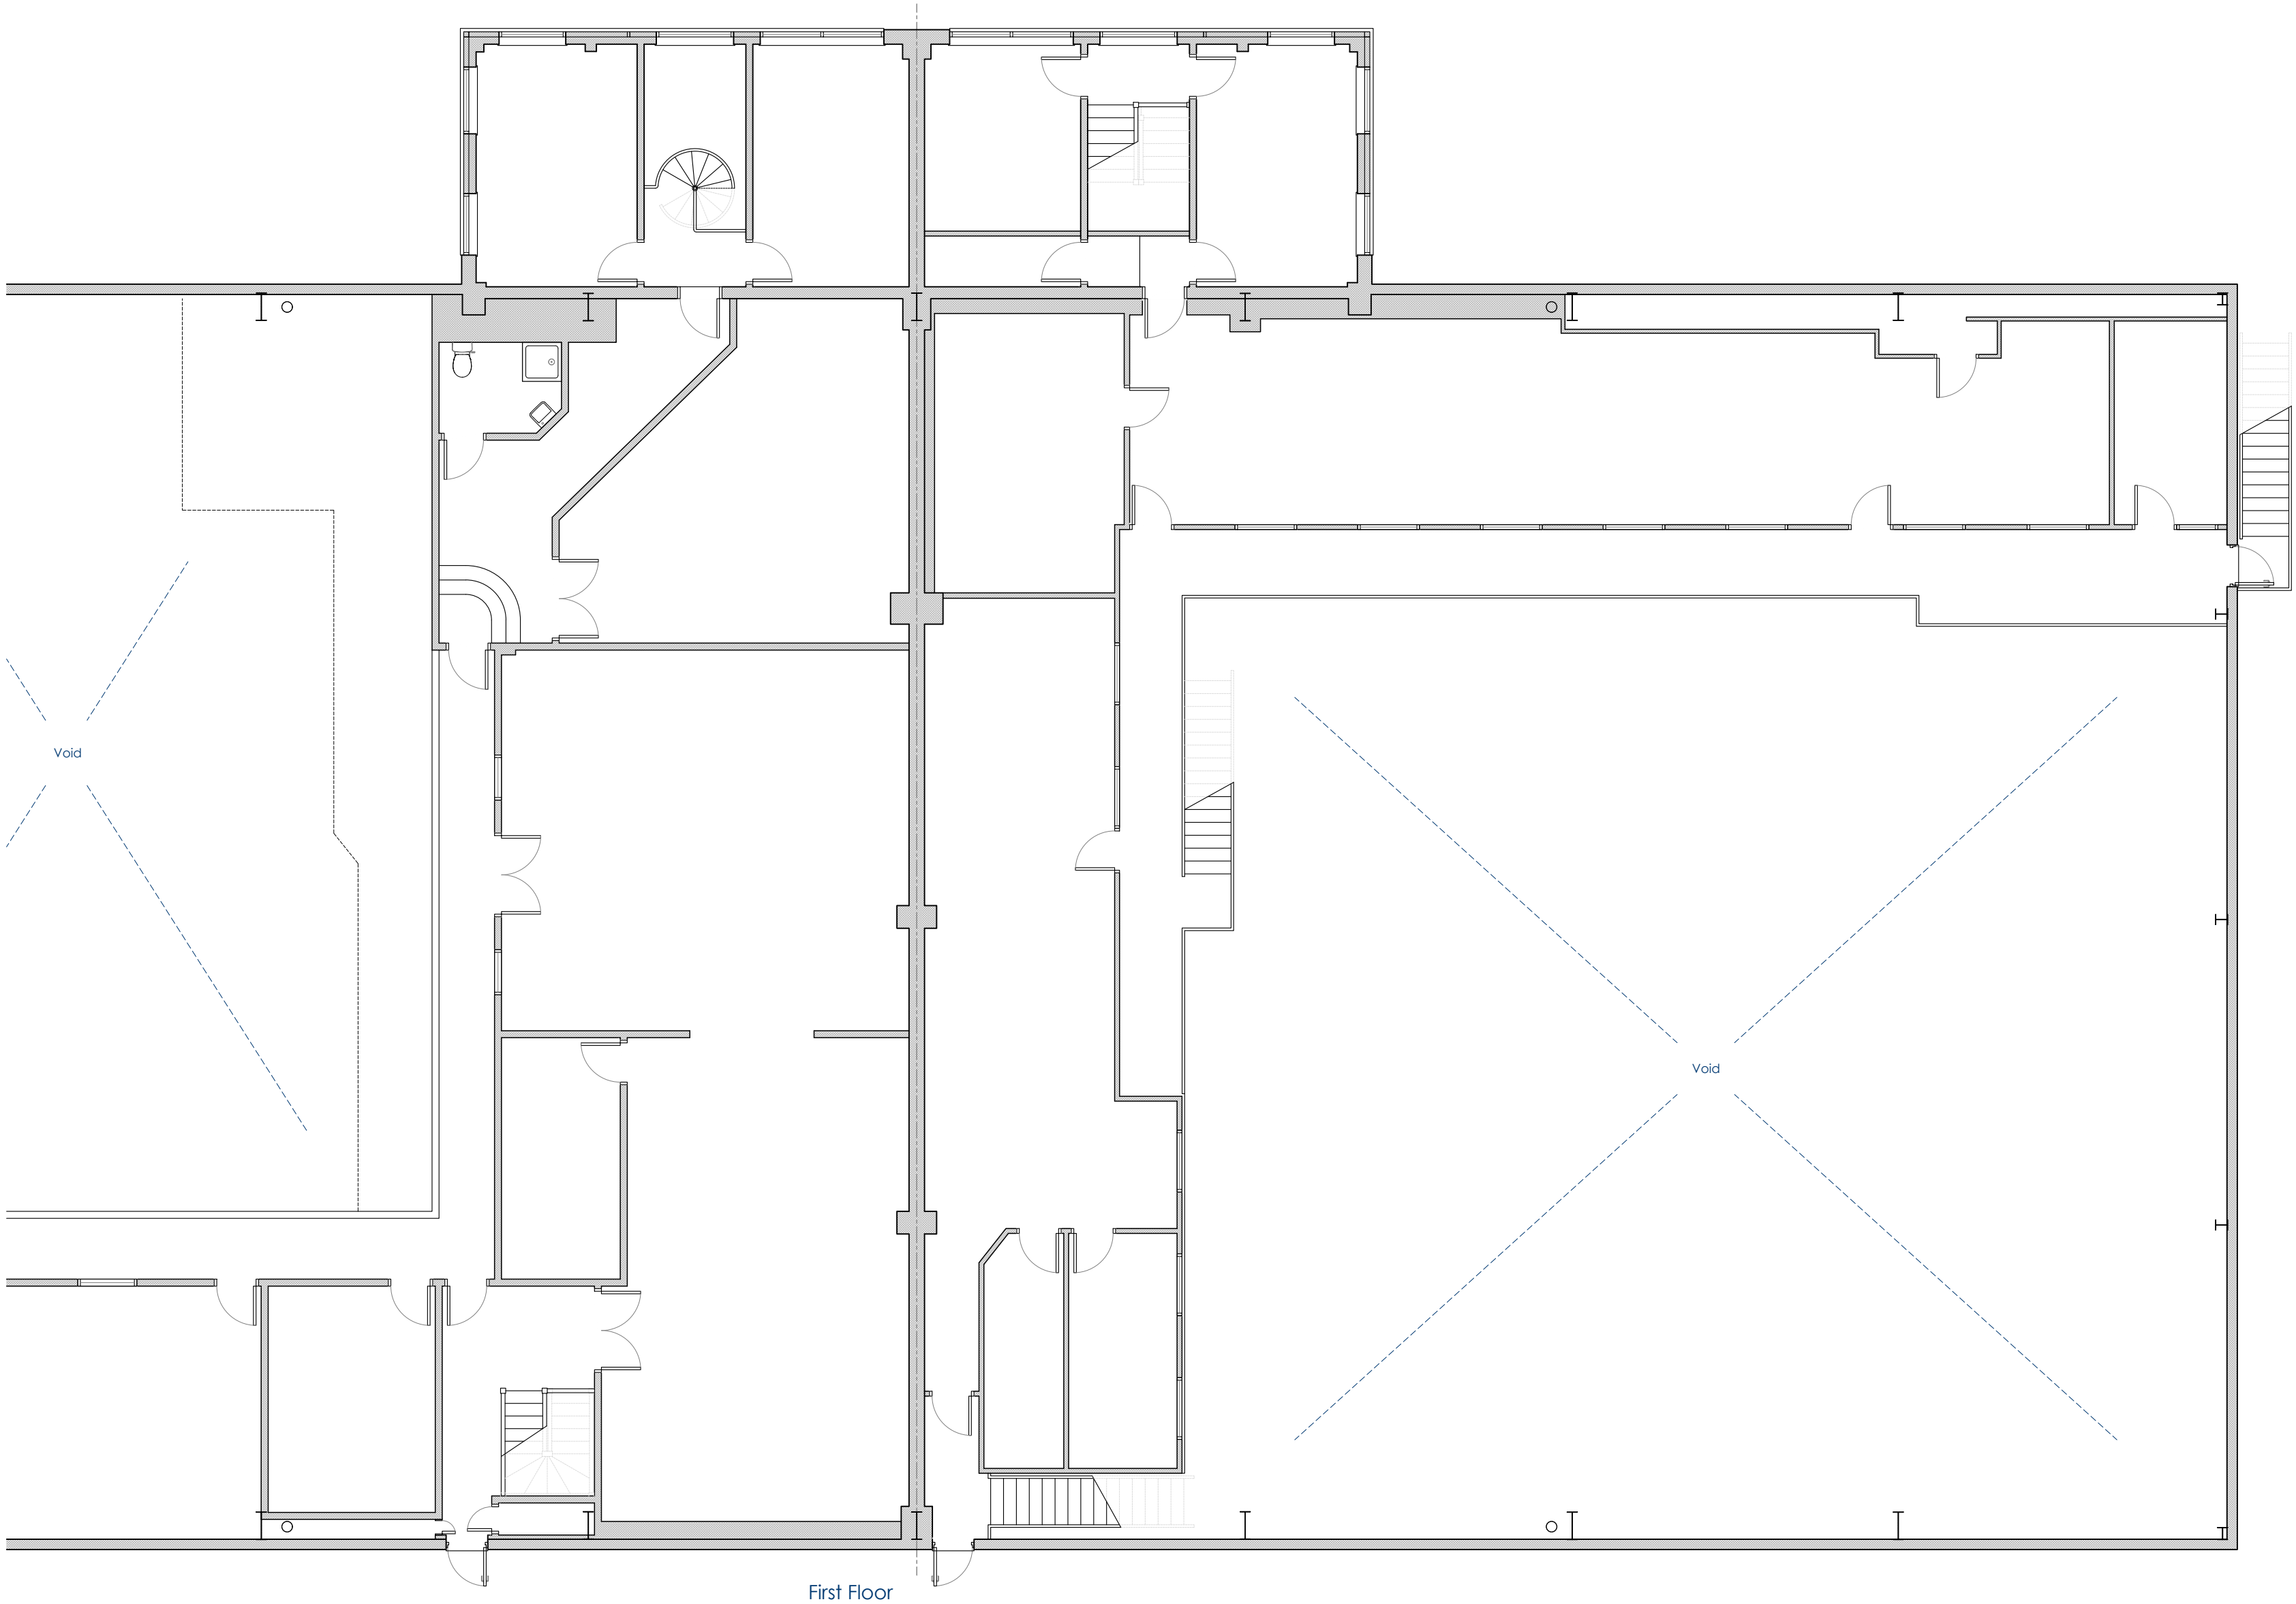

Forelle Estates Limited

Unit 2
Existing Floor Plans

22009

Existing

Scale: 1:100
Drawn by: OR-RWA
Drawing No: EX-PLAN-01

Date: June 2022
Revision: -

Do not scale from this drawing except for plotting application purposes only. All measurements should be taken from the original drawings. Copyright reserved. All rights reserved. Forelle Estates Limited. 10001 177