
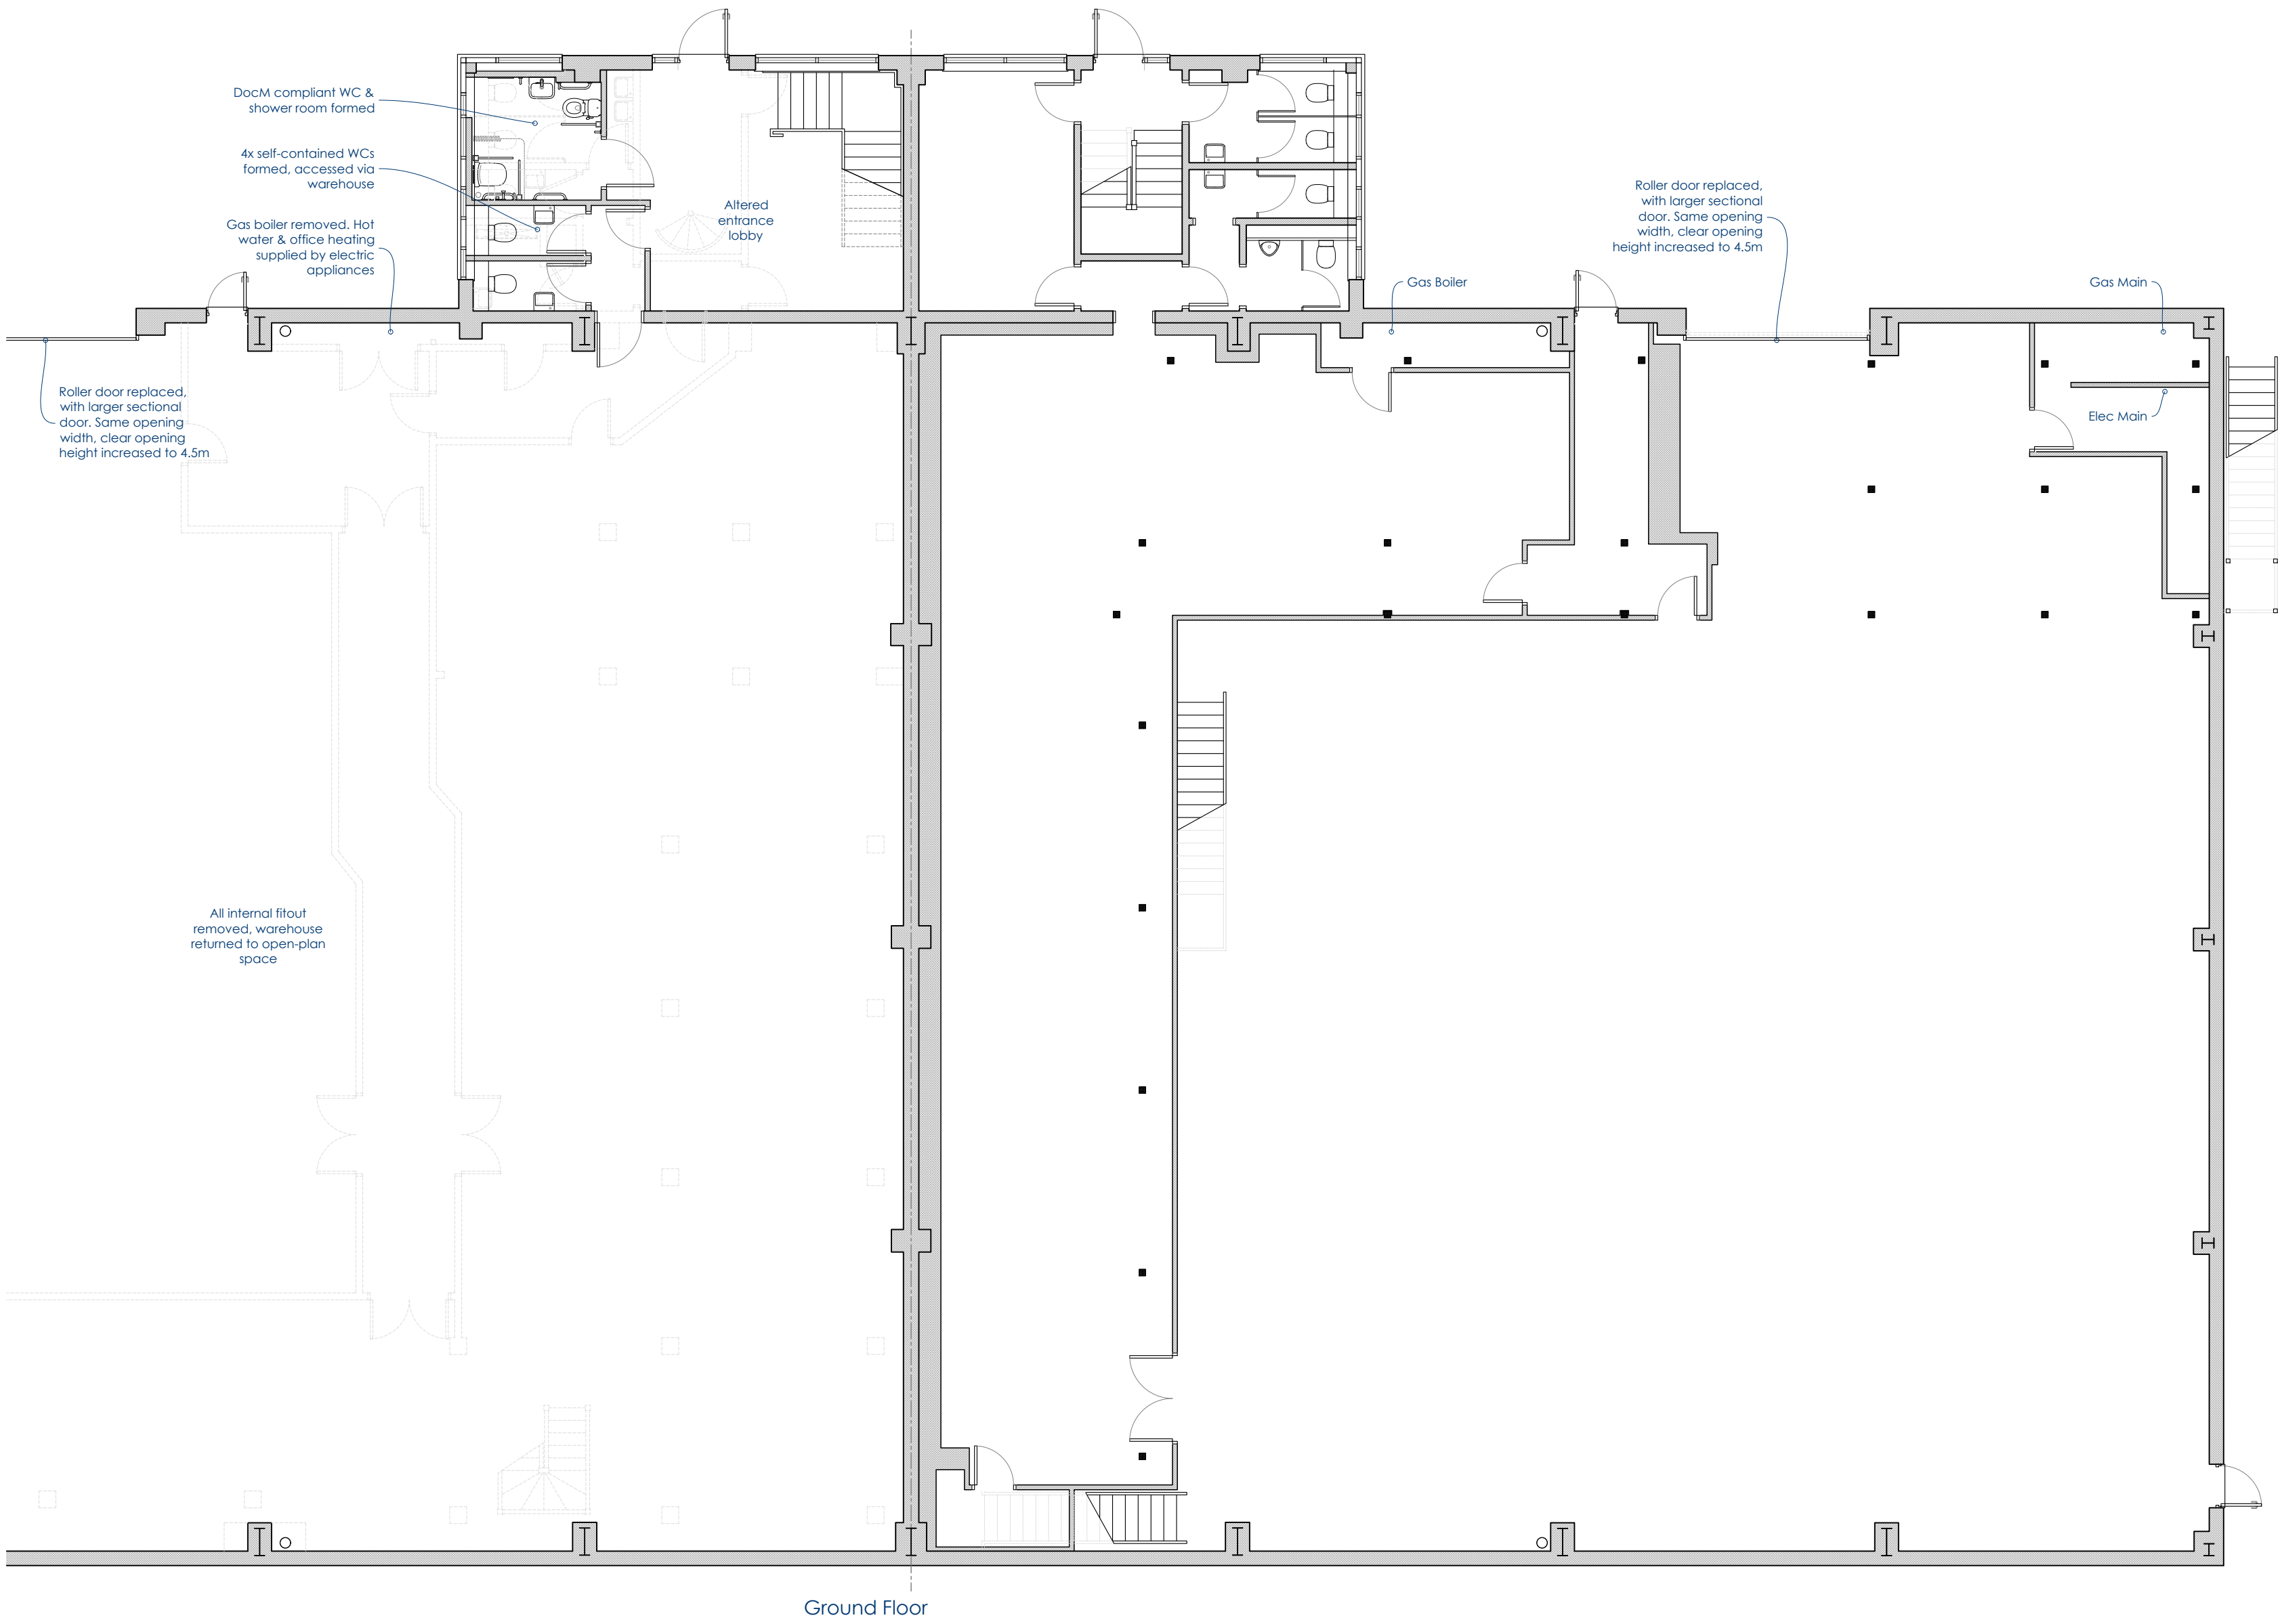


Rev	By	Date

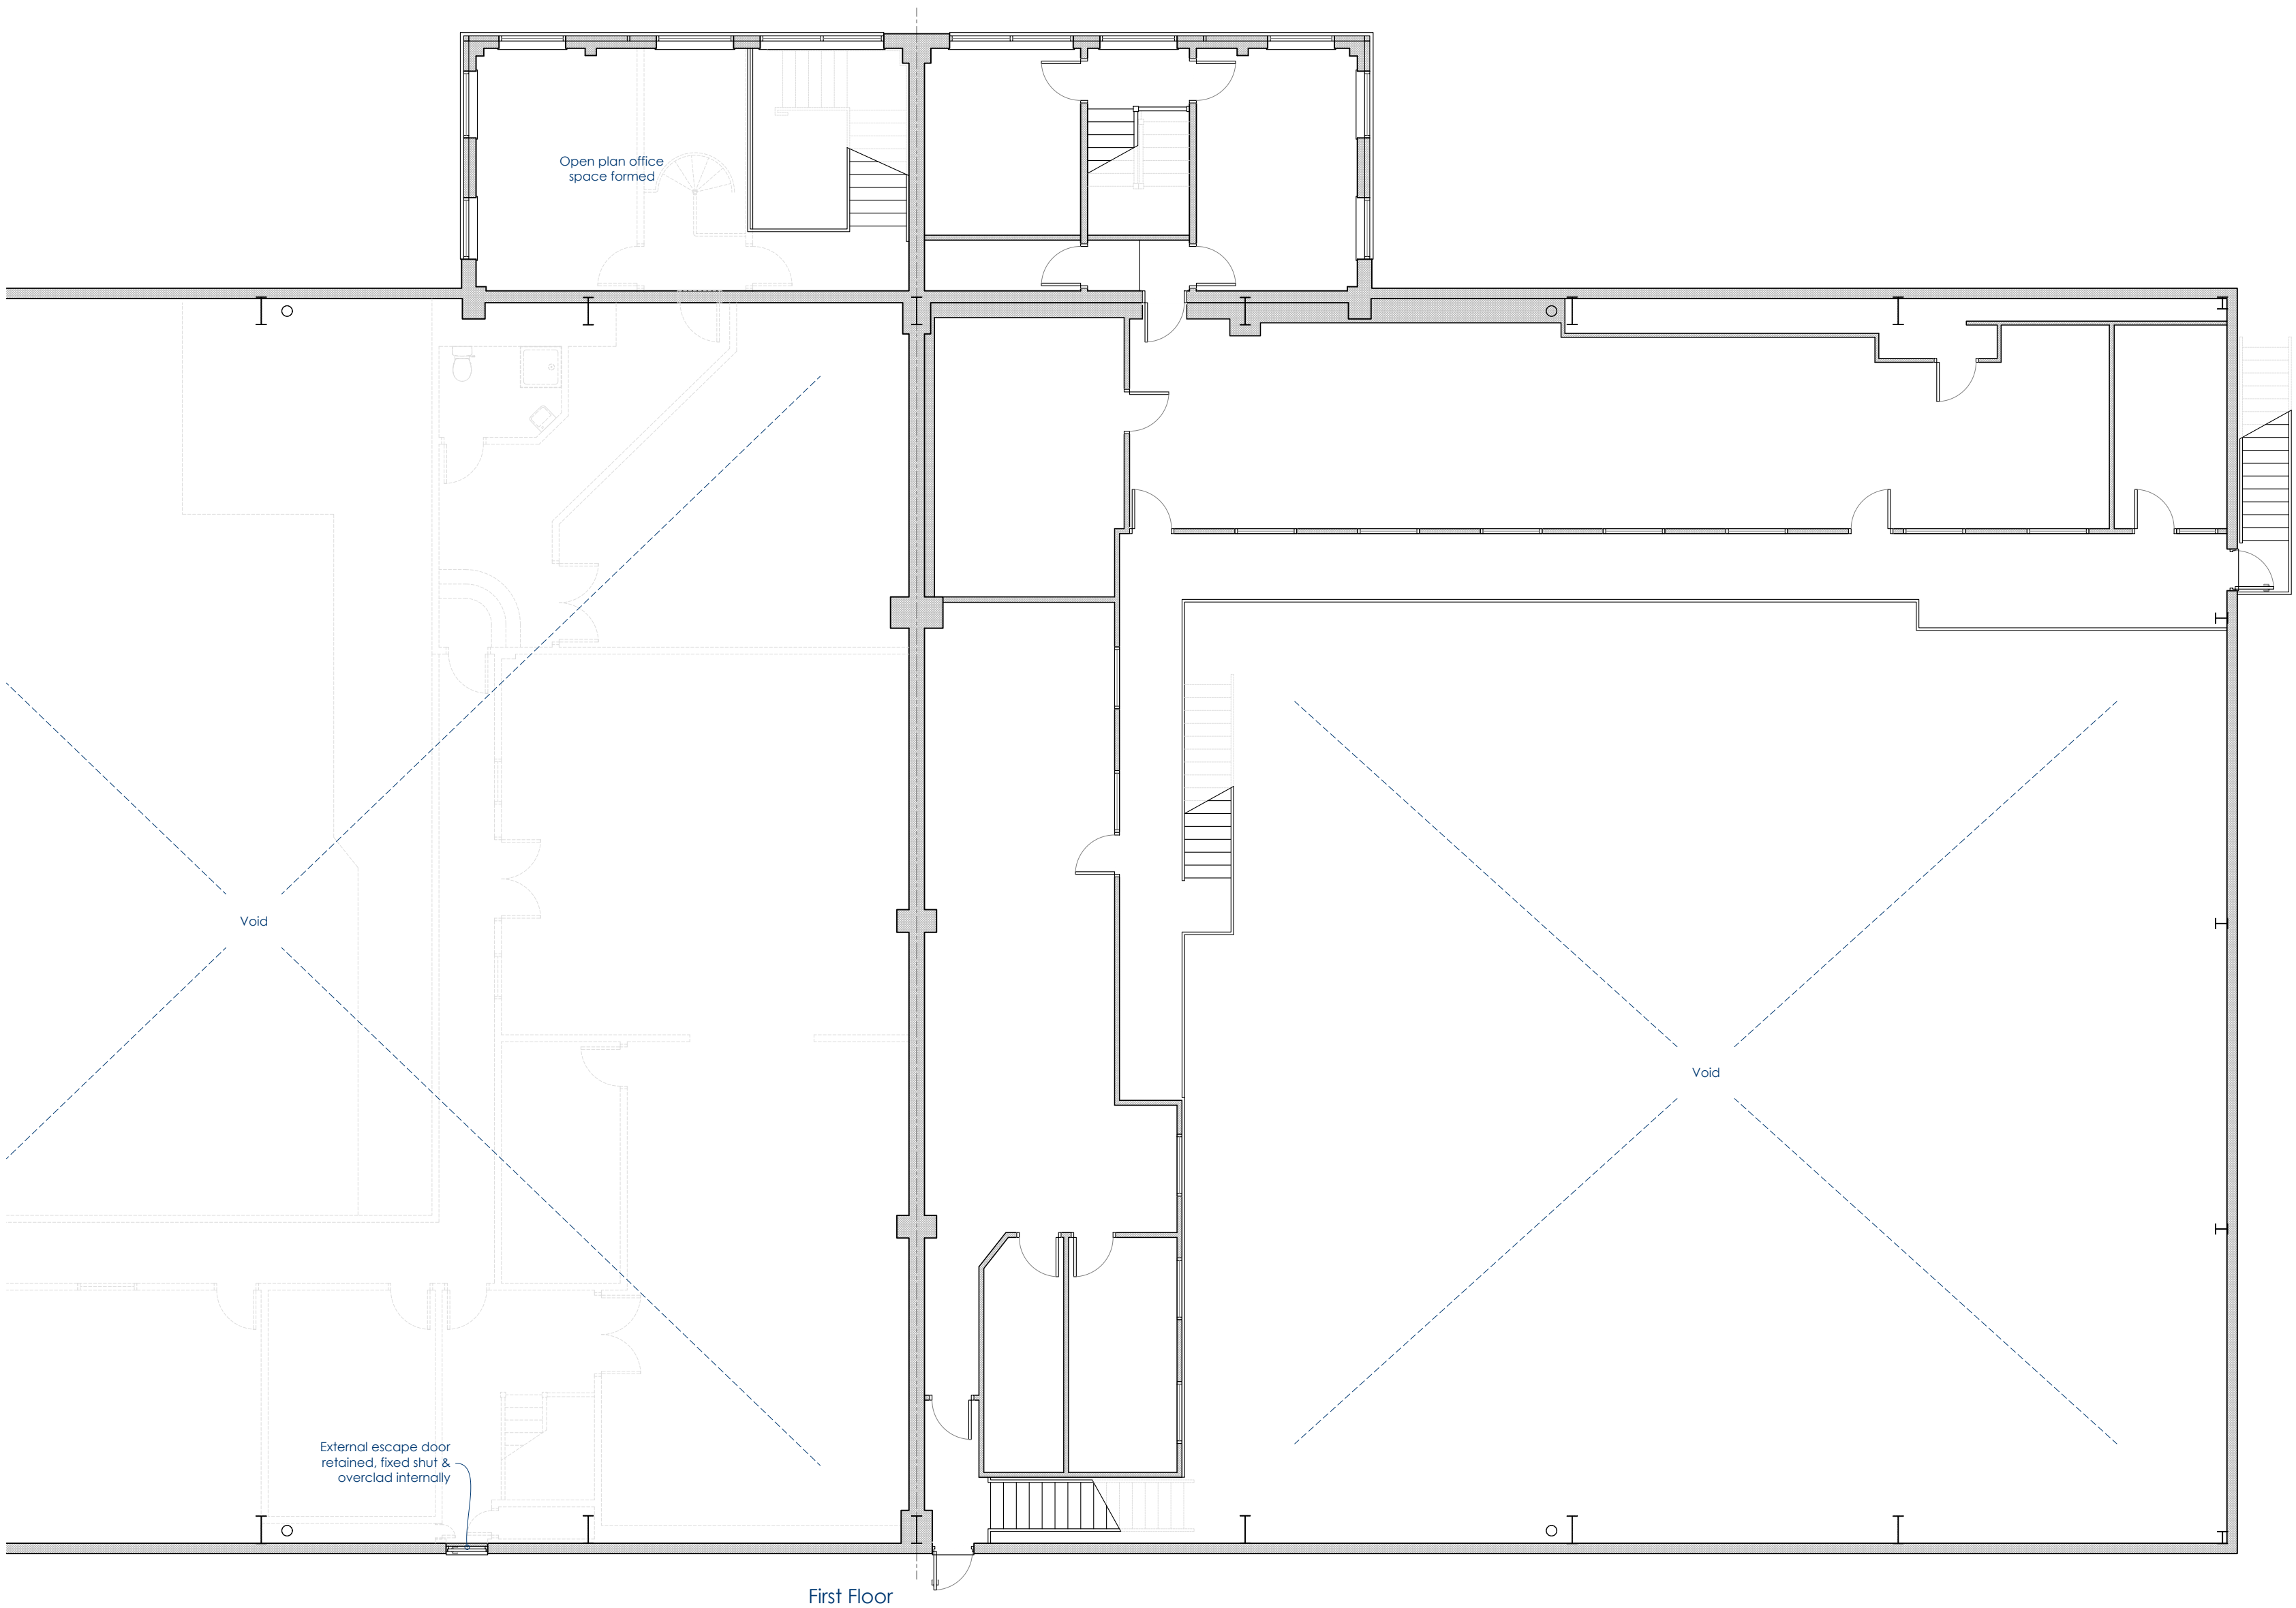

Do not scale from this drawing except for plotting application purposes only. All measurements should be taken from the information and design shown in this drawing. All dimensions are in millimeters unless otherwise stated. Copyright reserved by the information and design shown in this drawing. All rights reserved. 10001 1771

RWA

RUSHWORTH

ARCHITECTURE

info@rwa.co.uk

0777 388 0171

Client

Forelle Estates Limited

Project

Units 1-2
Mayflower Close
Chandlers Ford
SO53 4AR

Drawing

Unit 2
Proposed Floor Plans

Project No.

22009

Status

Planning

Scale

1:100

Size

A1

Drawn by

OR-RWA

Date

June 2022

Drawing No.

PR-PLAN-02

Revision

-