


Rev	By	Notes

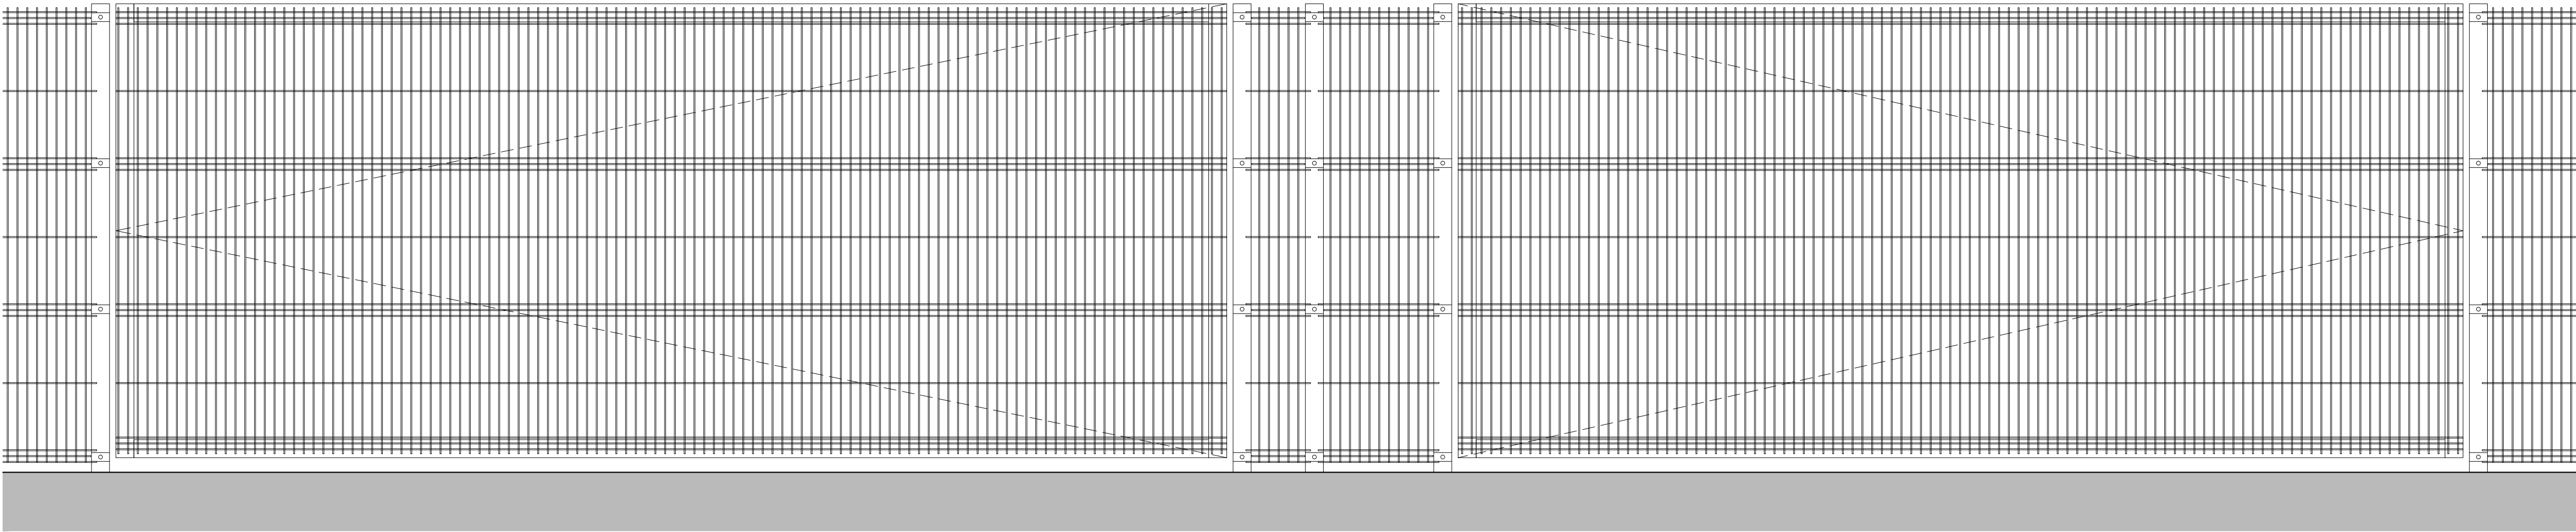

Front Elevation



RUSHWORTH
ARCHITECTURE
info@rwa.co.uk
0777 588 5171

Client

Forelle Estates Limited

Project

Units 1-2
Mayflower Close
Chandlers Ford
SO53 4AR

Drawing

Proposed Gates Detail

Project No.

22009

Status

Planning

Scale	Size
1:20	A1
Drawn by	Date
OR-RWA	July 2022
Drawing No.	Revised
PR-ELEV-02	-

General fencing detail indicative, TBC
by manufacturer. Fencing to be
finished in black. Gates to site
entrance to match in style, to include
locking mechanisms.