
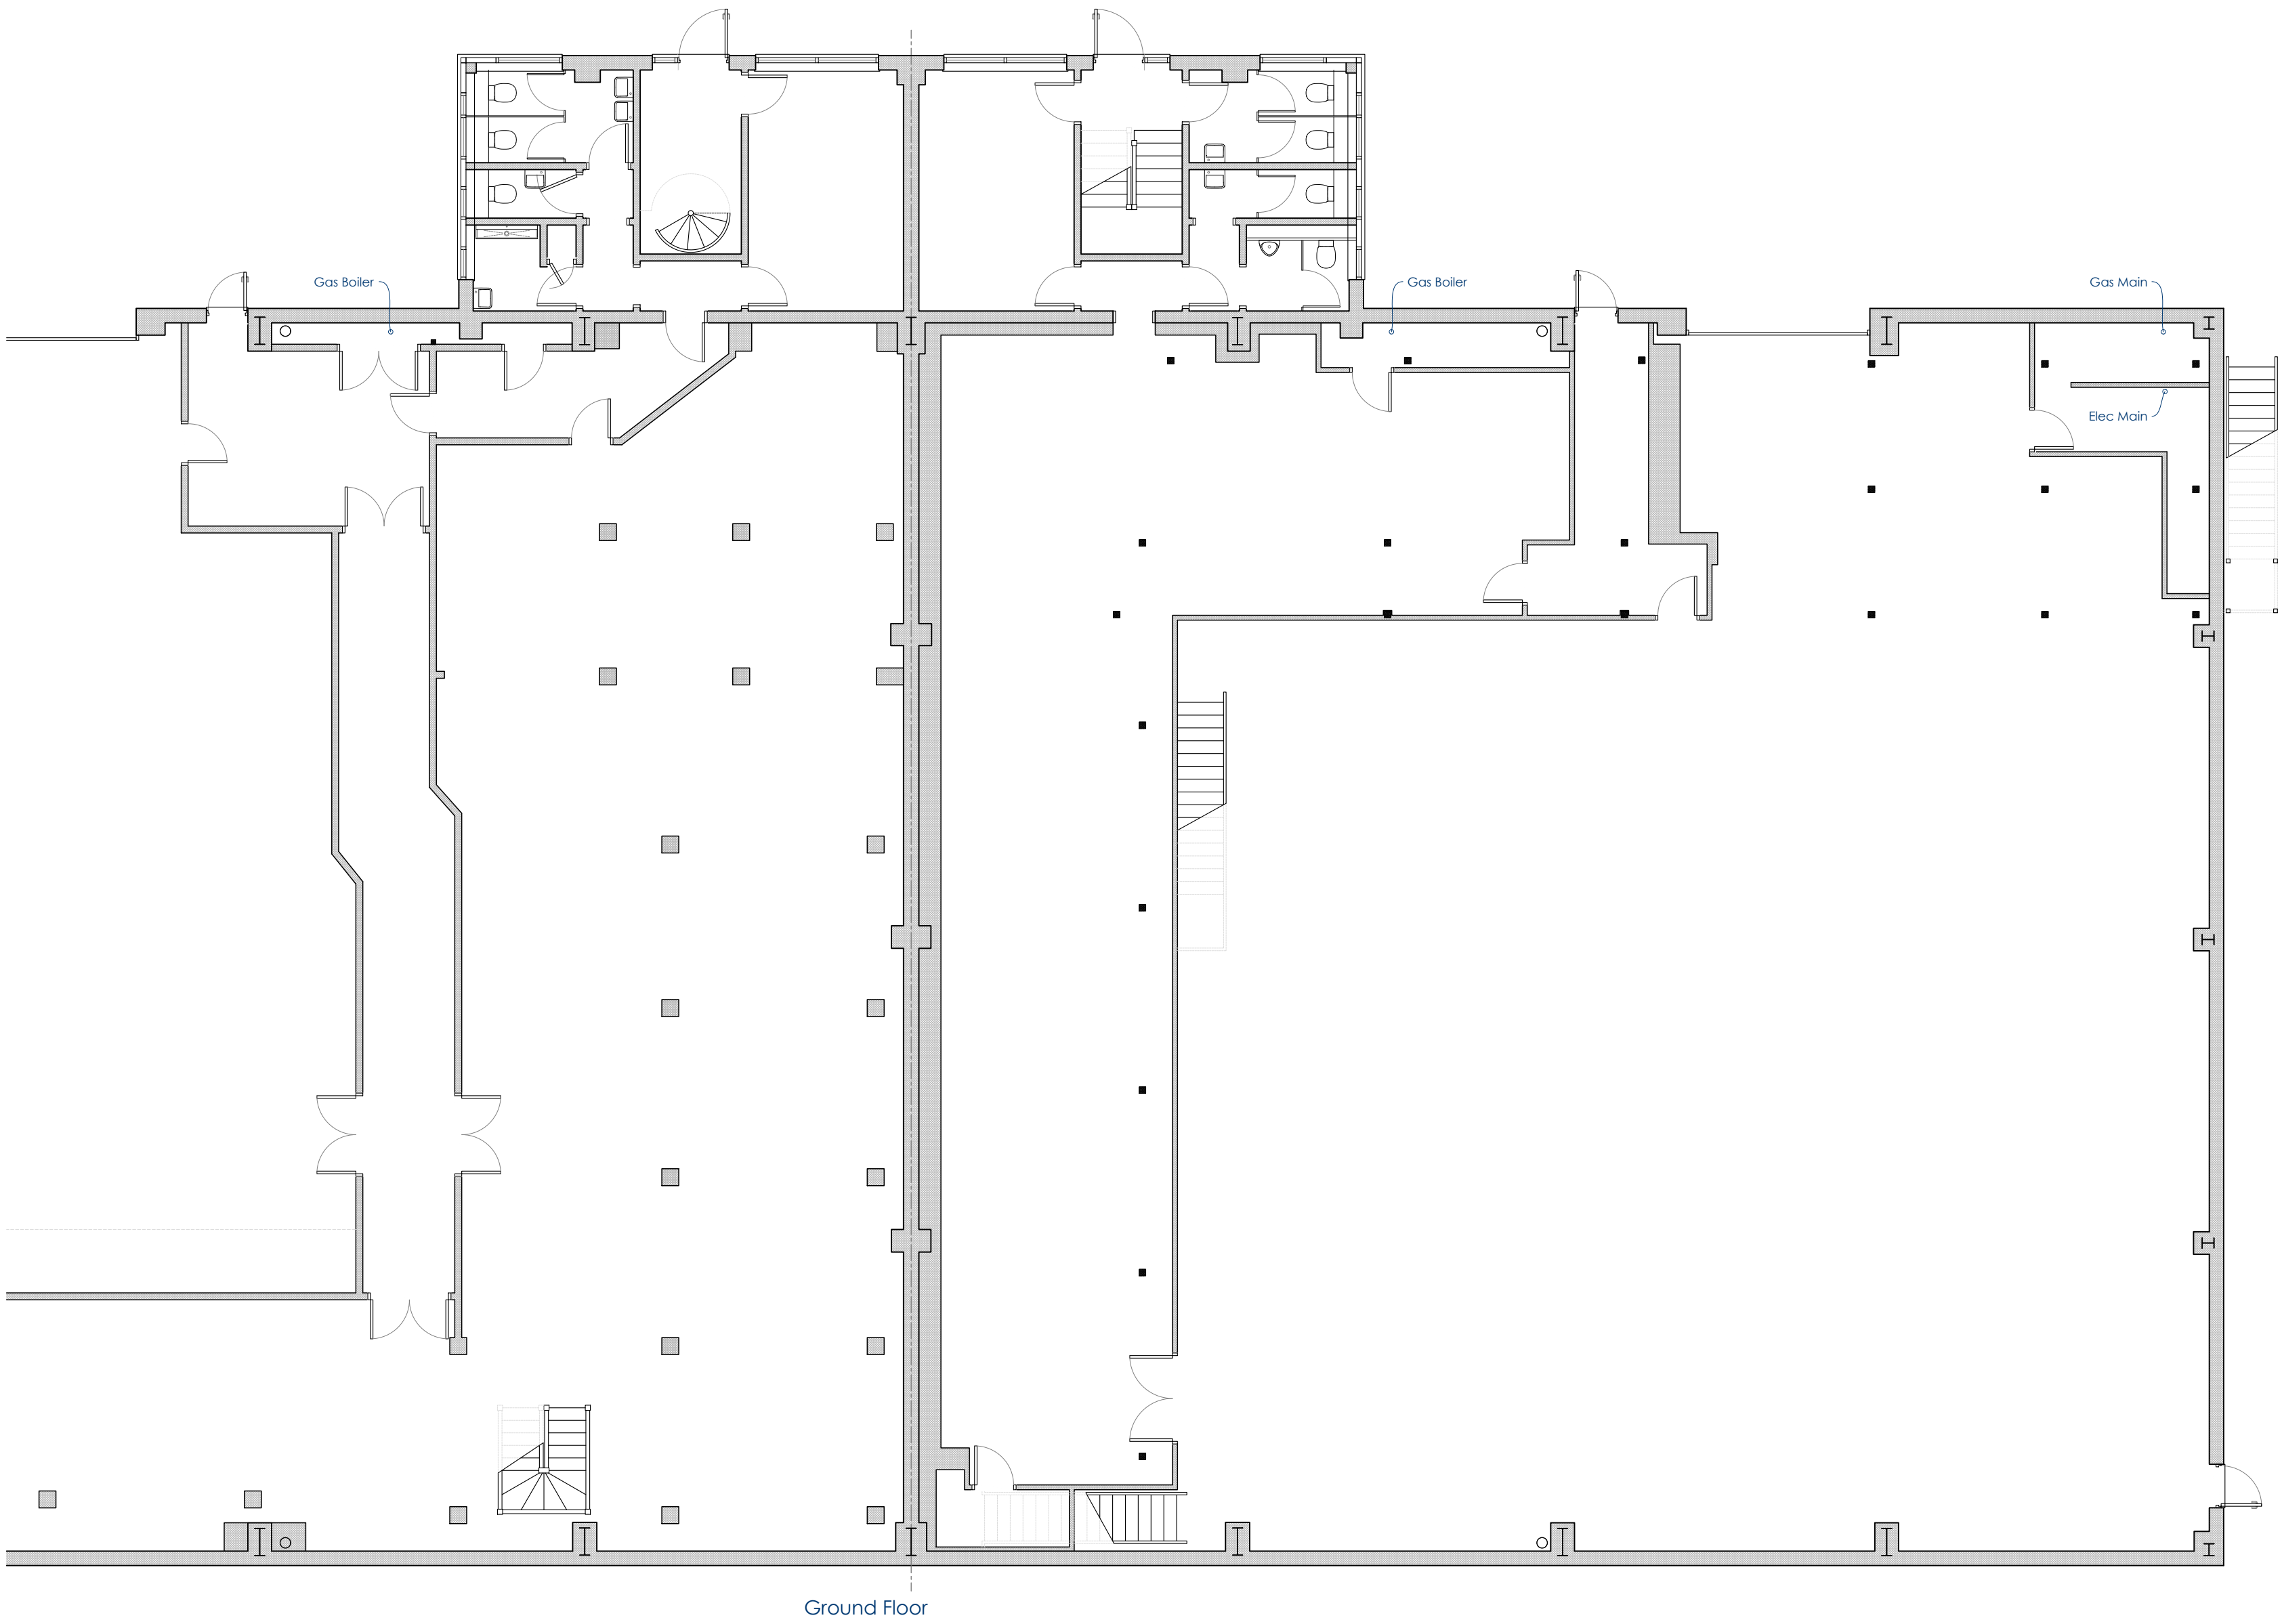


Rev	By	Date

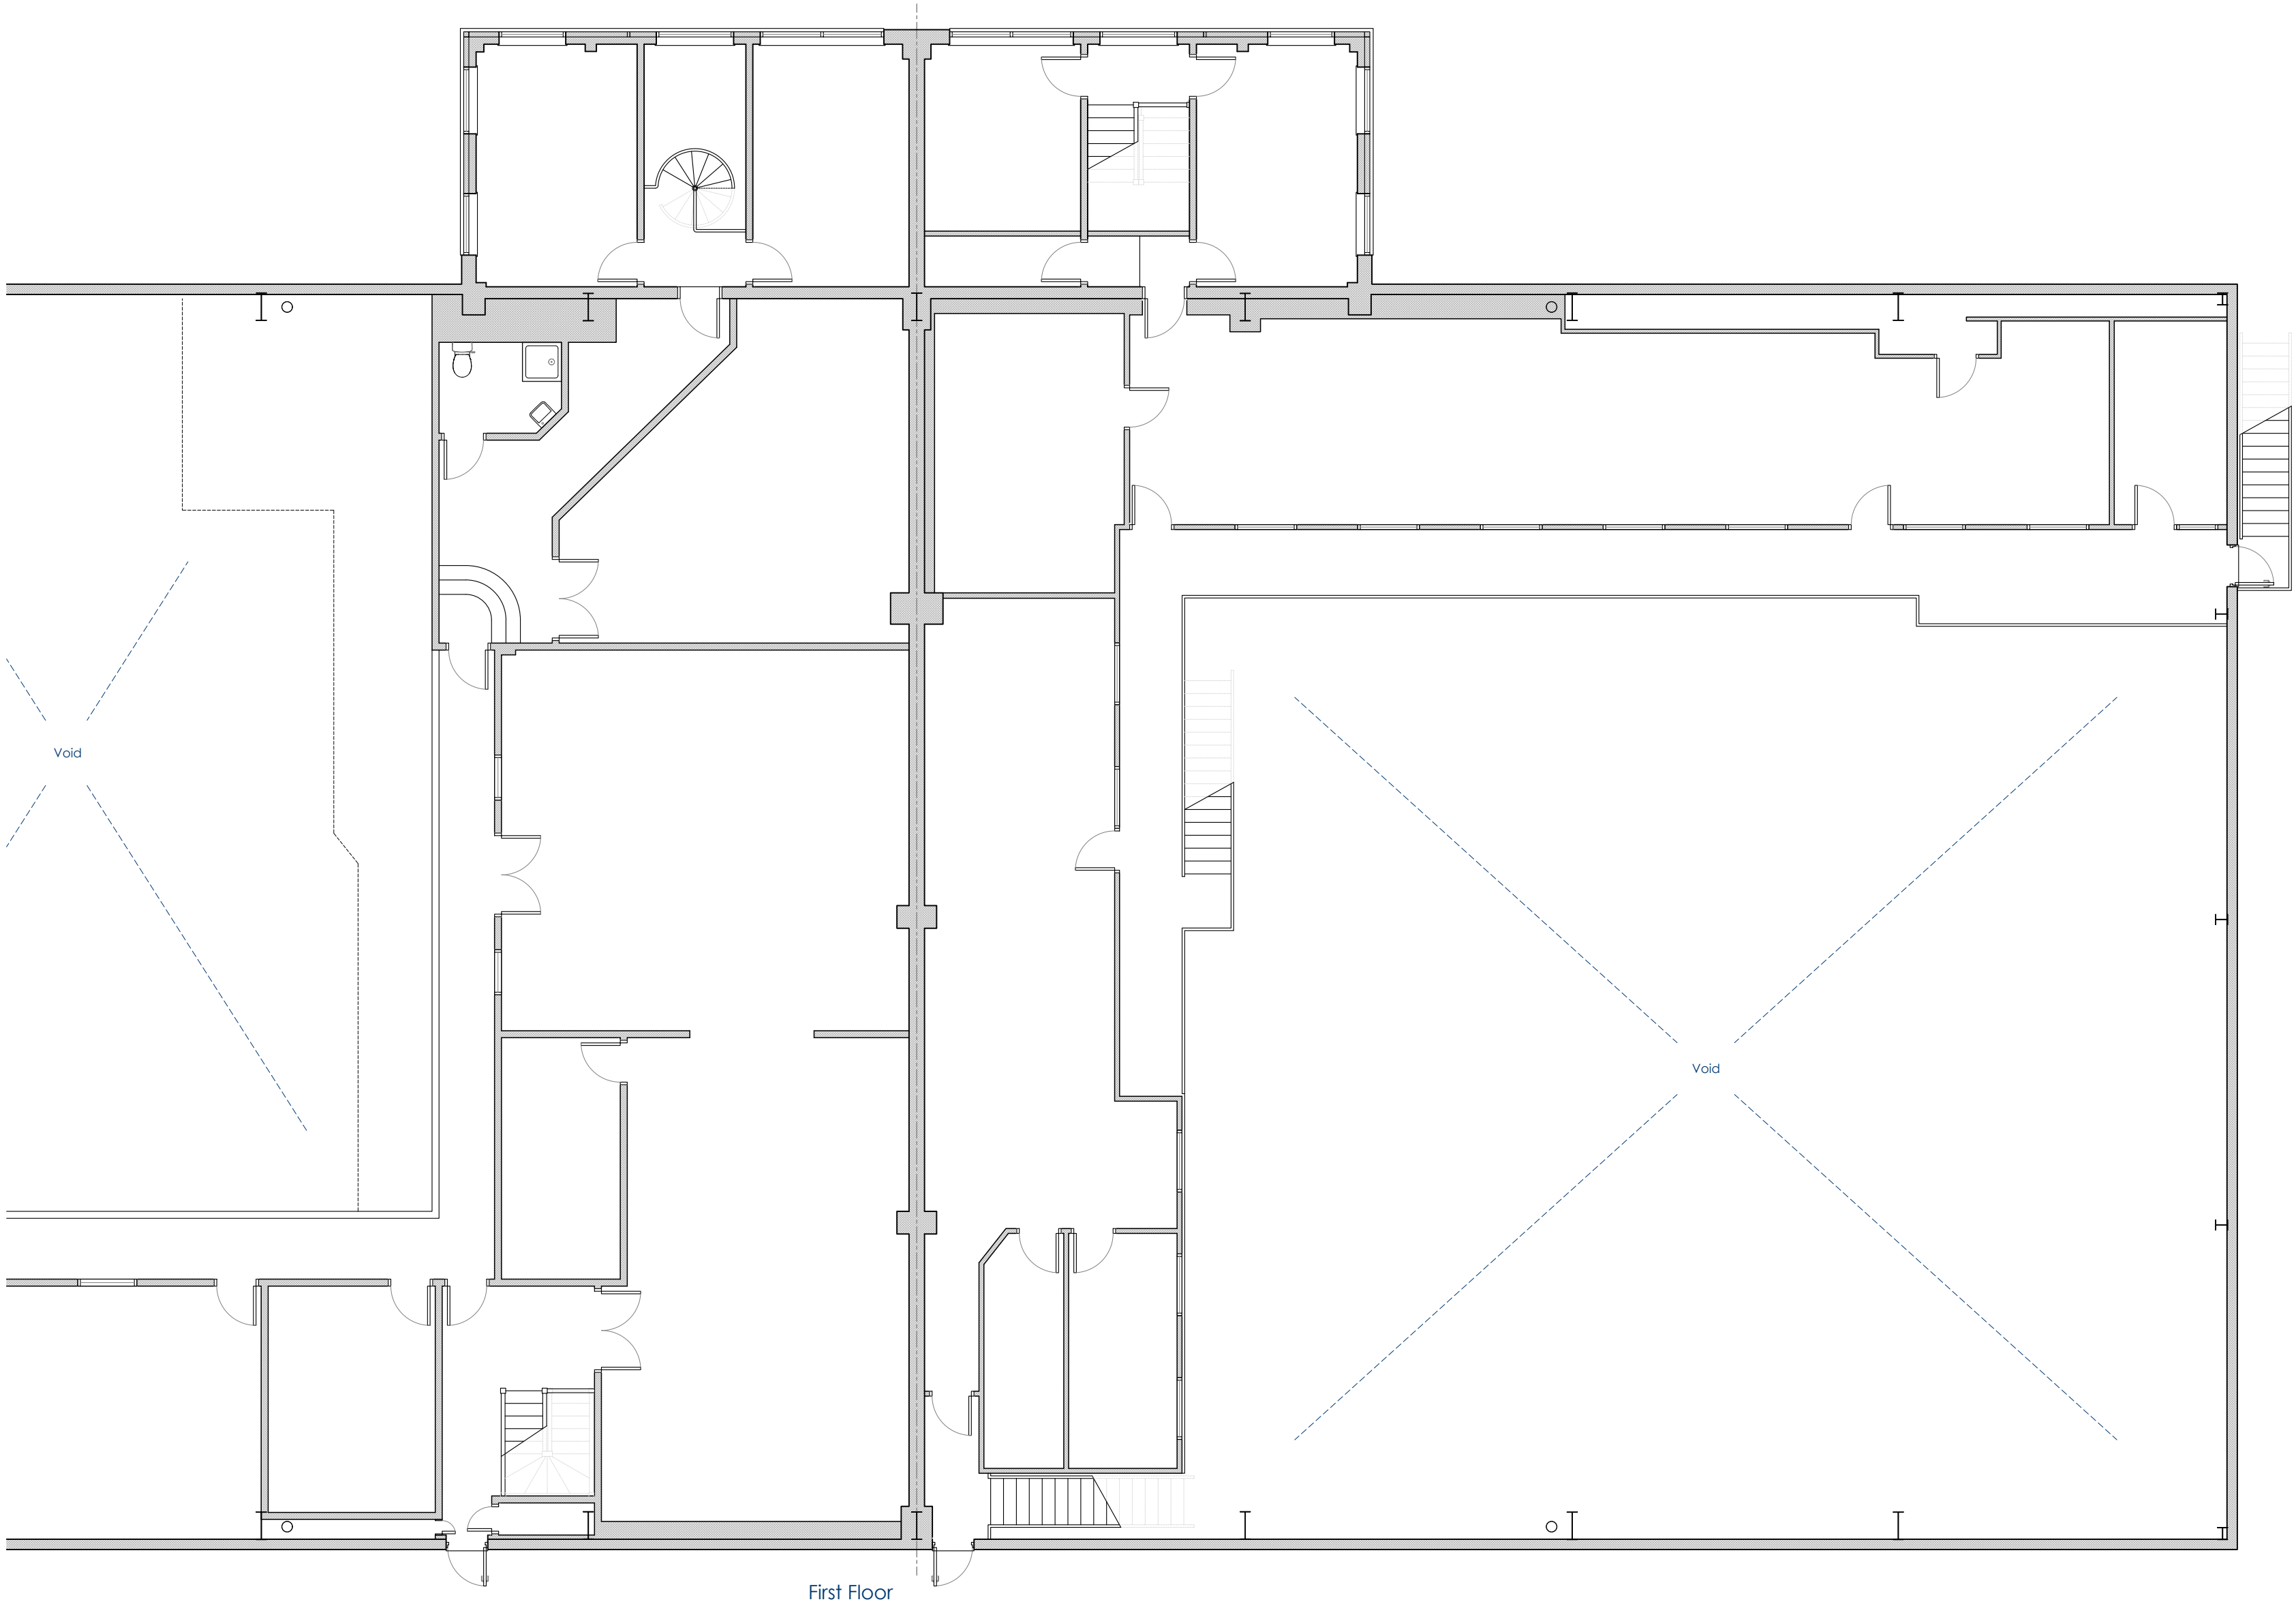

Forelle Estates Limited

Unit 2
Existing Floor Plans

22009

Existing

Scale: 1:100
Drawn by: OR-RWA
Drawing No: EX-PLAN-01

Date: June 2022
Revision: -

Do not scale from this drawing except for plotting application purposes only. All measurements should be taken from the original drawings. Copyright reserved for the information and design shown in this drawing. All rights reserved. 10001 1777