





South-West (Front) Elevation - As Existing




South-West (Front) Elevation - As Proposed

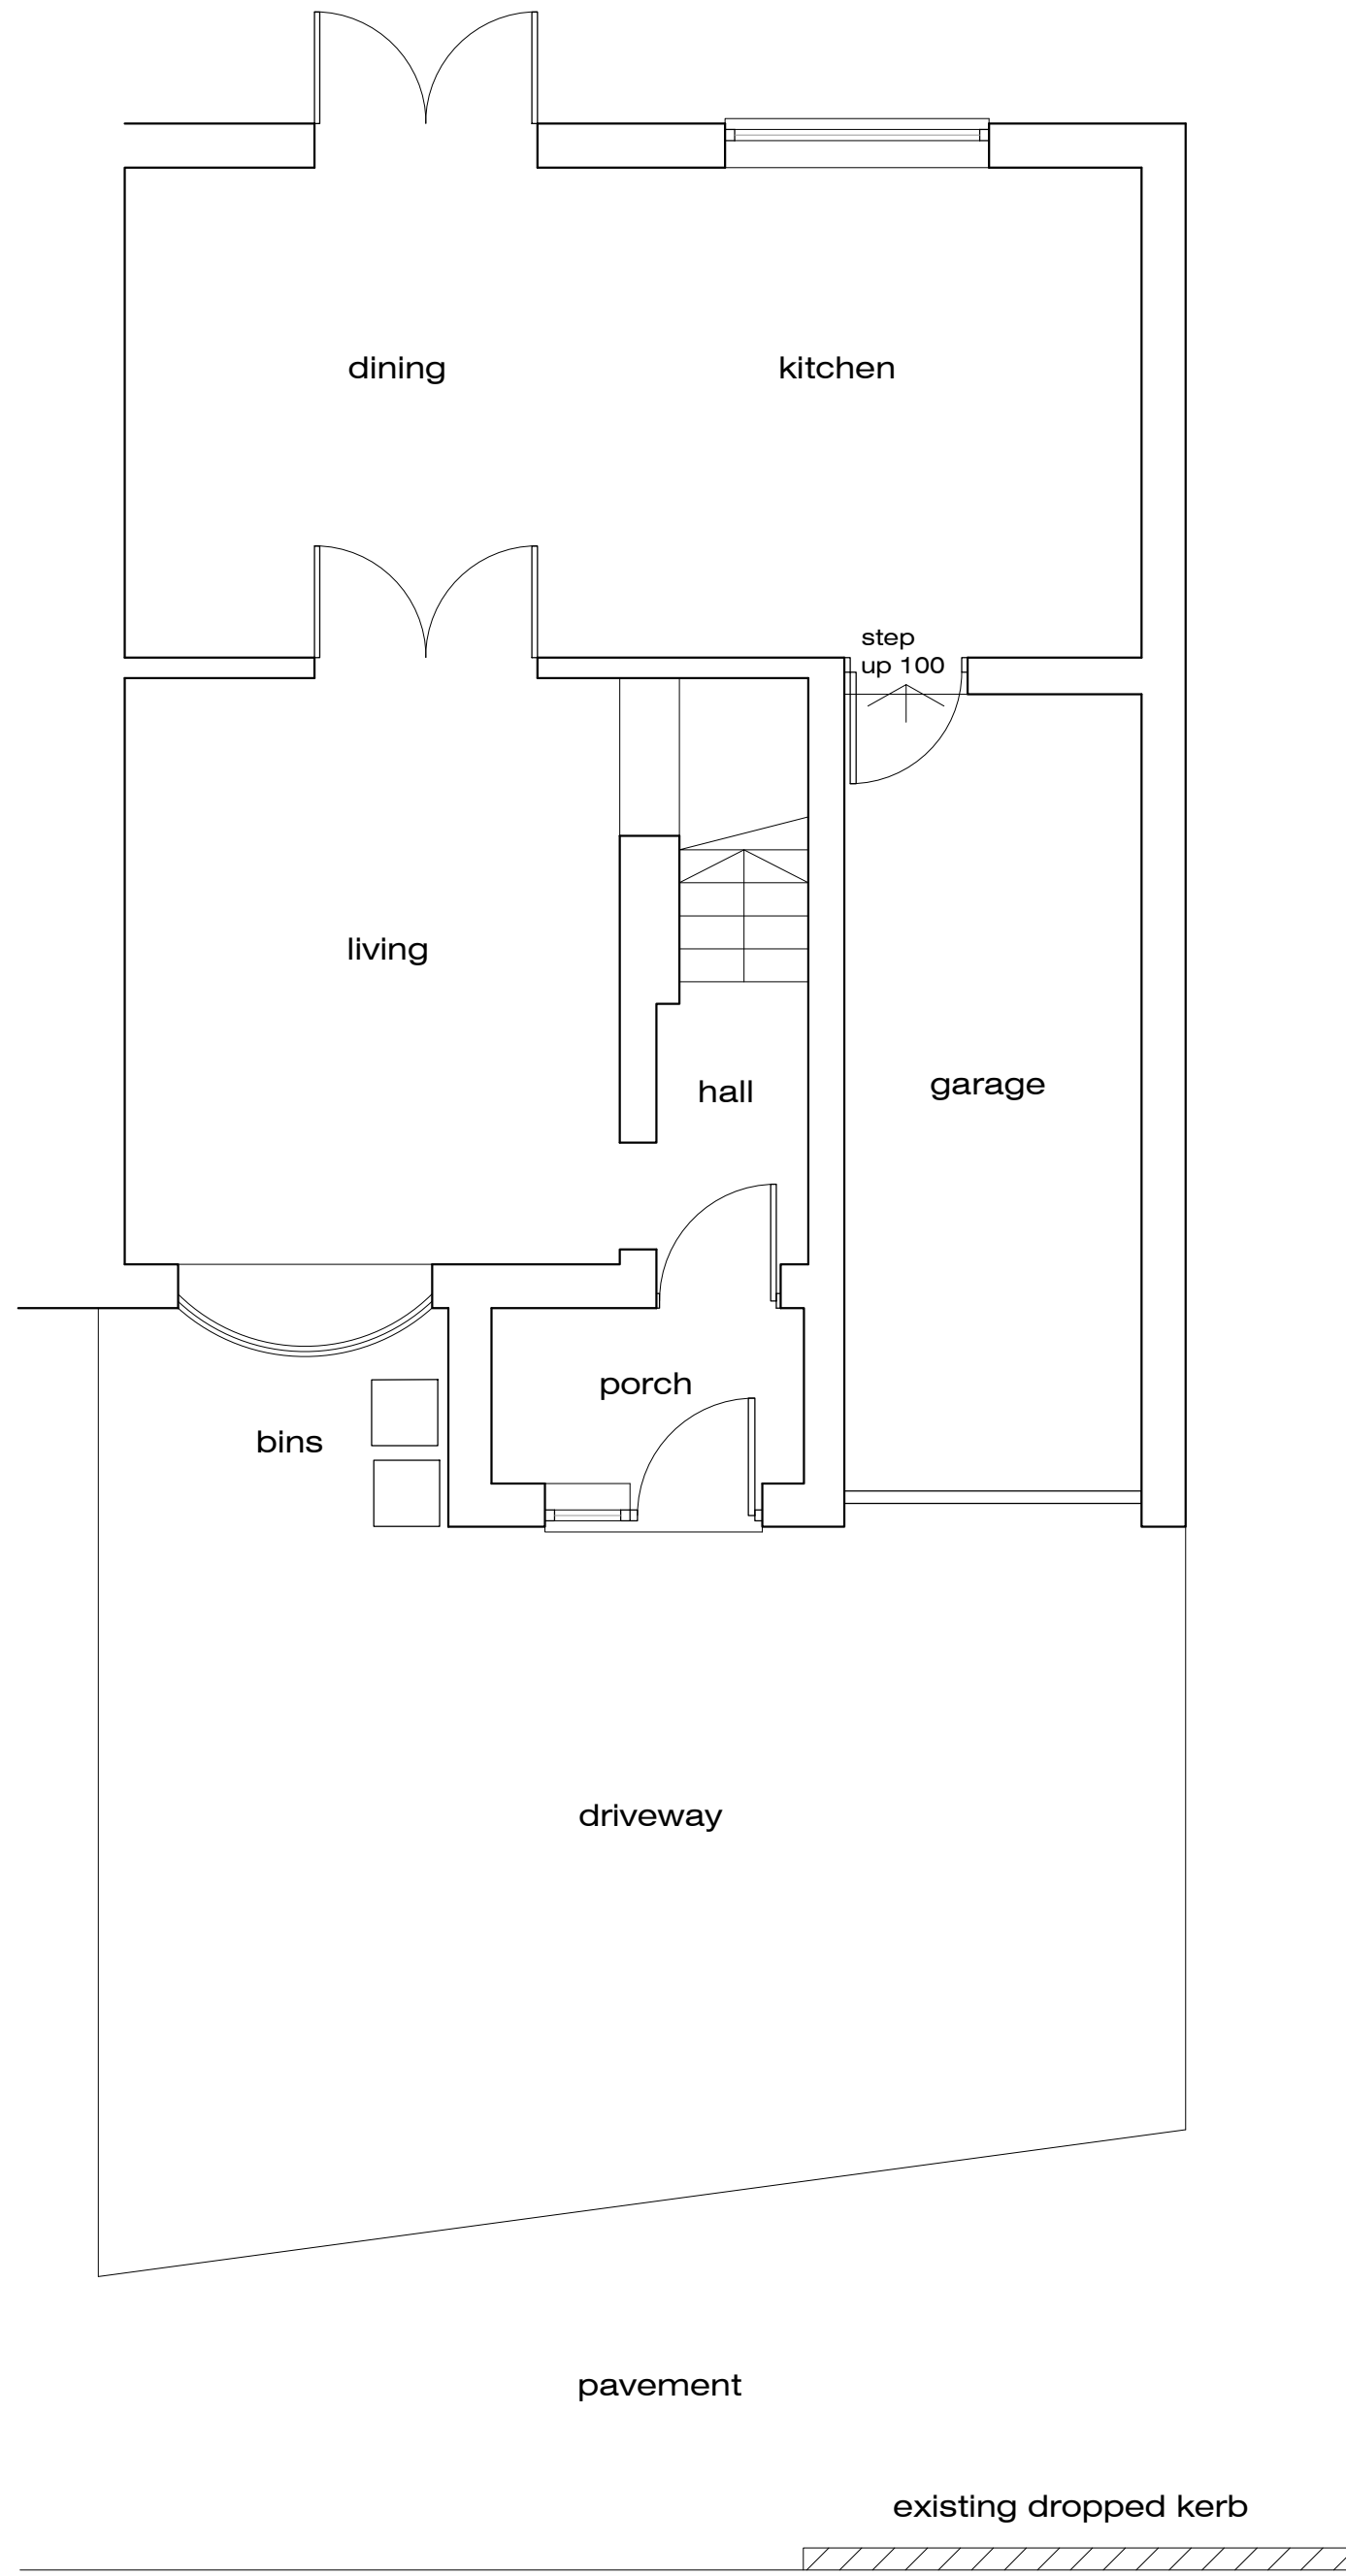

Ground Floor Plan - As Existing

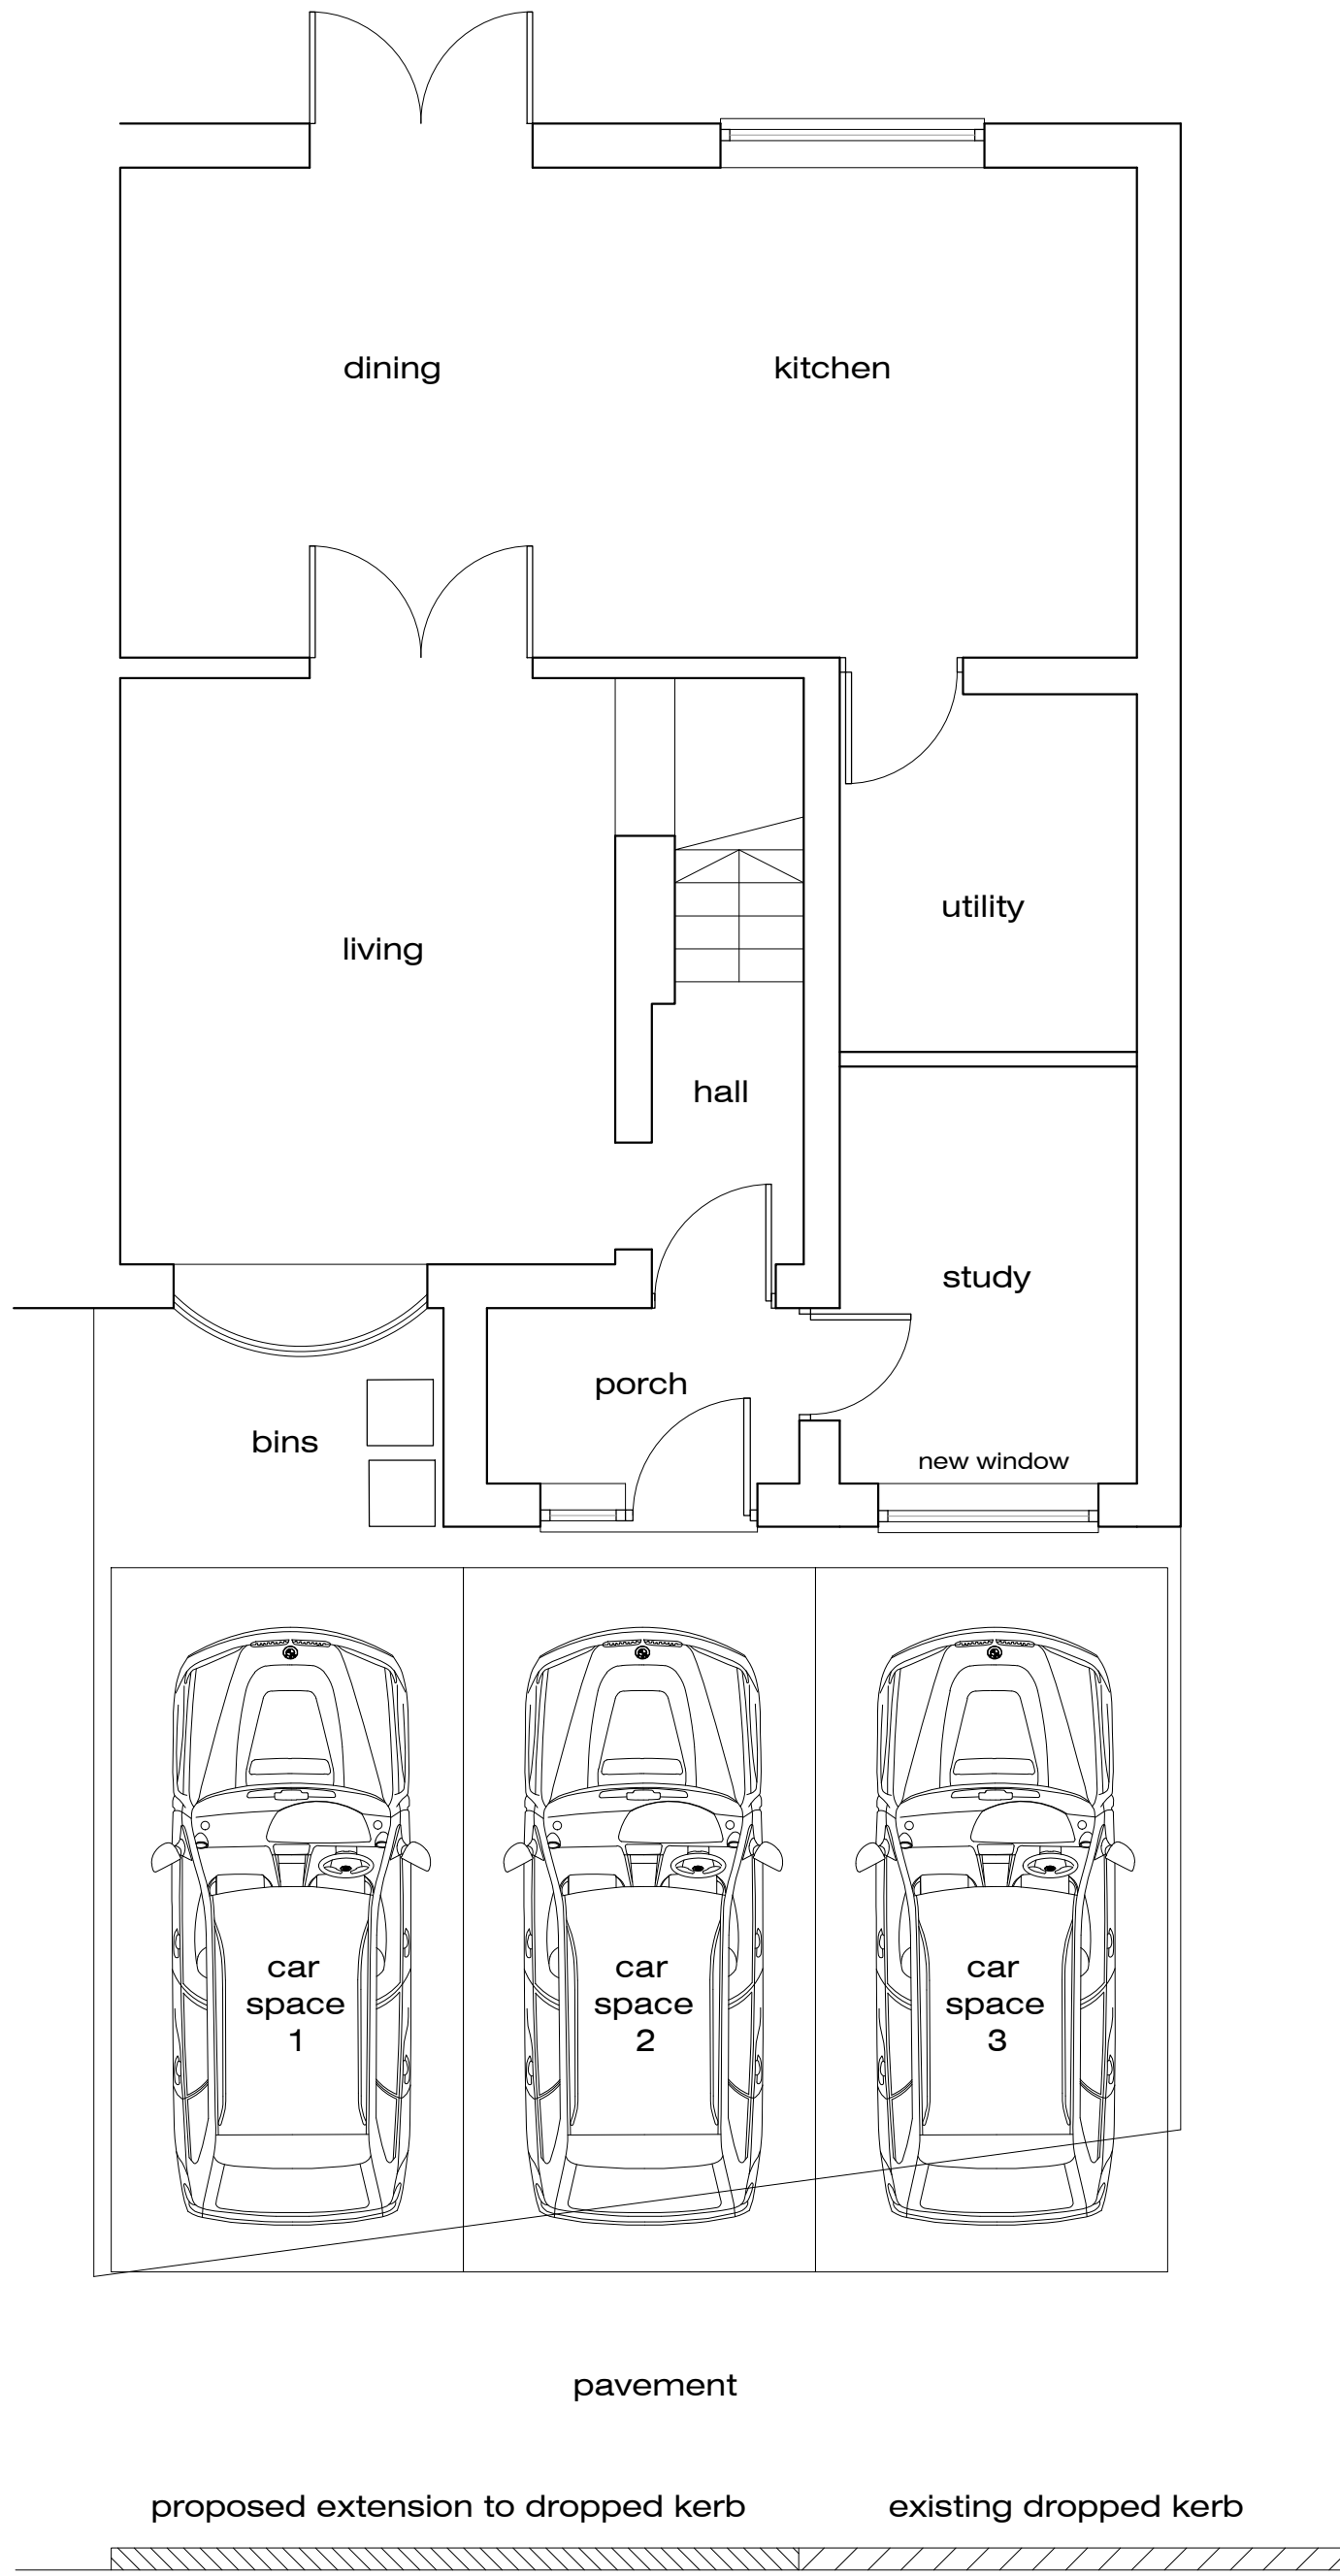

Ground Floor Plan - As Proposed

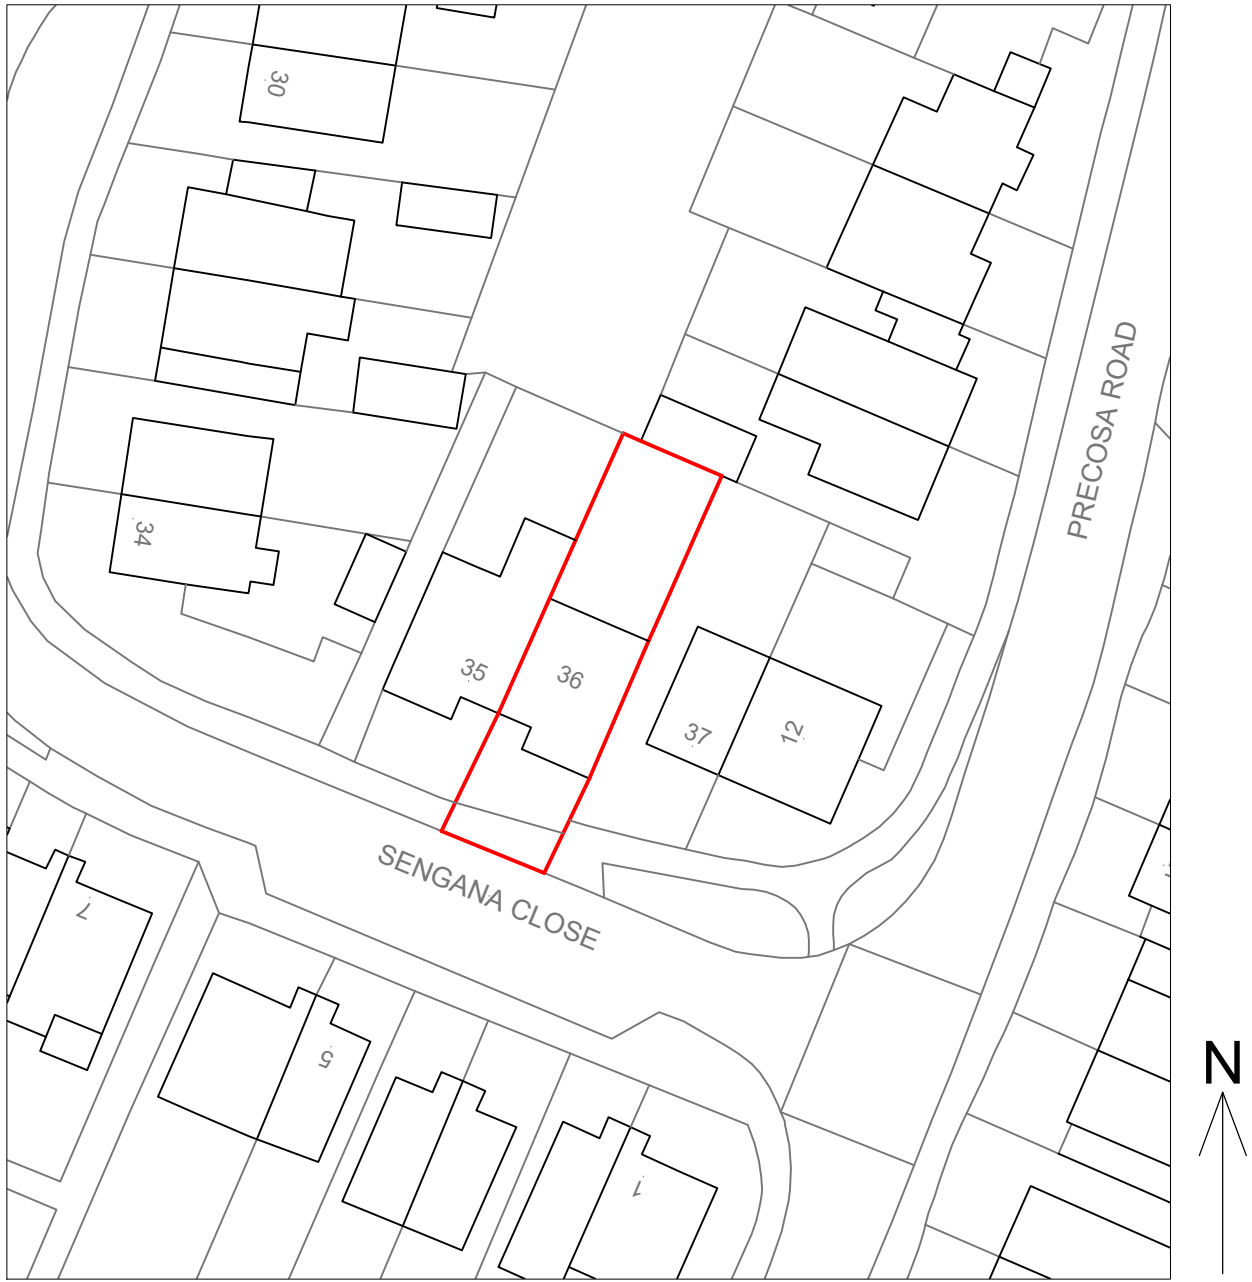

Block Plan - As Existing and Proposed 1:500

-	Issued for Planning Application	NJ	07-07-22
Rev.		By	Date
Coast Architecture Ltd The Hawthorns, 105 Dibles Road, Warsash, Southampton, SO31 9JL 07920 260758 Project 36 Sengana Close, Botley, Southampton, SO30 2NU Client Mr and Mrs J Barrow			
Title Plans & Elevations - As Existing and Proposed			
Date	July 22	Drawn By	NJ
Job No.	Drawing No.	Scale	Revision
C22-017	001	1:50 /500@A1	-