




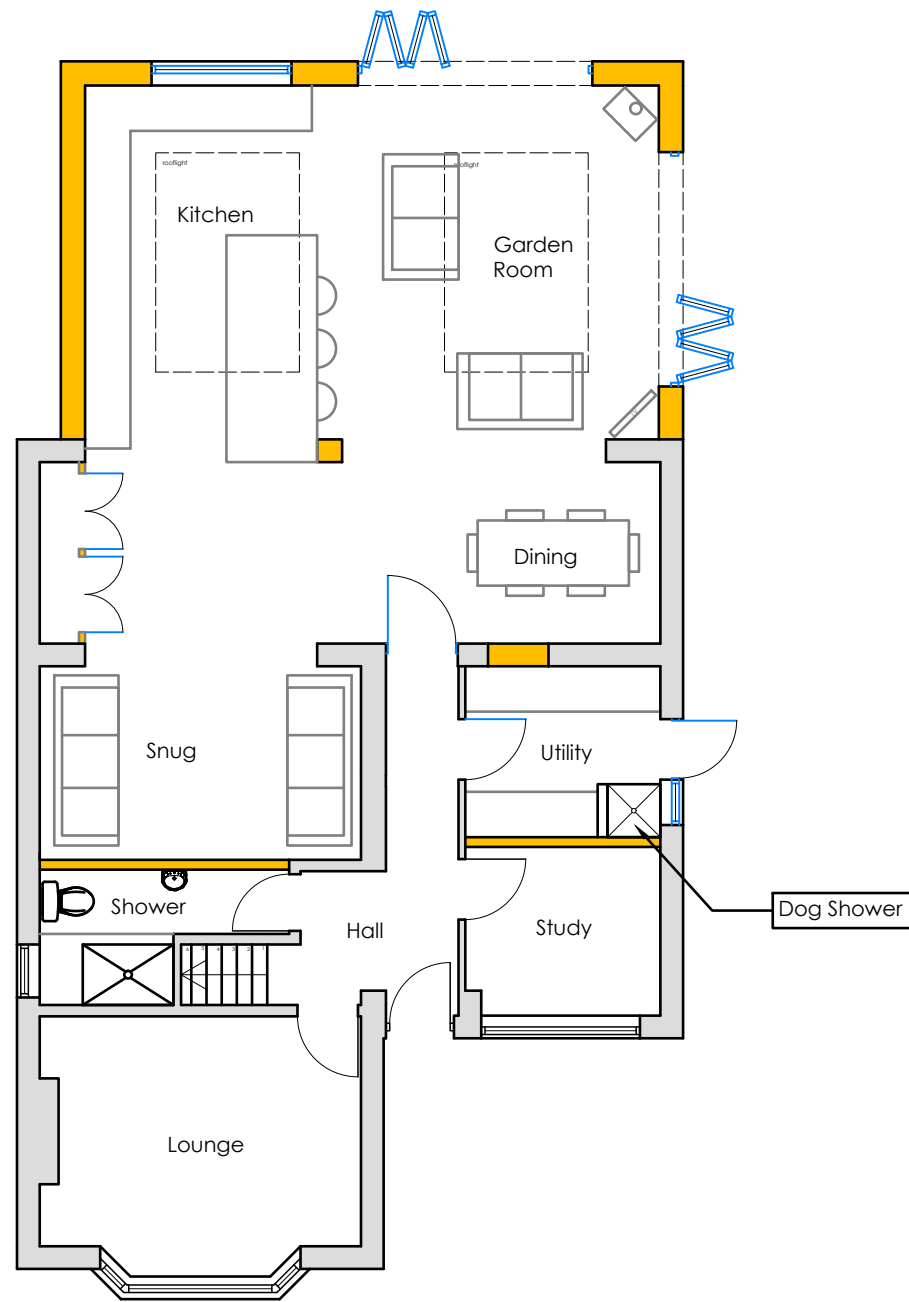


① Proposed Ground Floor Plan
Scale 1:100

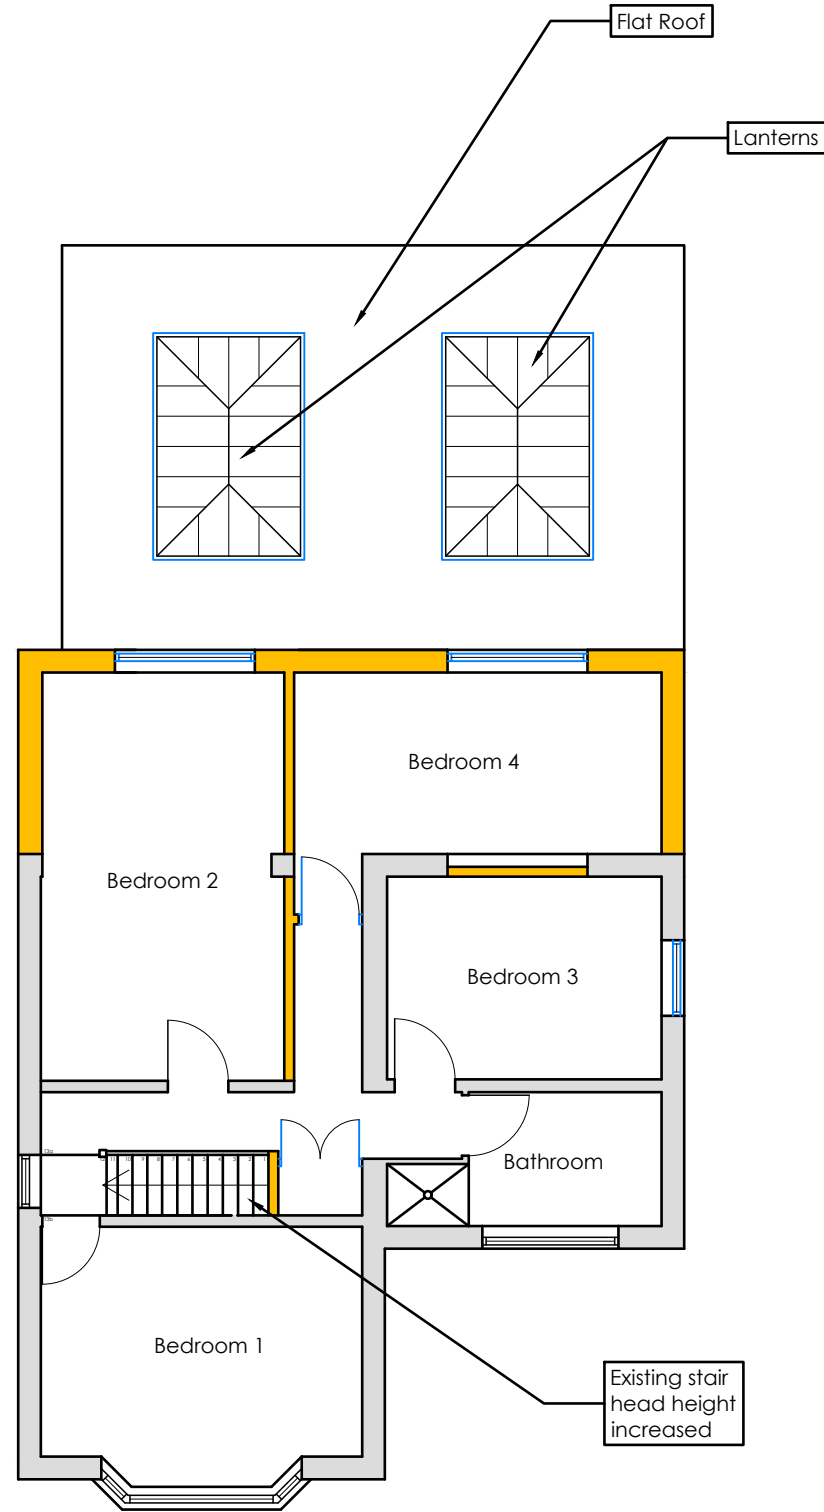

② Proposed First Floor Plan
Scale 1:100

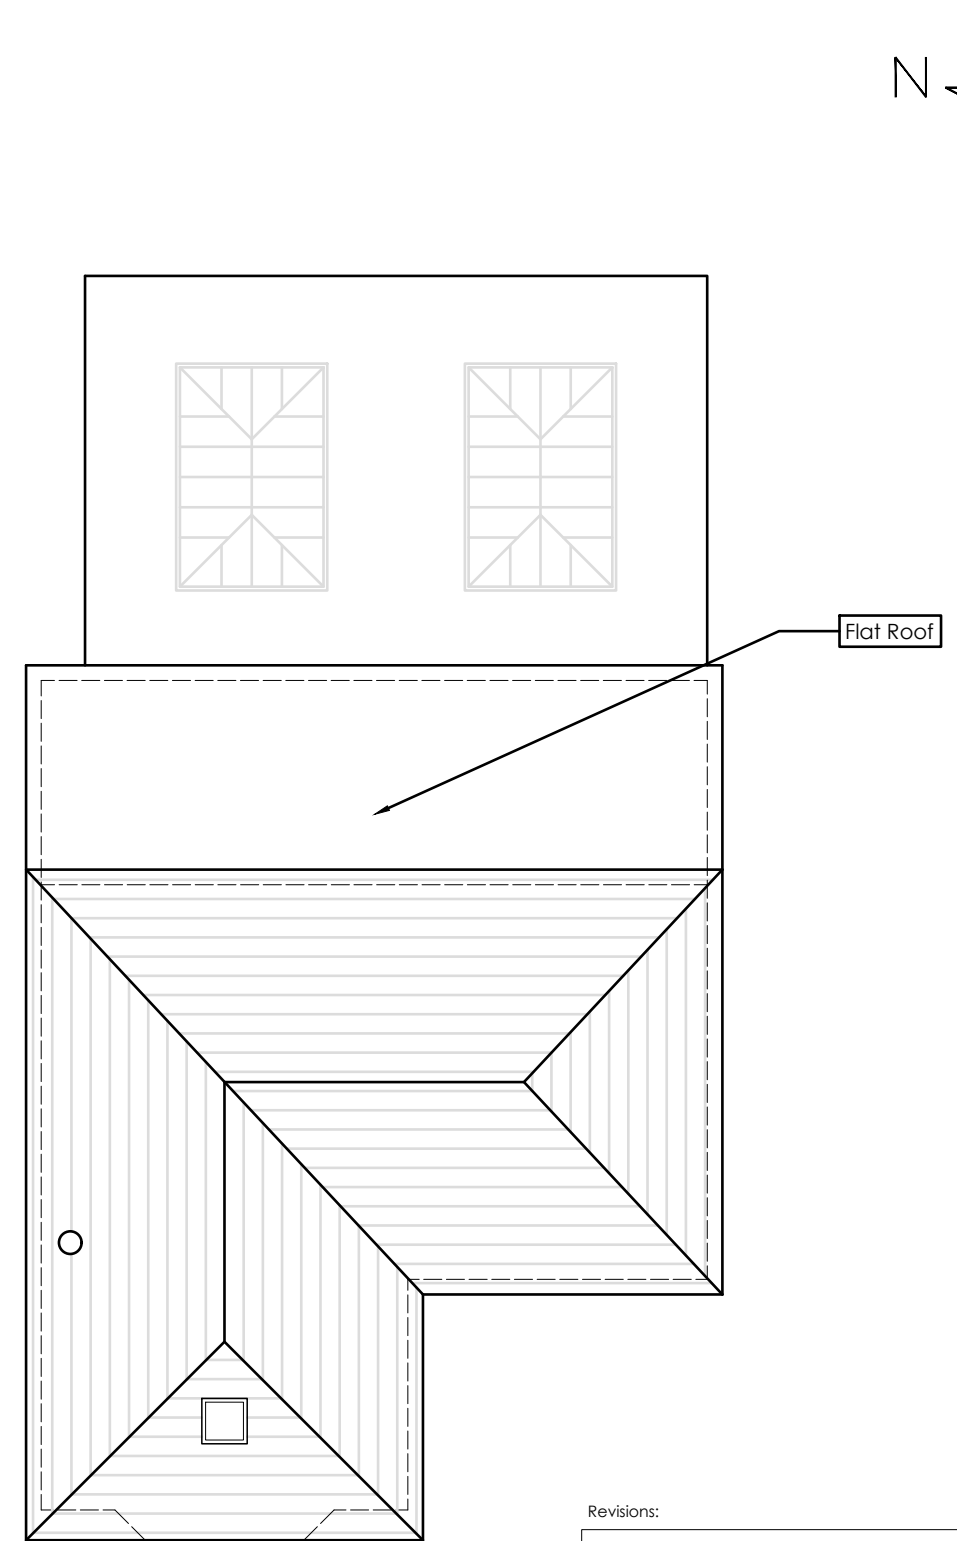

③ Proposed Roof Plan
Scale 1:100

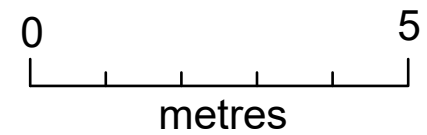

Revisions:



Mountbatten House
1 Grosvenor Square
Southampton
Hampshire, SO15 2JU
Tel:023 8022 2292

Project Title:		40 Seaview Estate Netley Abbey Southampton SO31 5BQ	
Drawing Title:		Proposed Plans	
Client	Abbey Akhurst & Paul Underwood		
Dwg No:	P006105_110	Scale	1:100 @ A3
Drawn	AW	Date	June 2022

All dimensions are in millimeters and are to be checked on site.
Contact Primmer Olds BAS with any queries and to report any discrepancies.