





① Existing Front Elevation
Scale 1:100

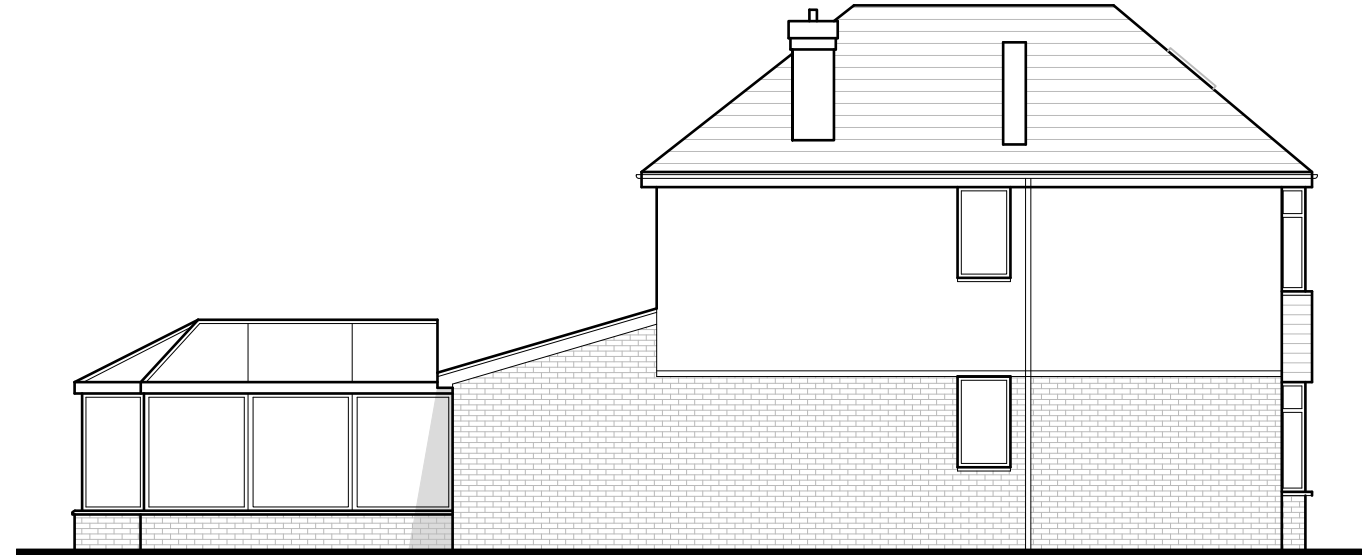


② Existing Side Elevation
Scale 1:100



③ Existing Rear Elevation
Scale 1:100

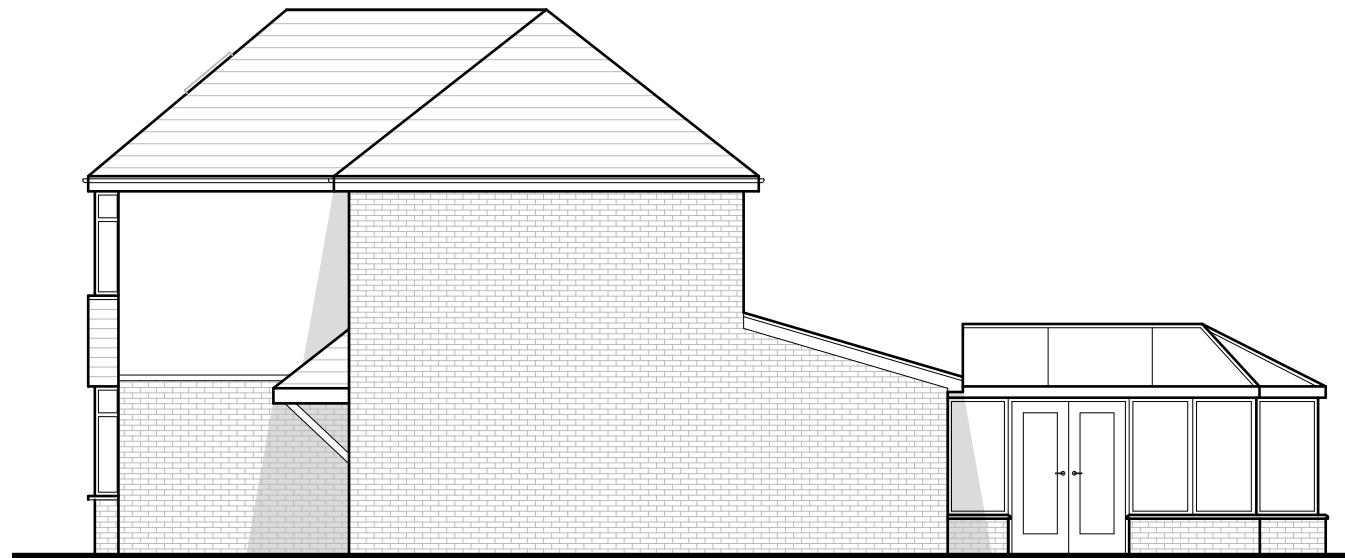

④ Existing Side Elevation
Scale 1:100

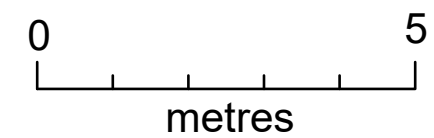

Revisions:



61 Cromwell Road
Southampton
Hampshire, SO15 2JE
Tel: 023 8022 2292

Project Title: 40 Seaview Estate
Netley Abbey
Southampton
SO31 5BQ

Drawing Title: Existing Elevations

Client: Abbey Akhurst & Paul Underwood

Dwg No: P006105/200 Scale: 1:100 @ A3

Drawn: AW Date: Dec 2021

All dimensions are in millimeters and are to be checked on site.
Contact Primmer Olds BAS with any queries and to report any discrepancies.