




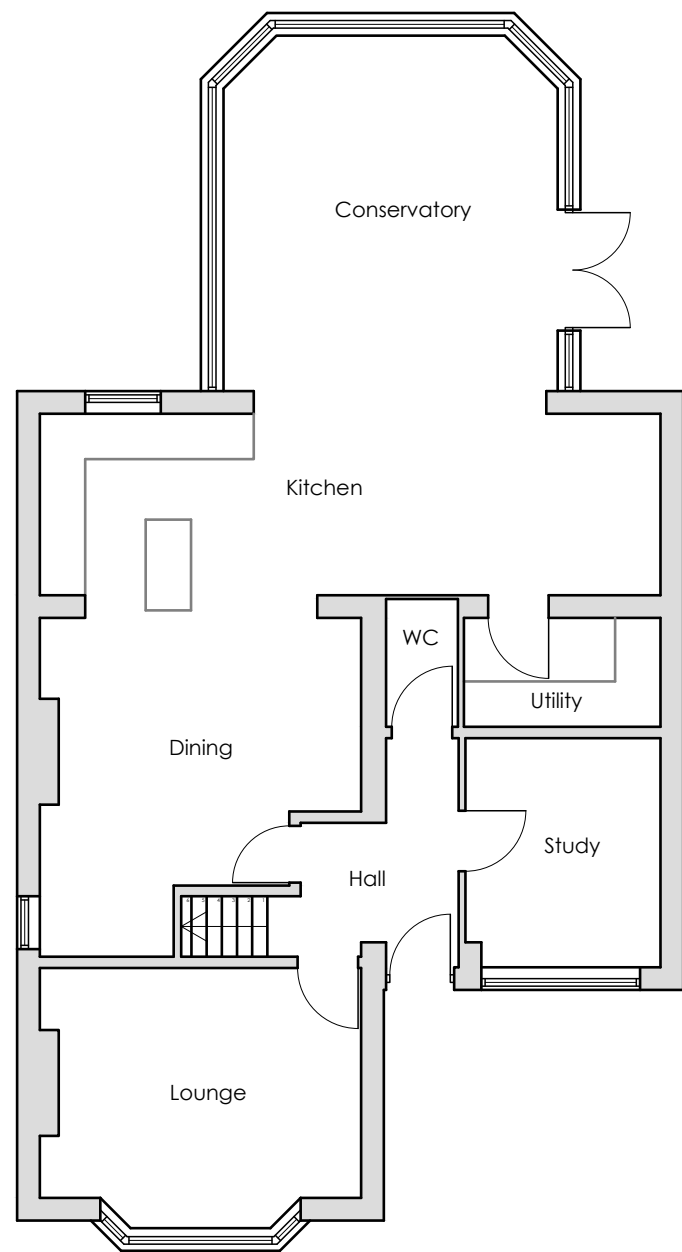


① Existing Ground Floor Plan
Scale 1:100

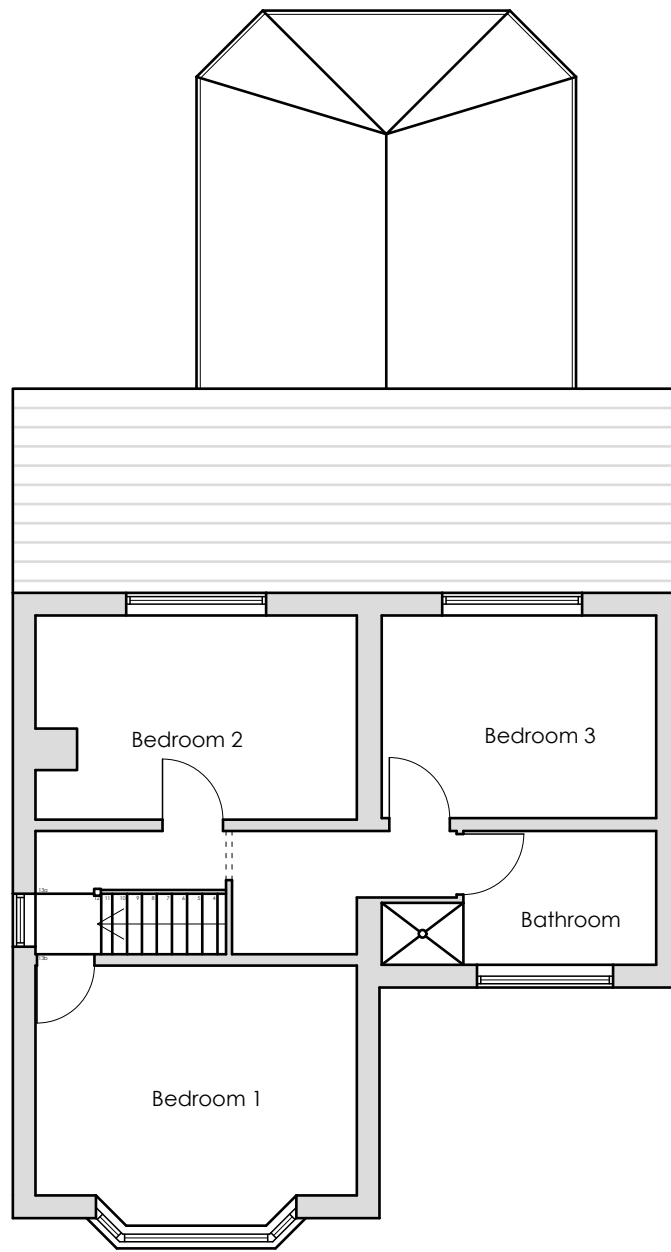

② Existing First Floor Plan
Scale 1:100

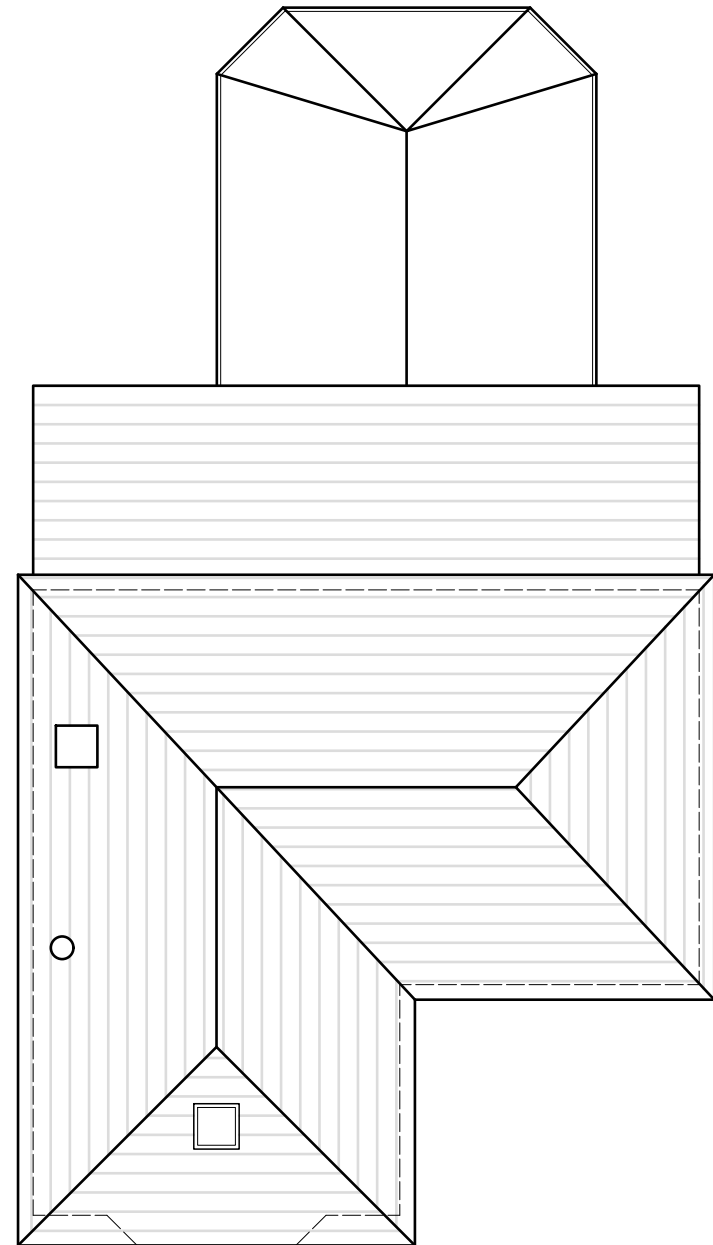

③ Existing Roof Plan
Scale 1:100

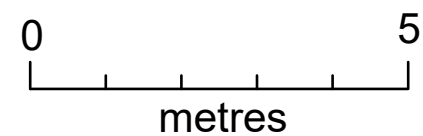

Revisions:

 Primmer Olds BAS — Chartered Surveyors —	61 Cromwell Road Southampton Hampshire, SO15 2JE Tel: 023 8022 2292
---	--

Project Title:		40 Seaview Estate Netley Abbey Southampton SO31 5BQ	
Drawing Title:		Existing Plans	
Client	Abbey Akhurst & Paul Underwood		
Dwg No:	P006105_100	Scale	1:100 @ A3
Drawn	AW	Date	Dec 2021
All dimensions are in millimeters and are to be checked on site. Contact Primmer Olds BAS with any queries and to report any discrepancies.			