





North-East (Rear) Elevation - As Proposed

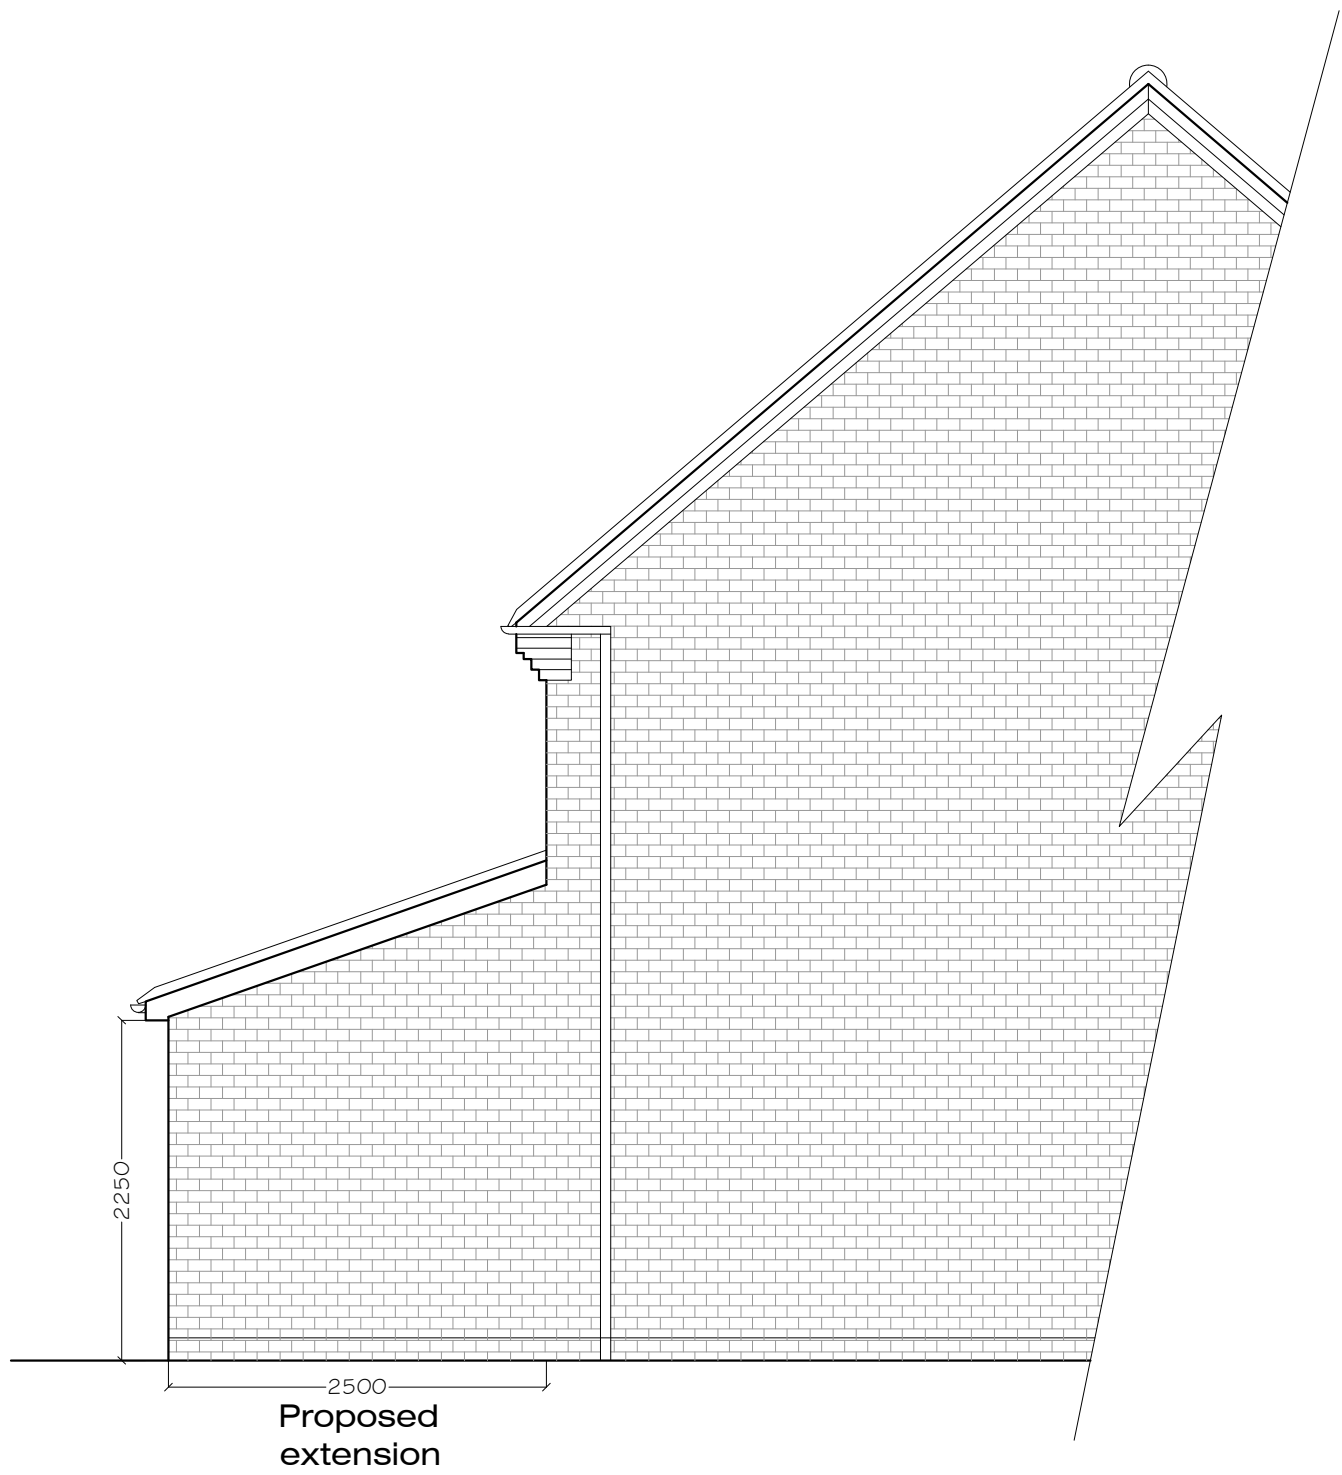


North-West (Side) Elevation - As Proposed



South-East (Side) Elevation - As Proposed

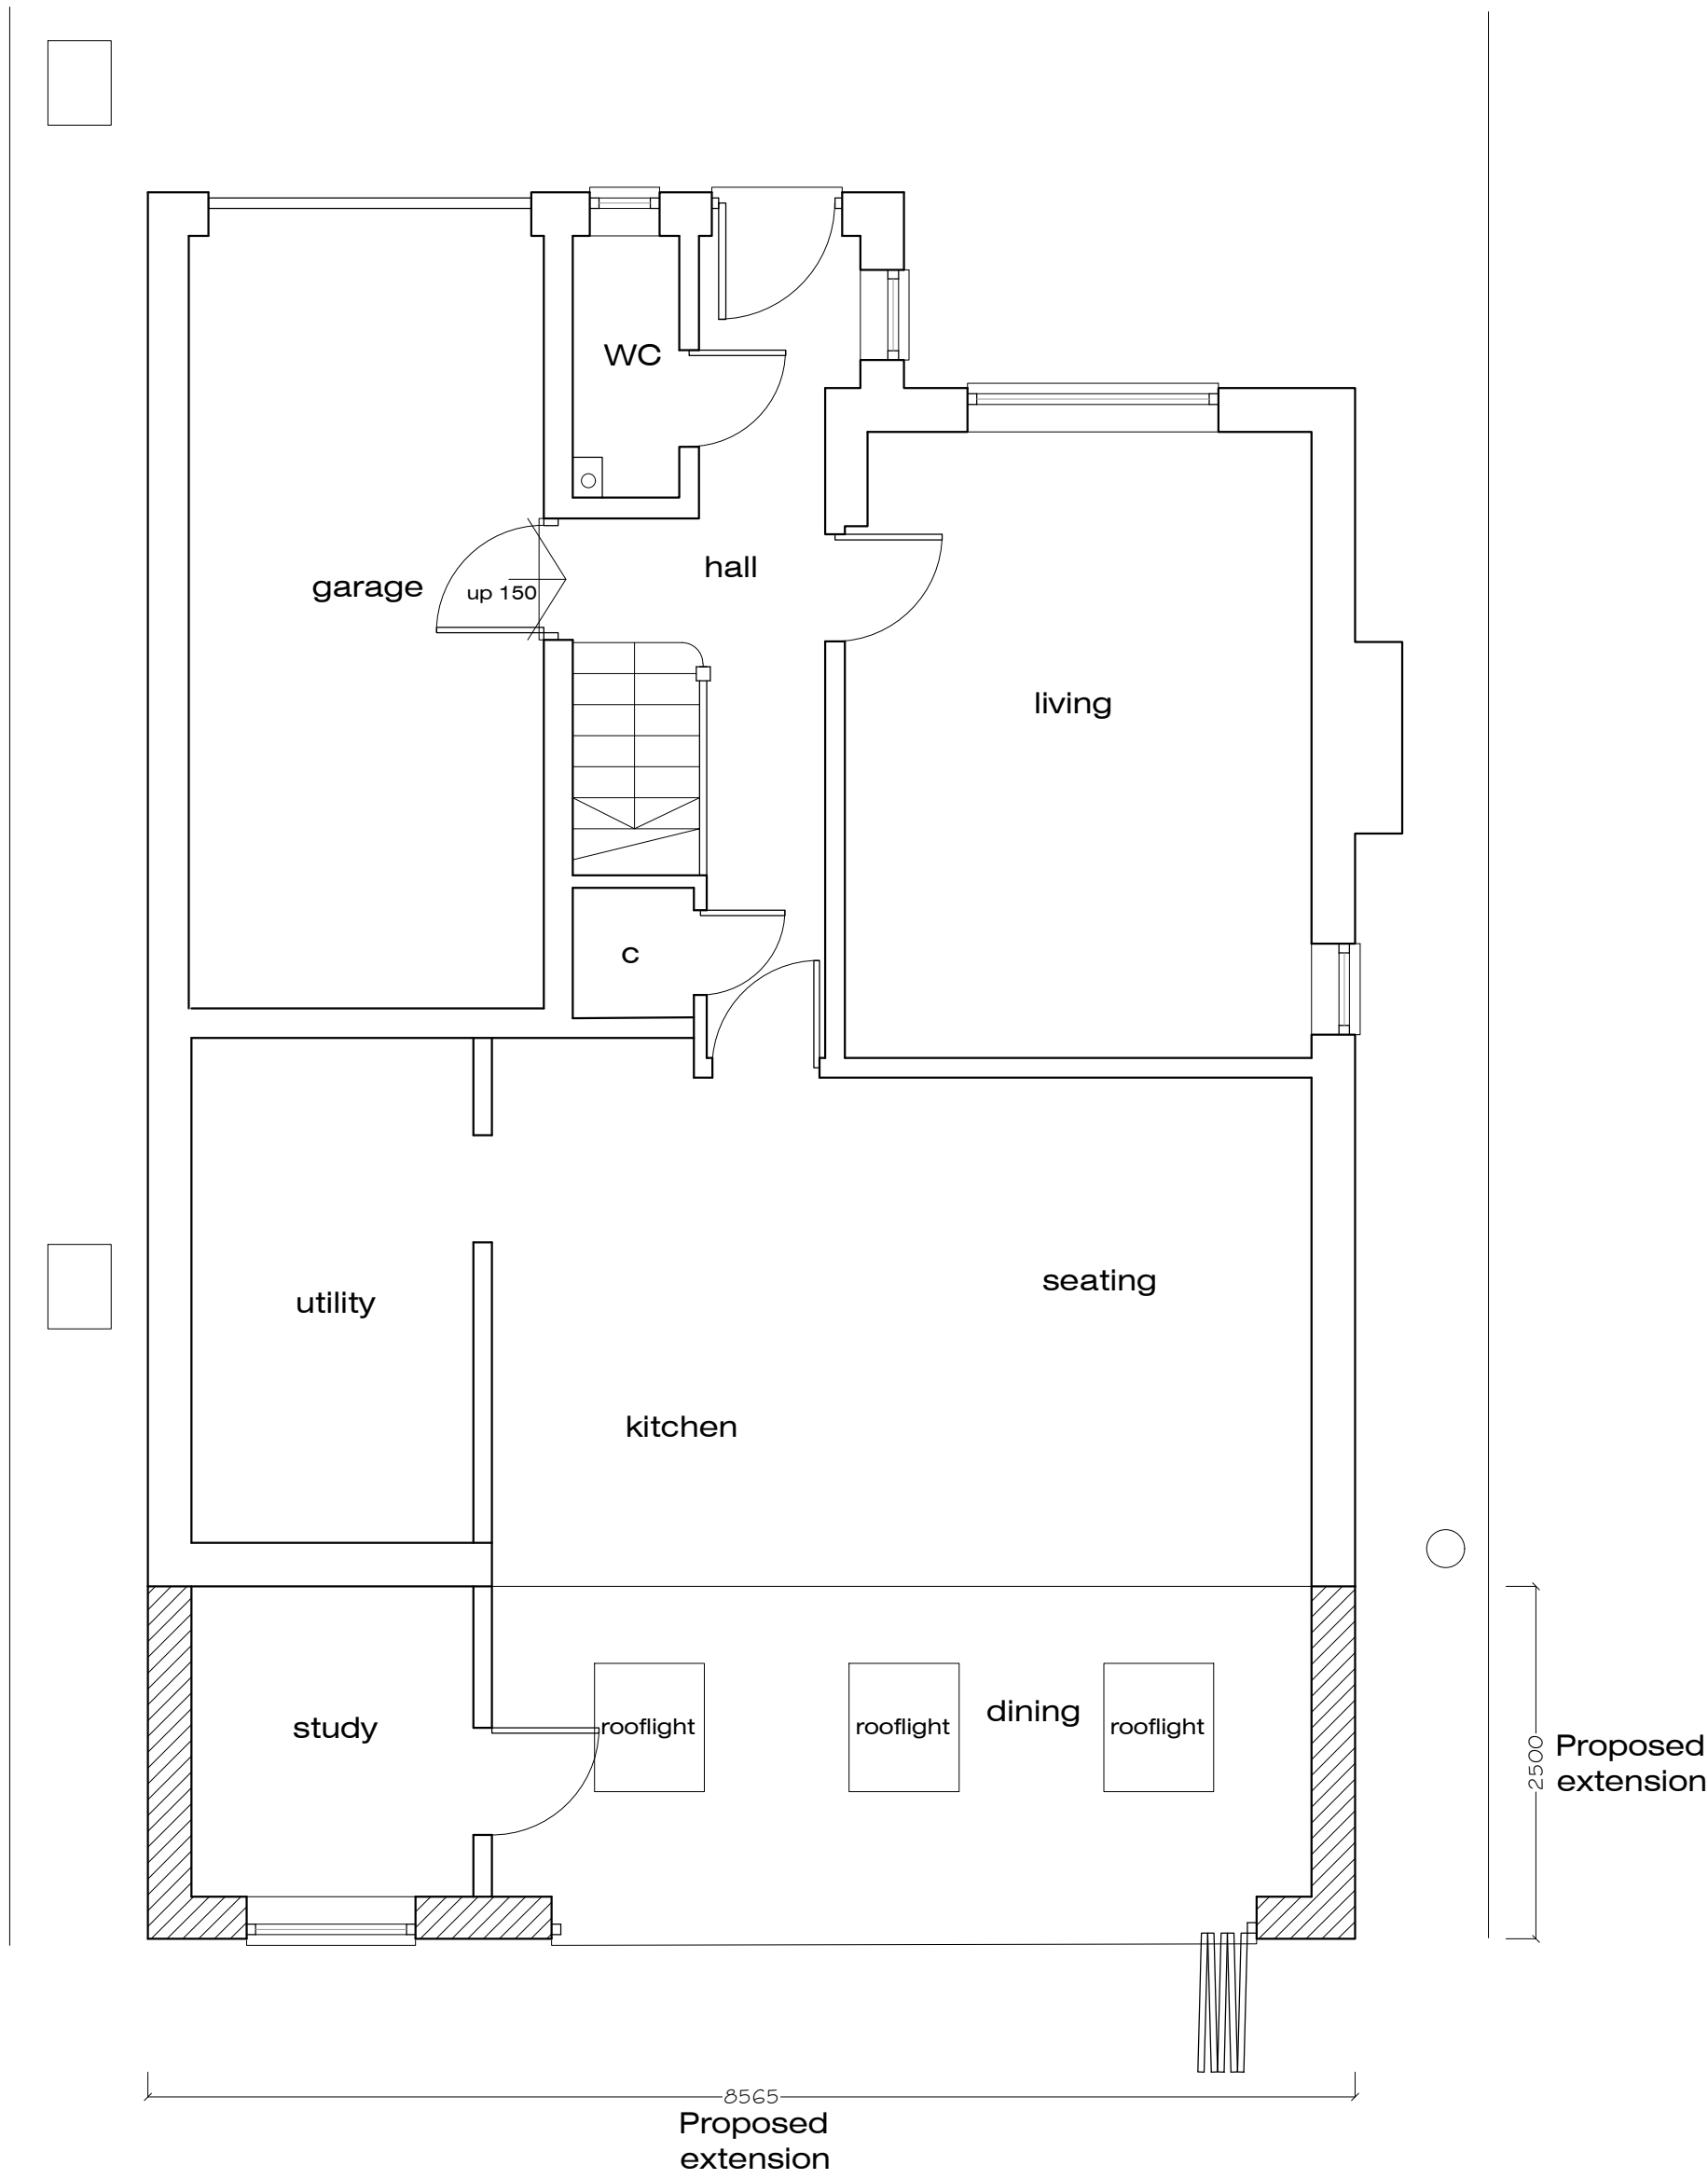

Ground Floor Plan - As Proposed

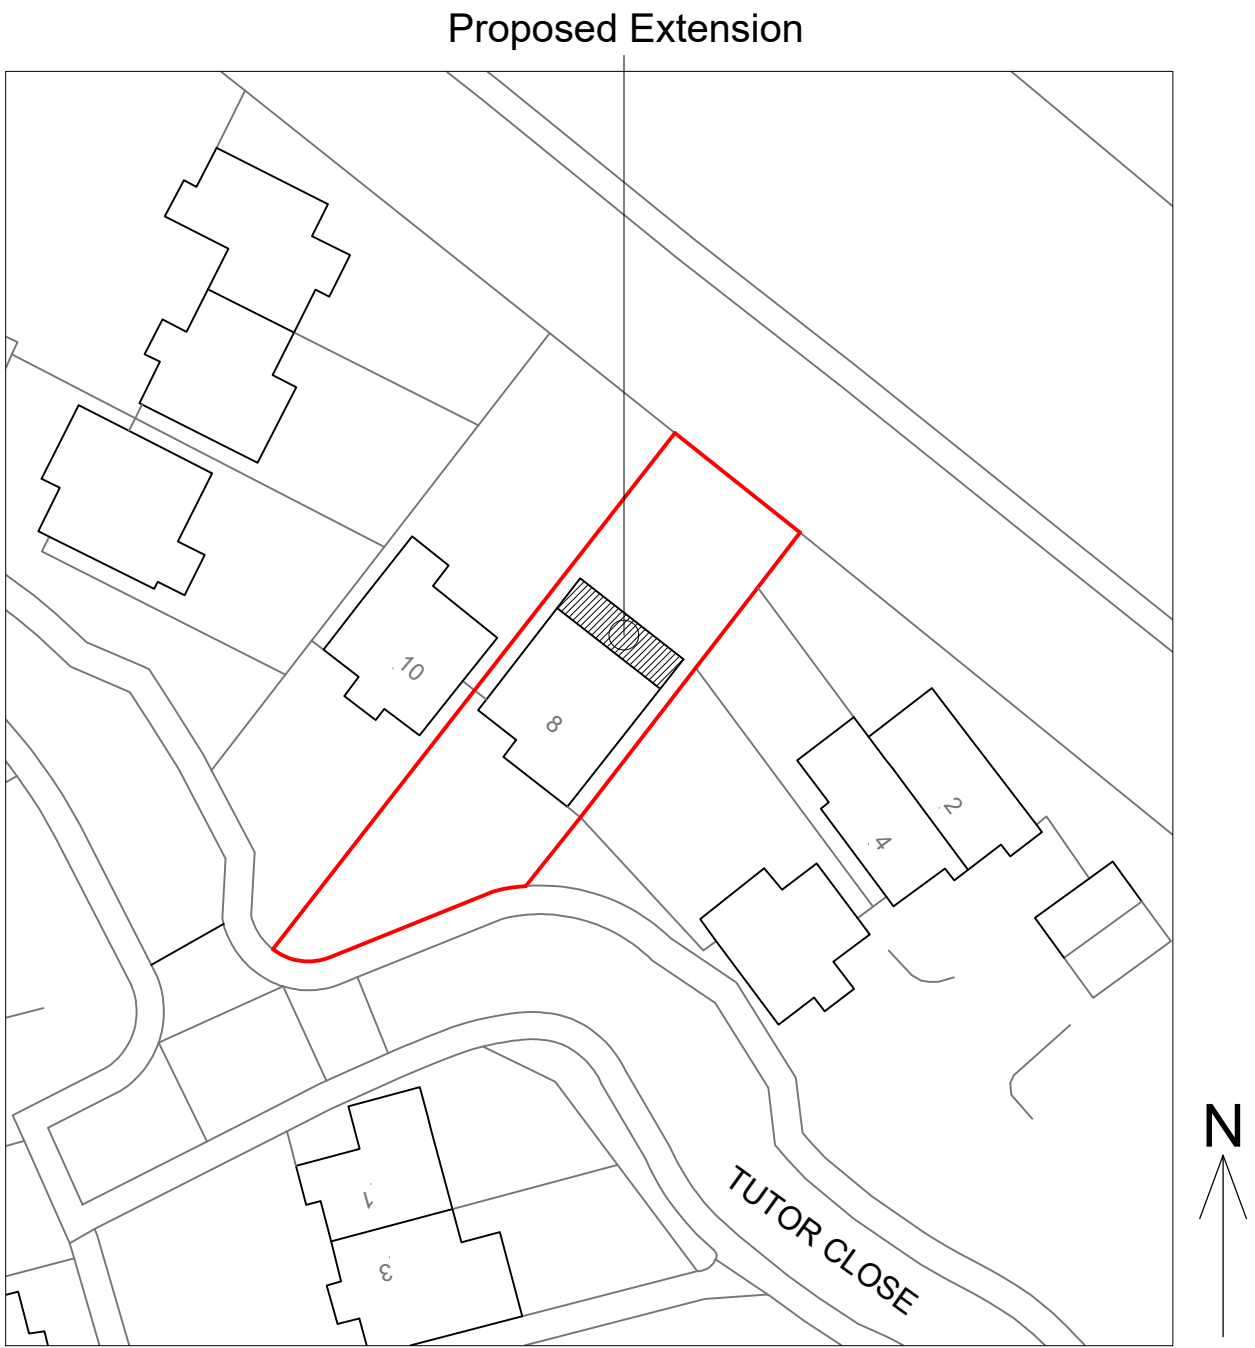

Block Plan - As Proposed 1:500

-	Issued for LDC Application	NJ	23-06-22
Rev.		By	Date
Coast Architecture Ltd The Hawthorns, 105 Dibles Road, Warsash, Southampton, SO31 9JL 07920 260758 Project 8 Tutor Close, Hamble-le-Rice, Southampton, SO31 4RU Client Mr and Mrs L Benson			
Title Plans & Elevations - As Proposed			
Date	June 22	Drawn By	NJ
Job No.	Drawing No.	Scale	Revision
C22-009	101	1:50 /500@A1	-