



REAR (NORTHEAST) ELEVATION




SIDE (SOUTHEAST) ELEVATION




FRONT (SOUTHWEST) ELEVATION




SIDE (NORTHWEST) ELEVATION

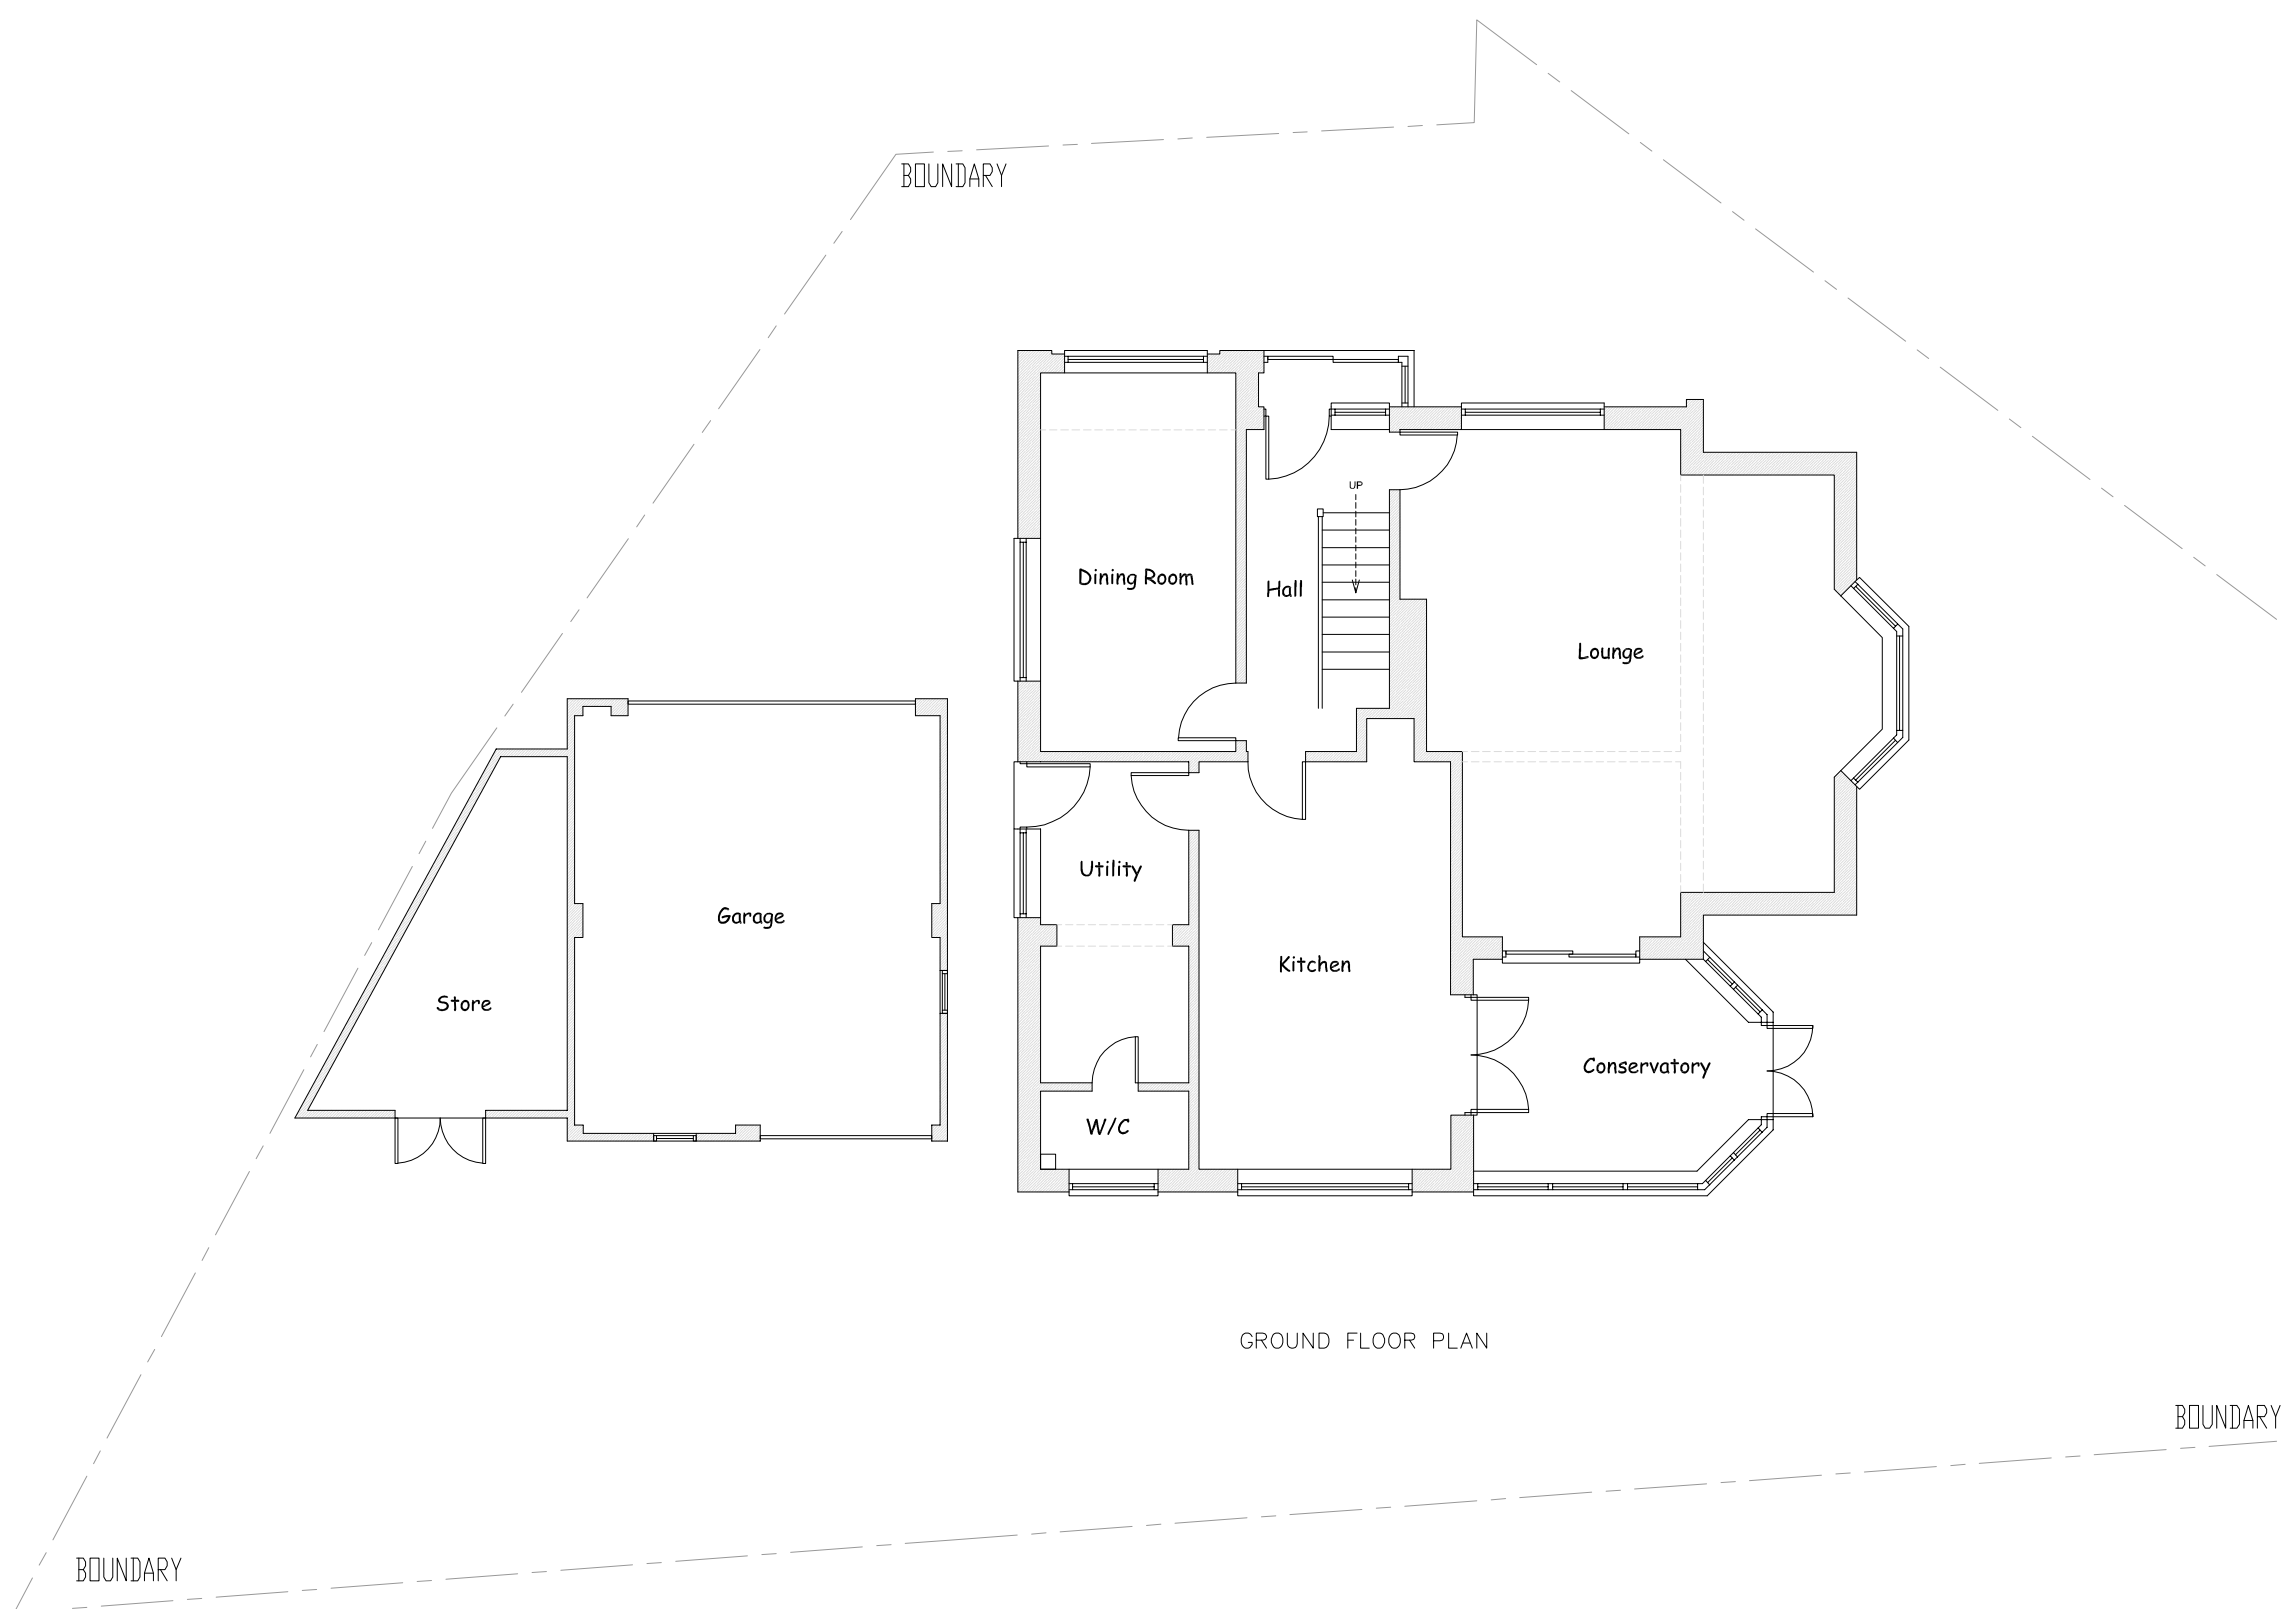

GROUND FLOOR PLAN

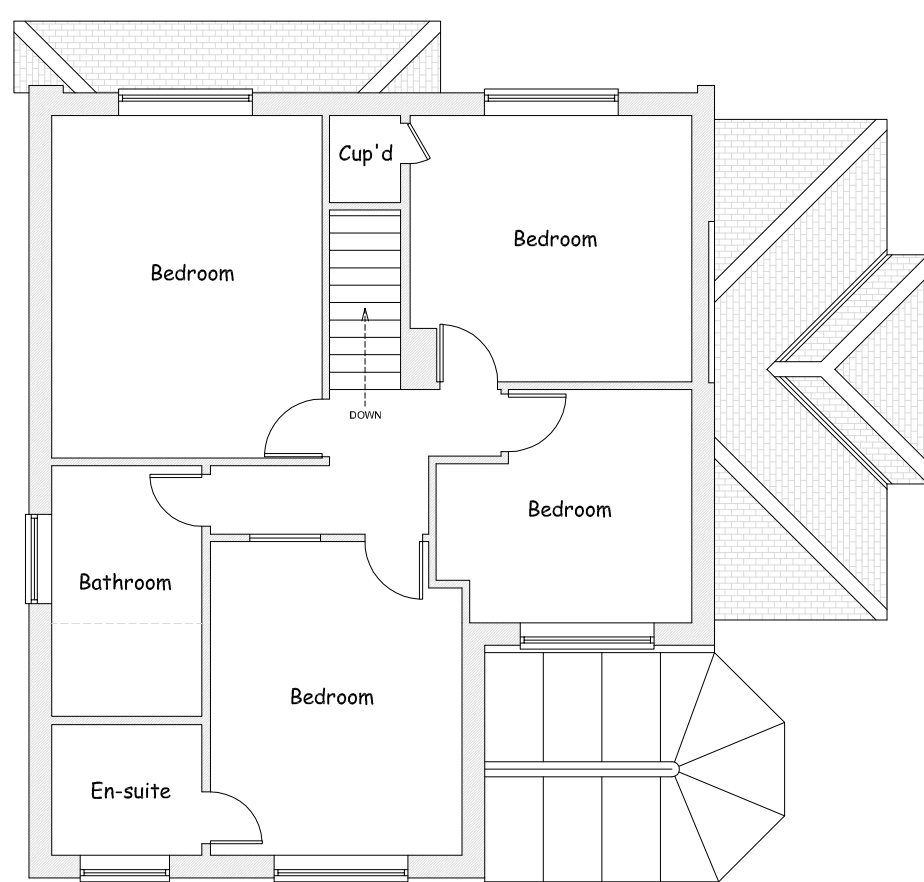

FIRST FLOOR PLAN

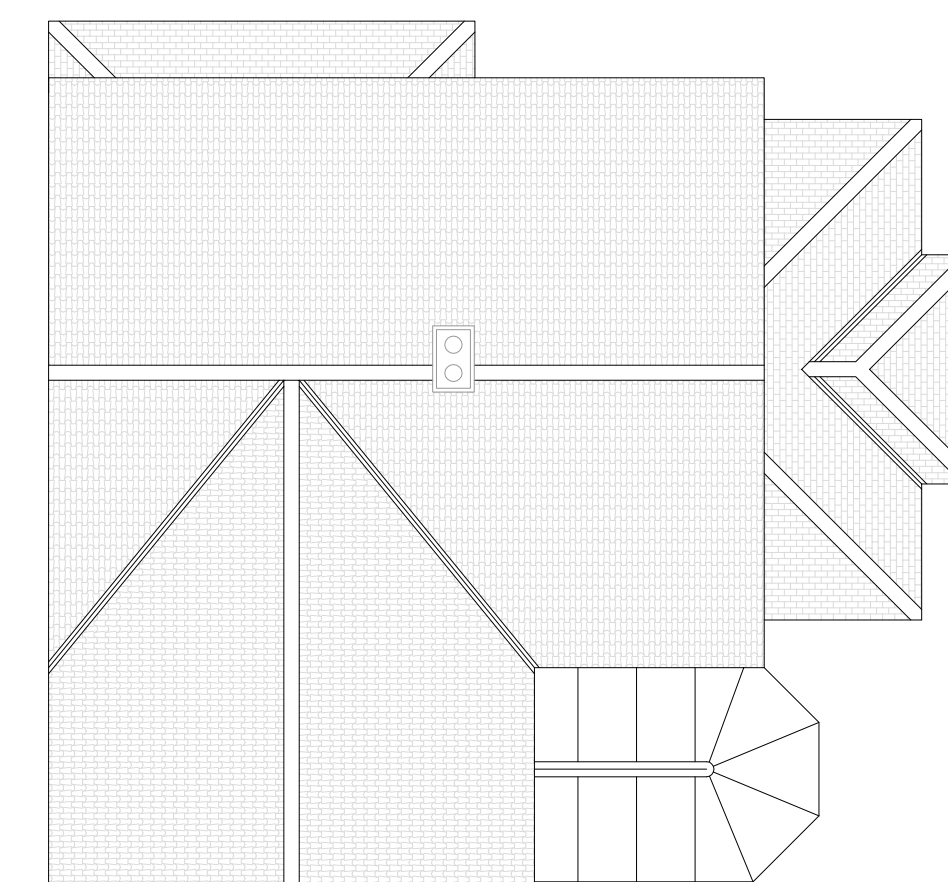


ROOF PLAN

EXISTING  
PROPOSED

PROPOSED TWO STOREY SIDE & REAR EXTENSION

Existing Plans & Elevations

THIS DRAWING IS THE COPYRIGHT OF WHOLE CONCEPTS ©

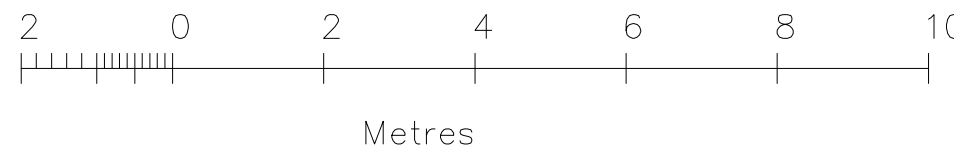

1 Wordsworth Road  
Southampton, SO15 5LX  
Tel: 07803 079640

Project Name and Address

9 Oatlands Close  
Botley  
Southampton  
SO32 2DF

Project Rev.1

Date 07.07.22

Scale 1:100@A1

Sheet

1