


EXISTING

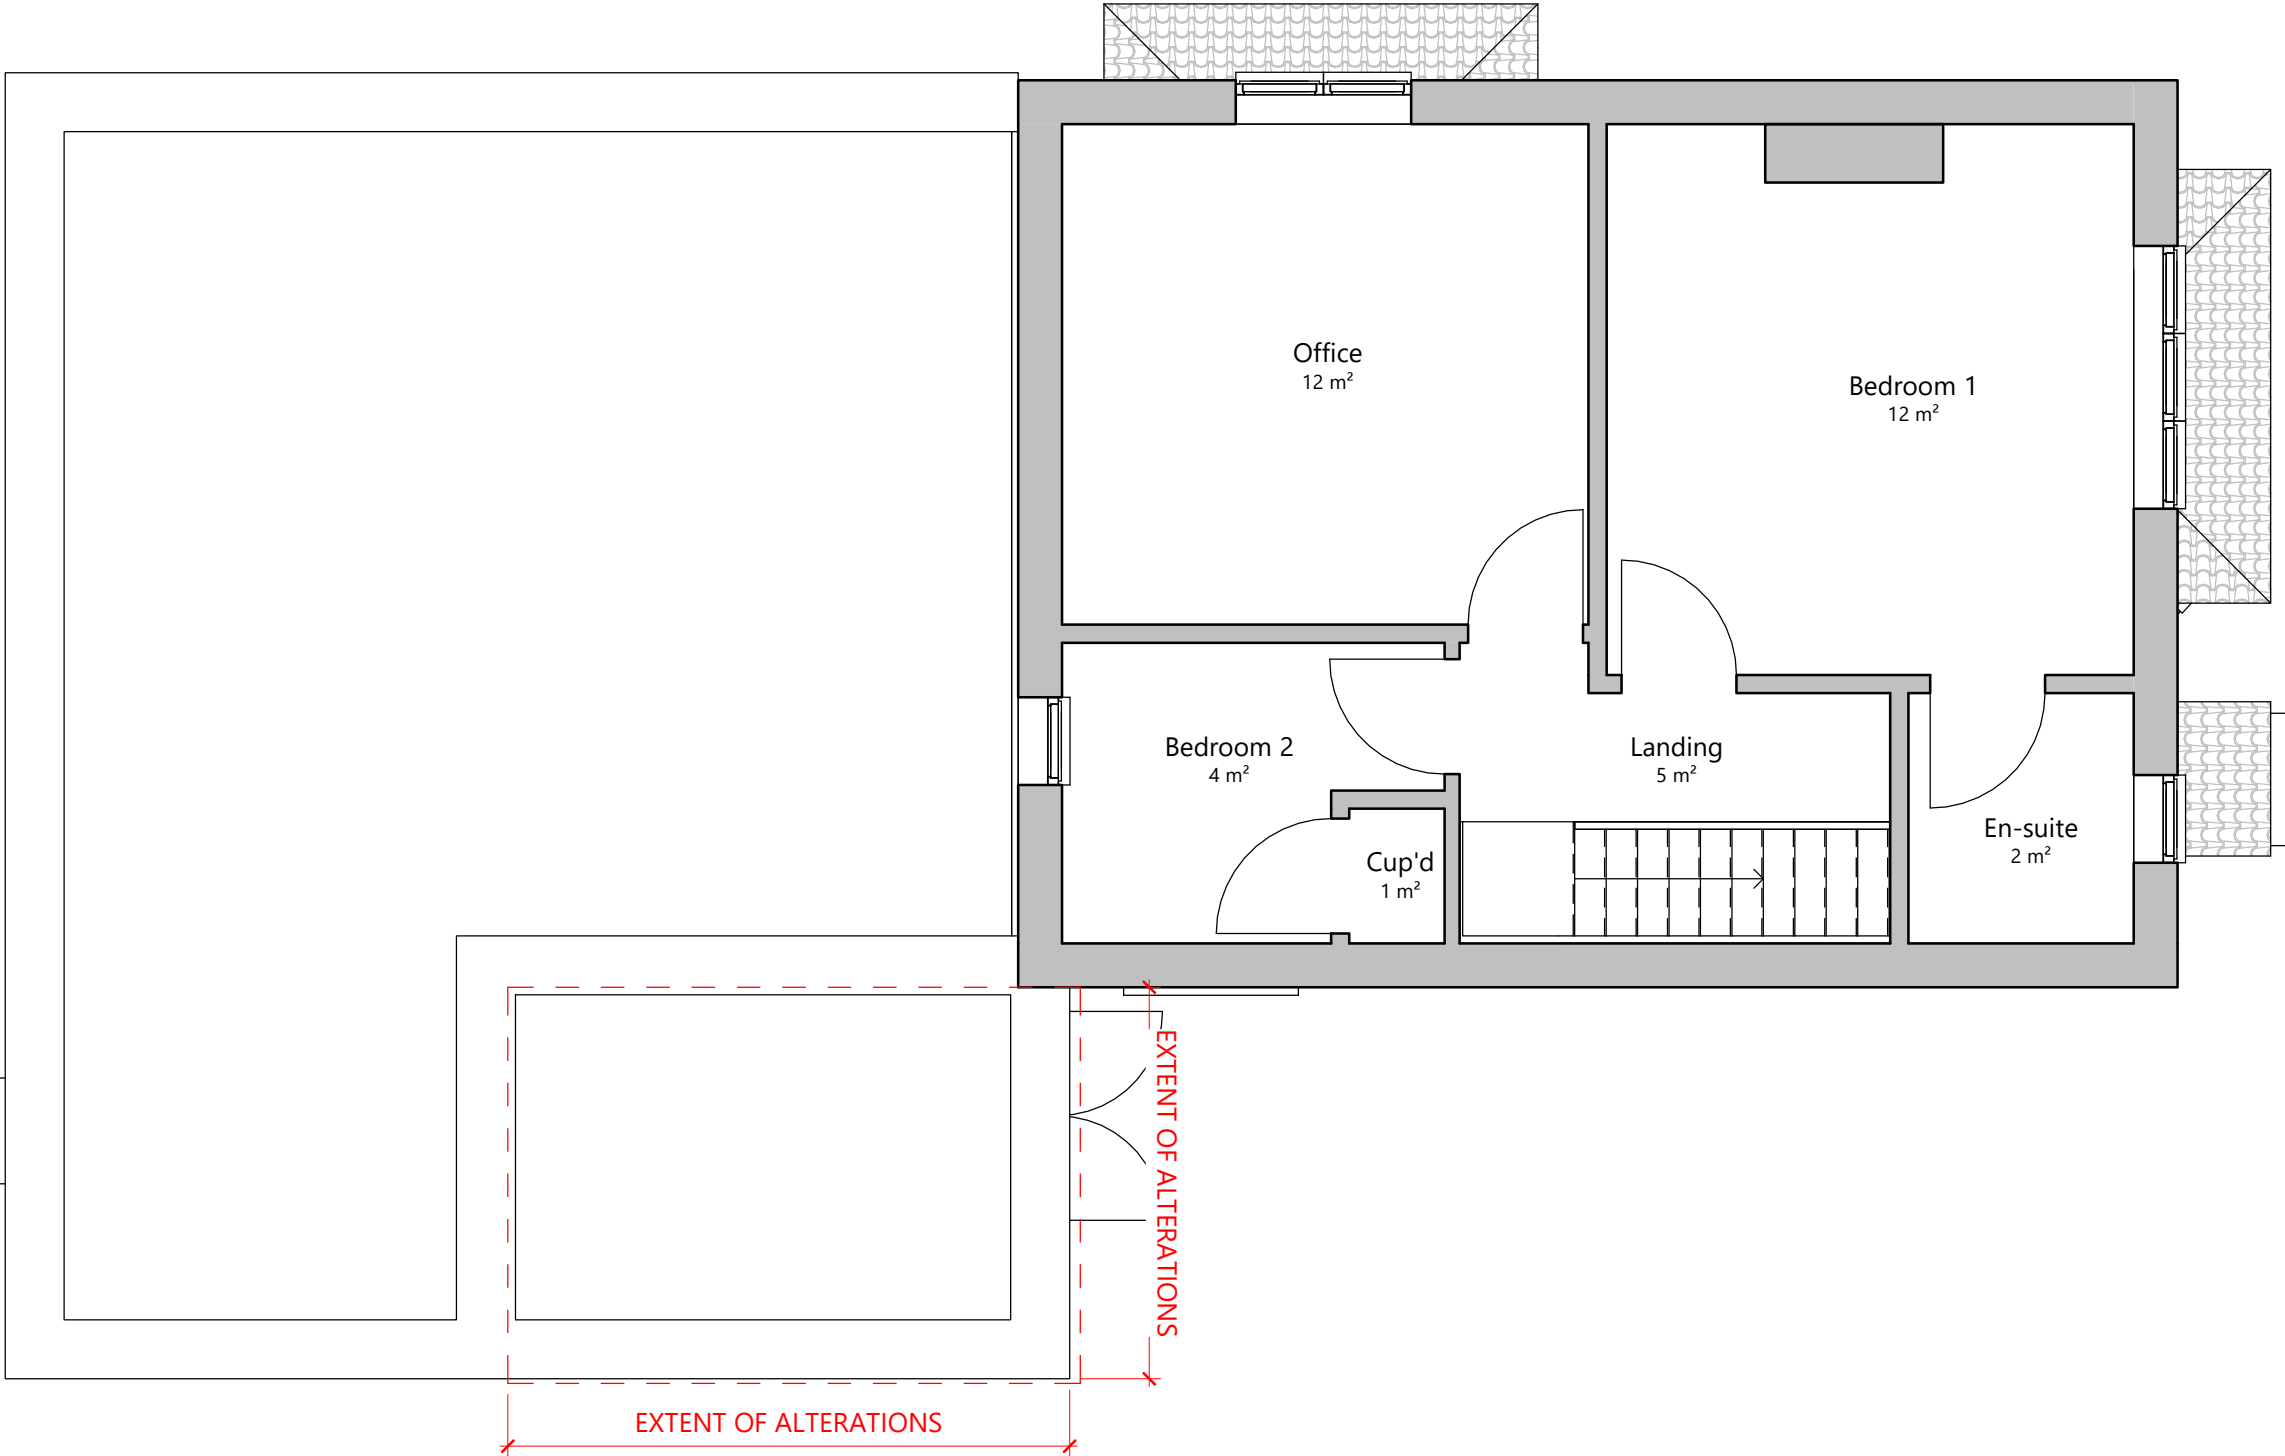

General Notes:

Dimensions in millimetres unless stated otherwise.

Do not scale off drawing.

All dimensions to be verified on site before proceeding.

All specifications/build-ups on this drawing are indicative only.

All materials and installations to be in accordance with all British Standards and building regulations.

All perspective views are indicative for illustrative purposes only.

REV	DESCRIPTION	BY	DATE
STATUS	Planning		

LAWFUL CERTIFICATE FOR PERMITTED DEVELOPMENT

CLIENT:	Mathew Burton-Garner
---------	----------------------

ARCHITECT:	Drawn by Annabel West
------------	-----------------------

SITE:	50 Shaftesbury Avenue, Chandler's Ford, Eastleigh SO53 3BP
-------	--

TITLE:	First Floor Plan (Proposed)
--------	-----------------------------

SCALE AT A3: 1: 50	DATE: 06.07.2022	DRAWN: AW	CHECKED: AW
PROJECT NO: -	DRAWING NO: P2011	REVISION:	