
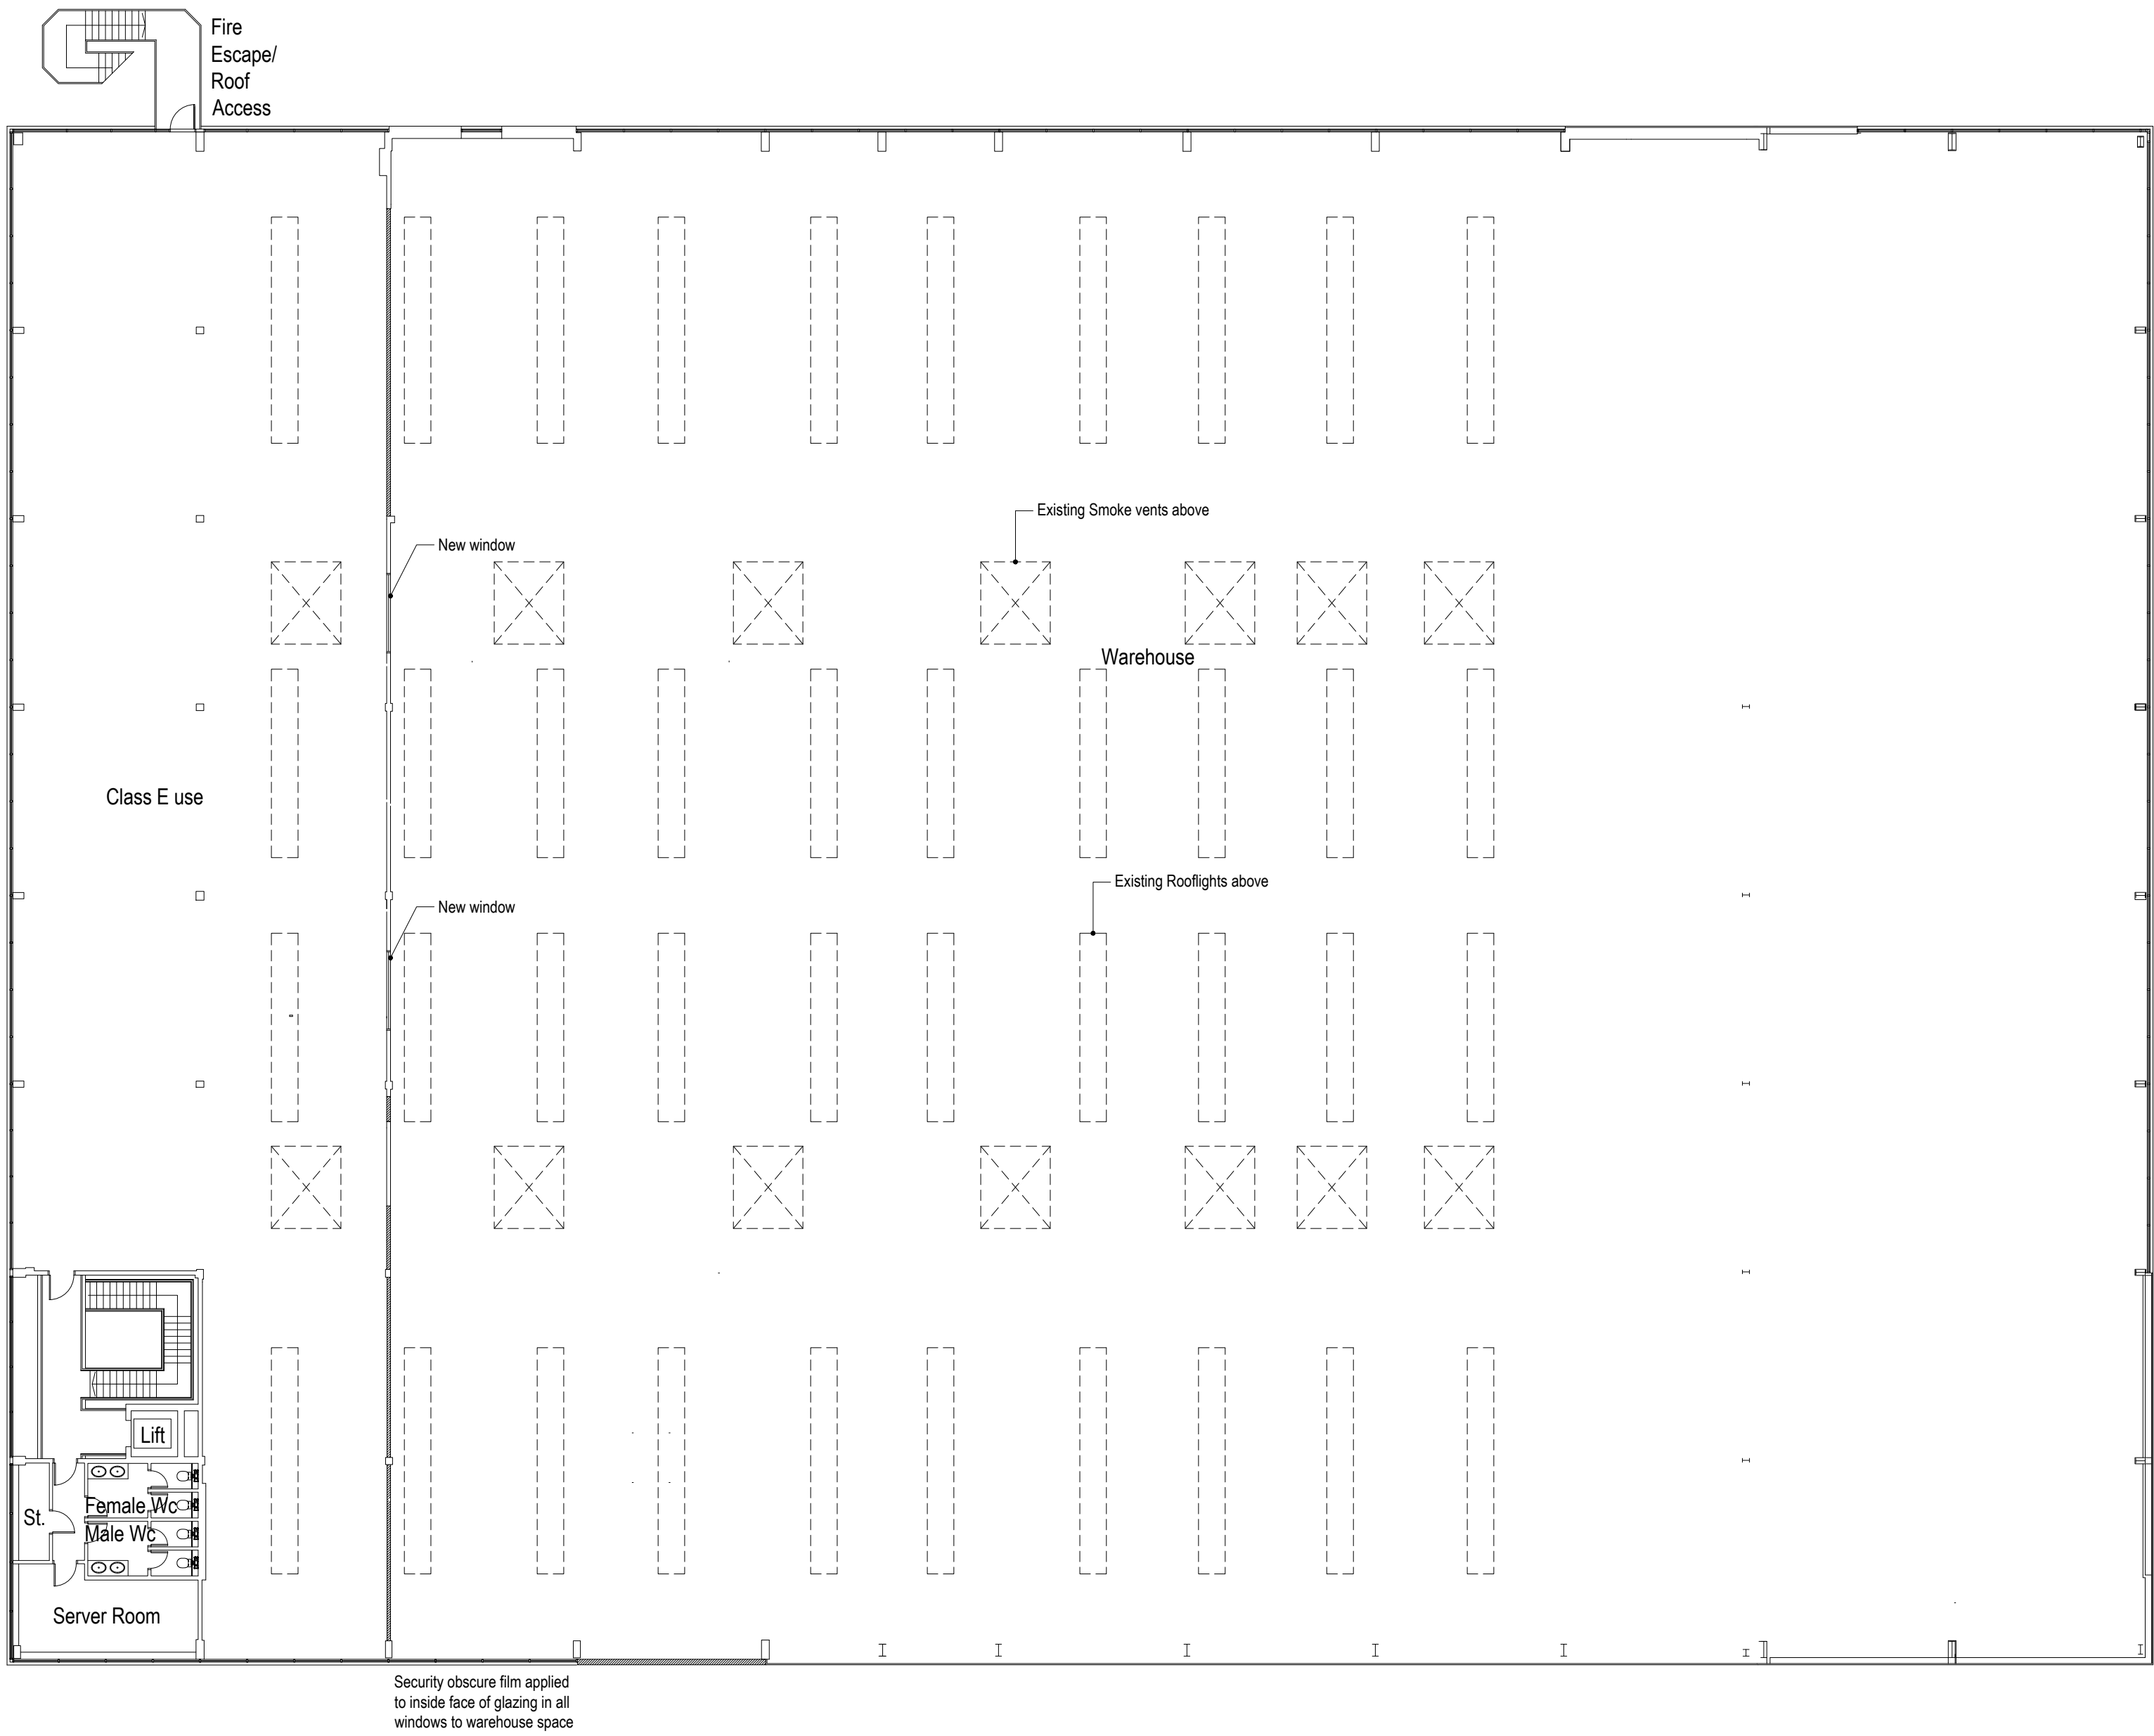


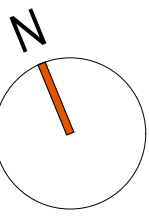

First Floor Plan

0

10m

20m



Ground Floor Plan

0

10m

20m

notes:	© Copyright Reserved
1. This drawing is the copyright of vision architects limited	
2. DO NOT copy, alter or reproduced in any way or pass to a third party without written authority	
3. DO NOT scale these drawings dimensions to be shown on site plans or planning applications	
4. READ in conjunction with other Consultants documentation & drawings regarding this project	
5. DISCREPANCIES should be reported in writing to the project architect or engineer immediately	
MODEL FILE REFERENCE - 22009-A-P-PL	

A Planning Application issue.
rev. description

2022.07.12
date by ch

scale: 1:200 @ A1
date: 2022.06
drawn: AJC
checked: dp

client: F&C Commercial Property Holdings Limited
project: Unit 2 Strategic Park, Hedge End. SO30 4DA.
drawing: Proposed Floor Plans
status: RIBA STAGE 03 - Planning

wessex house upper market street eastleigh hampshire SO50 9FD
t: 01794 830660 w: www.vision-architects.co.uk
vision architects
drawing no.: 22009-A-PL-011 revision: A