



West Elevation

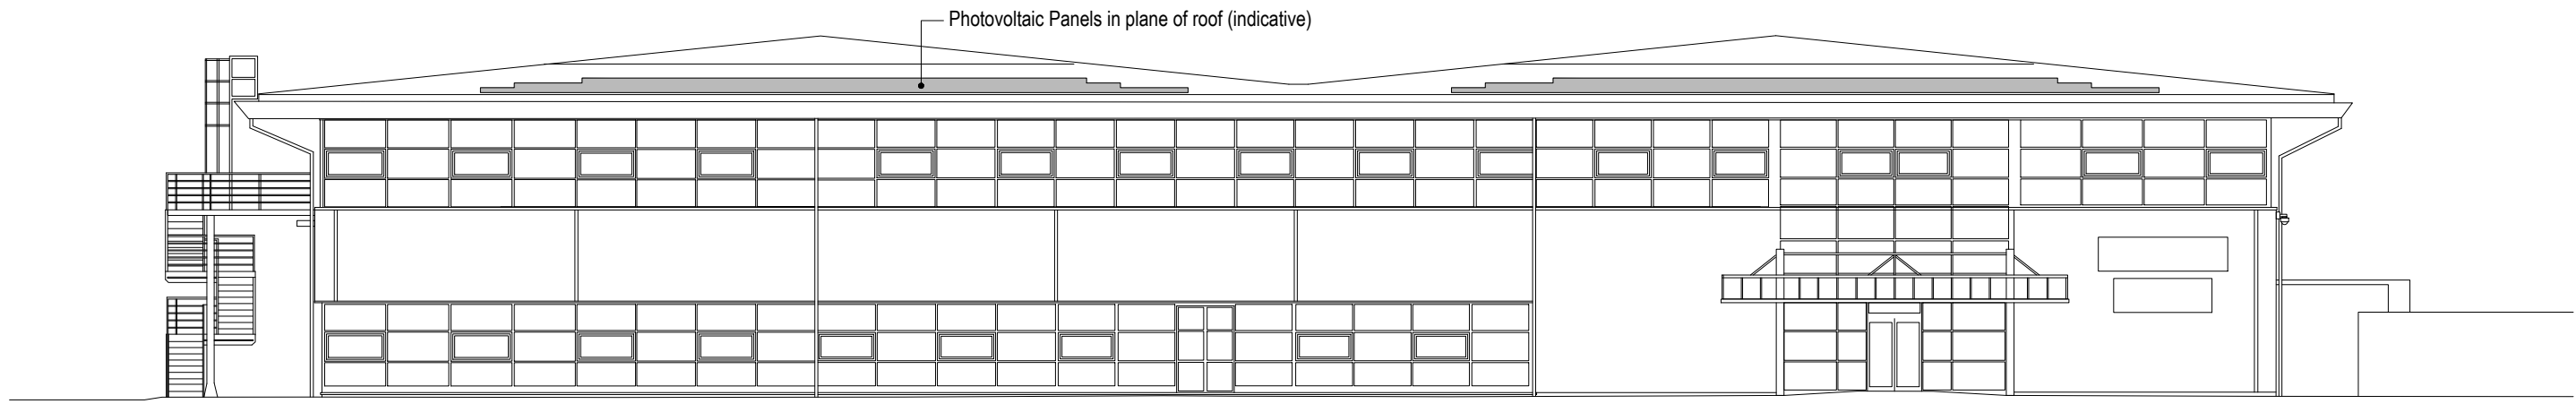


0 10m 20m

North Elevation

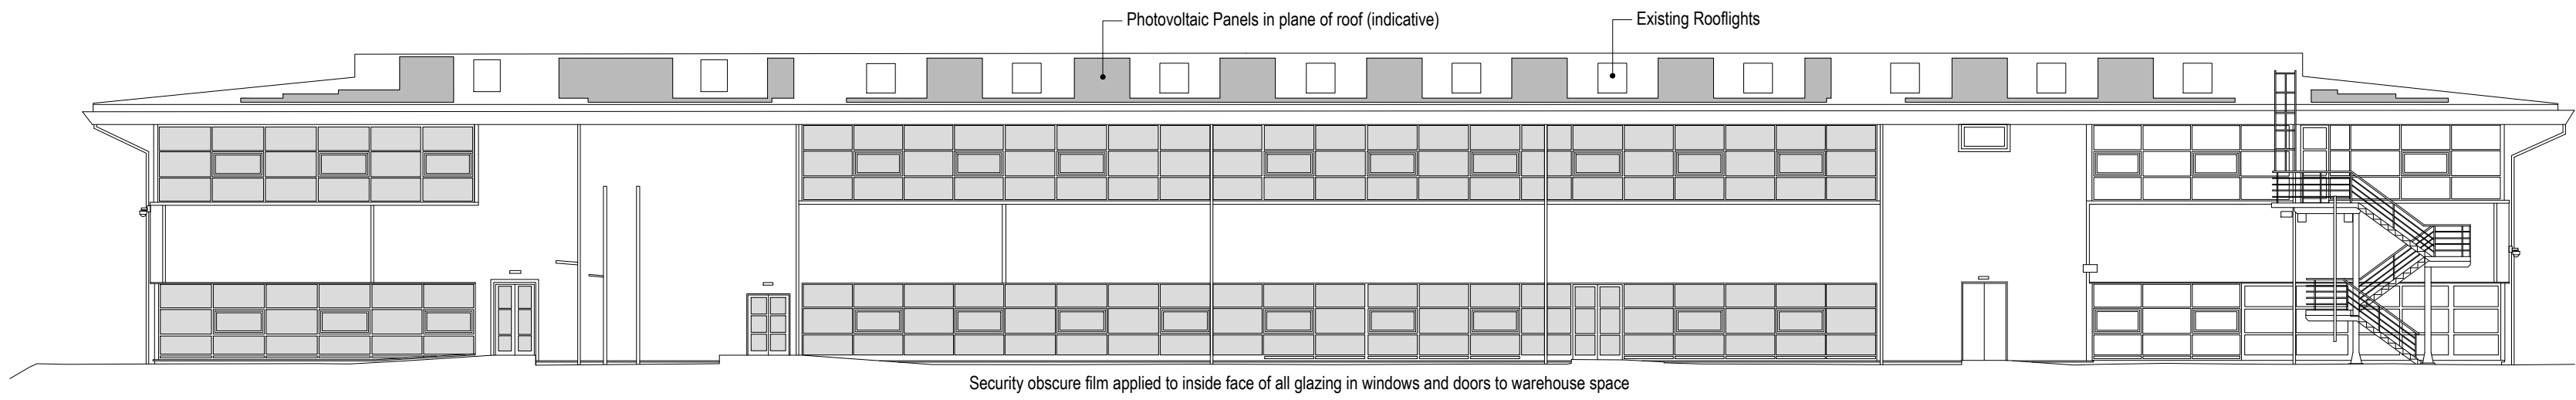


0 10m 20m

East Elevation

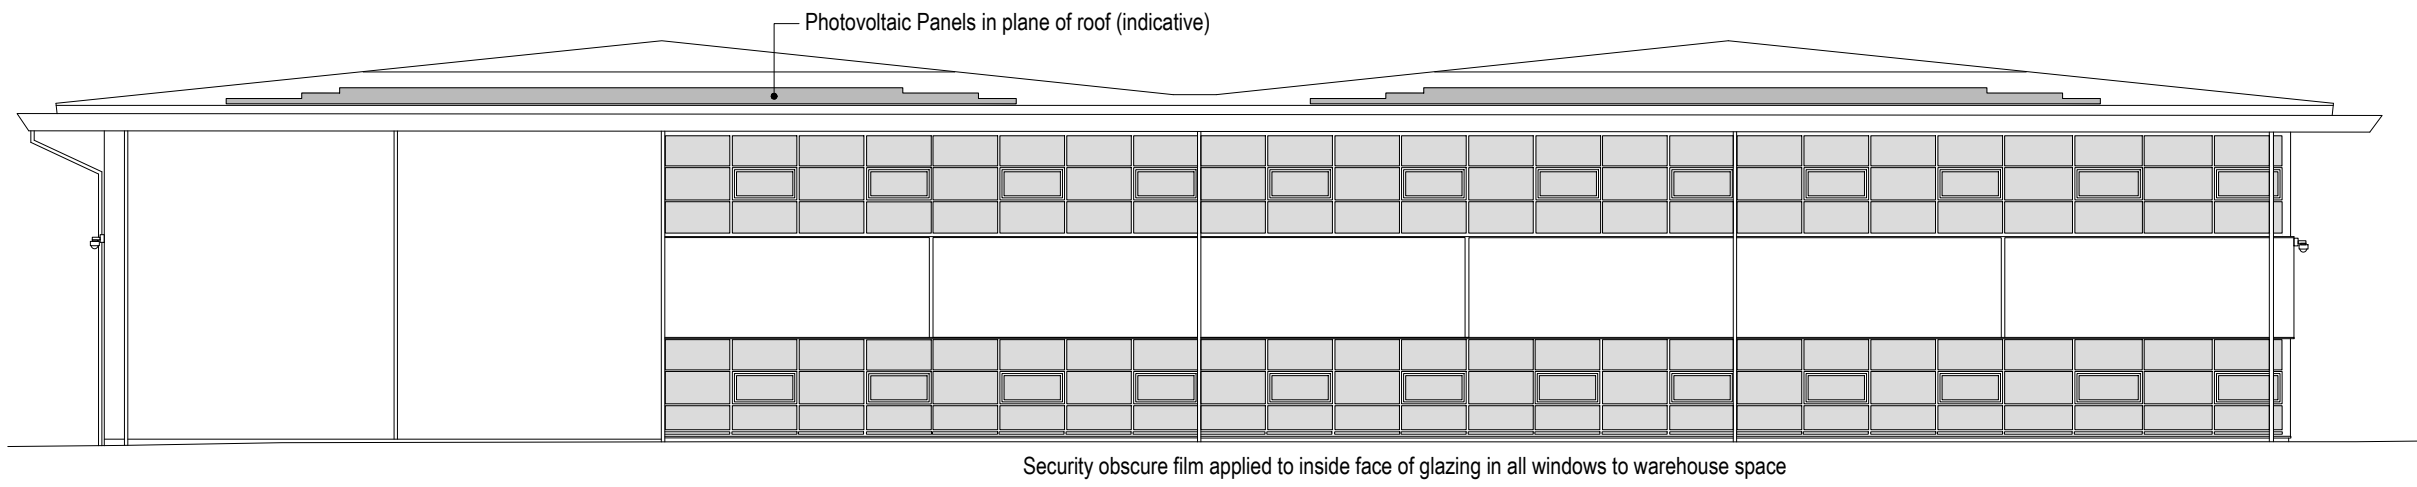

0 10m 20m

South Elevation

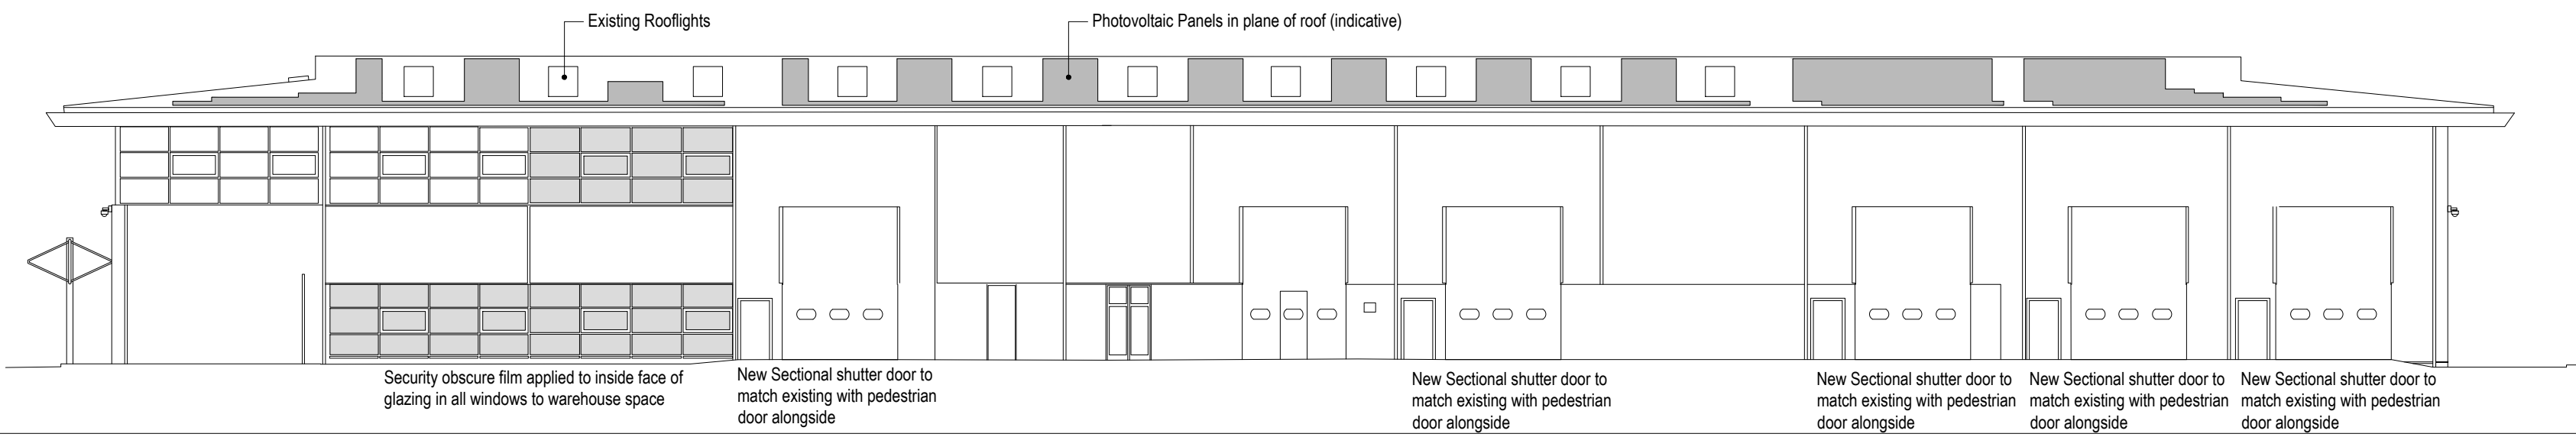

0 10m 20m

notes:
1. This drawing is the copyright of vision architects limited
2. DO NOT copy, alter or reproduce in any way or pass to a third party without written authority
3. THIS DRAWING IS THE PROPERTY OF VISION ARCHITECTS LIMITED AND IS NOT TO BE REPRODUCED OR USED IN ANY MANNER WITHOUT THE WRITTEN PERMISSION OF VISION ARCHITECTS LIMITED
4. READ in conjunction with other Consultants documentation & drawings regarding this project
5. DISCREPANCIES should be reported in writing to the project architect or engineer immediately
MODEL FILE REFERENCE - 22009-A-P-PL

scale: 1:200 @ A1
date: 2022.06
drawn: AJC
checked: dp
client: F&C Commercial Property Holdings Limited
project: Unit 2 Strategic Park, Hedge End, SO30 4DA,
drawing: Proposed Elevations
status: RIBA STAGE 03 - Planning

2022.07.12
date
AJC
by
dp
A Planning Application Issue
rev description