



West Elevation

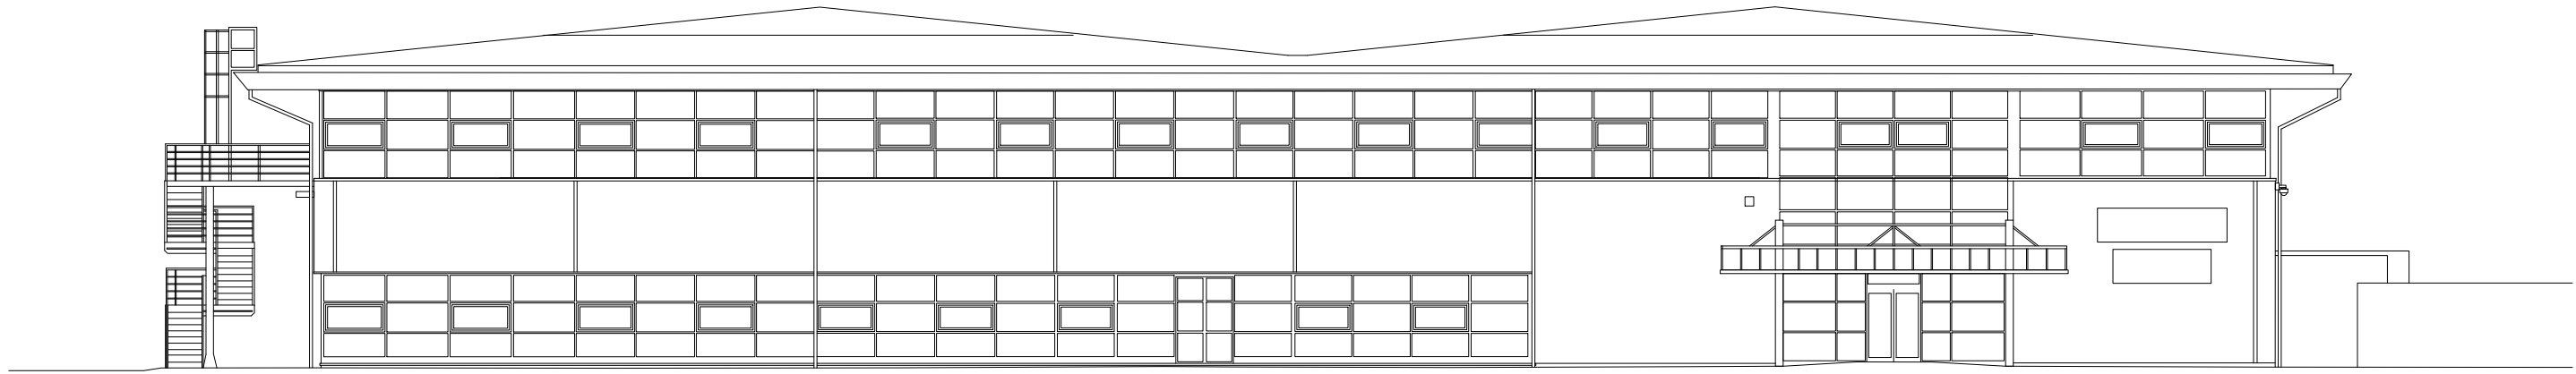


0 10m 20m

North Elevation

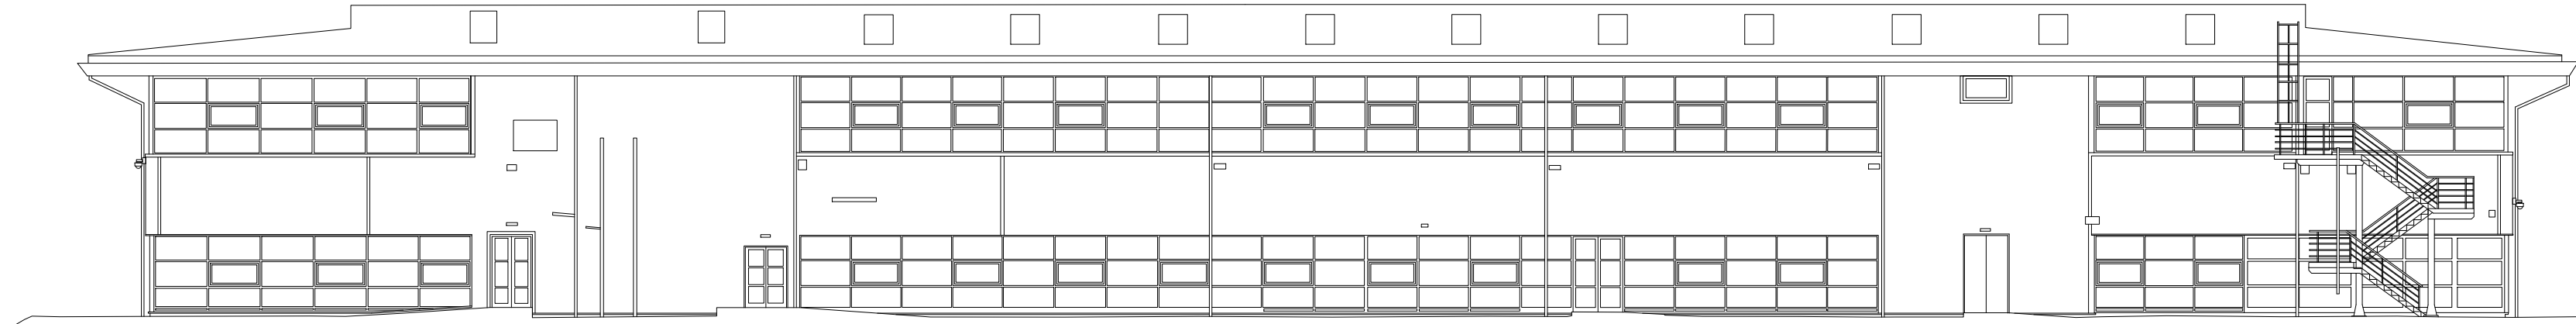


0 10m 20m

East Elevation

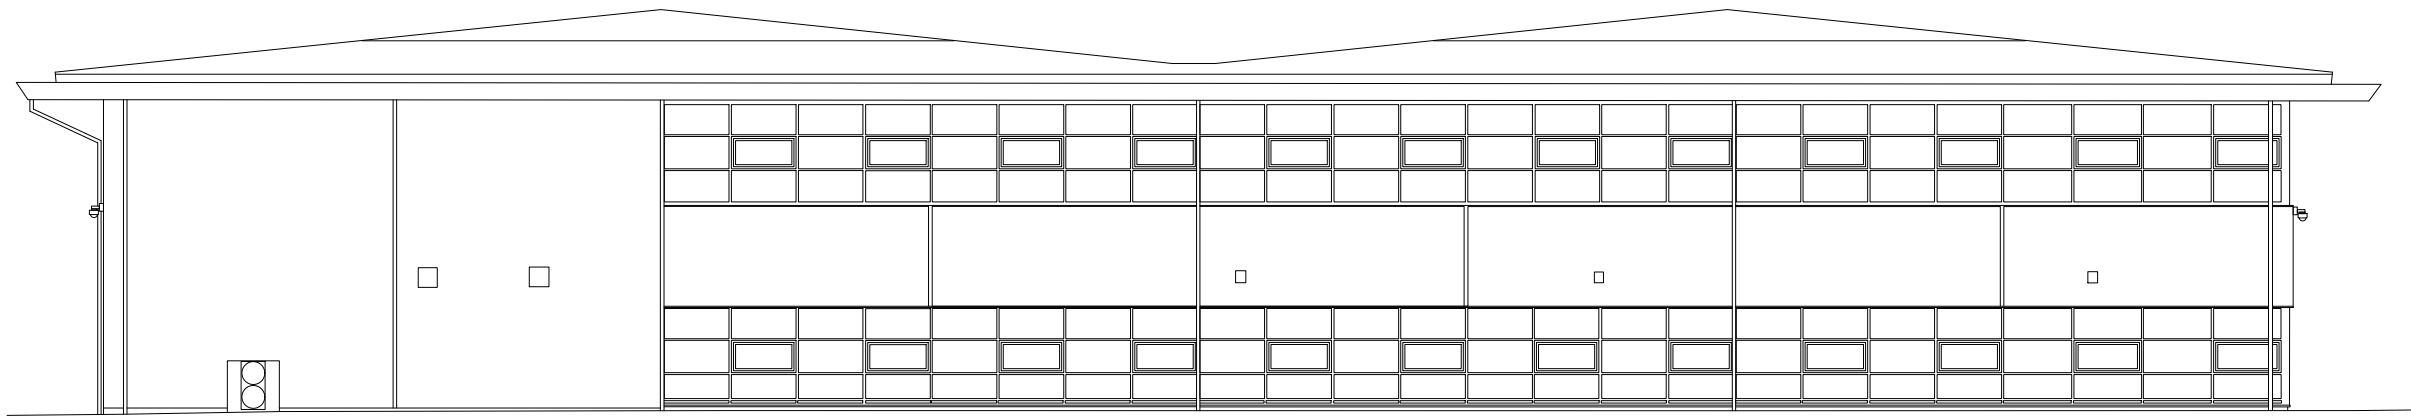

0 10m 20m

South Elevation

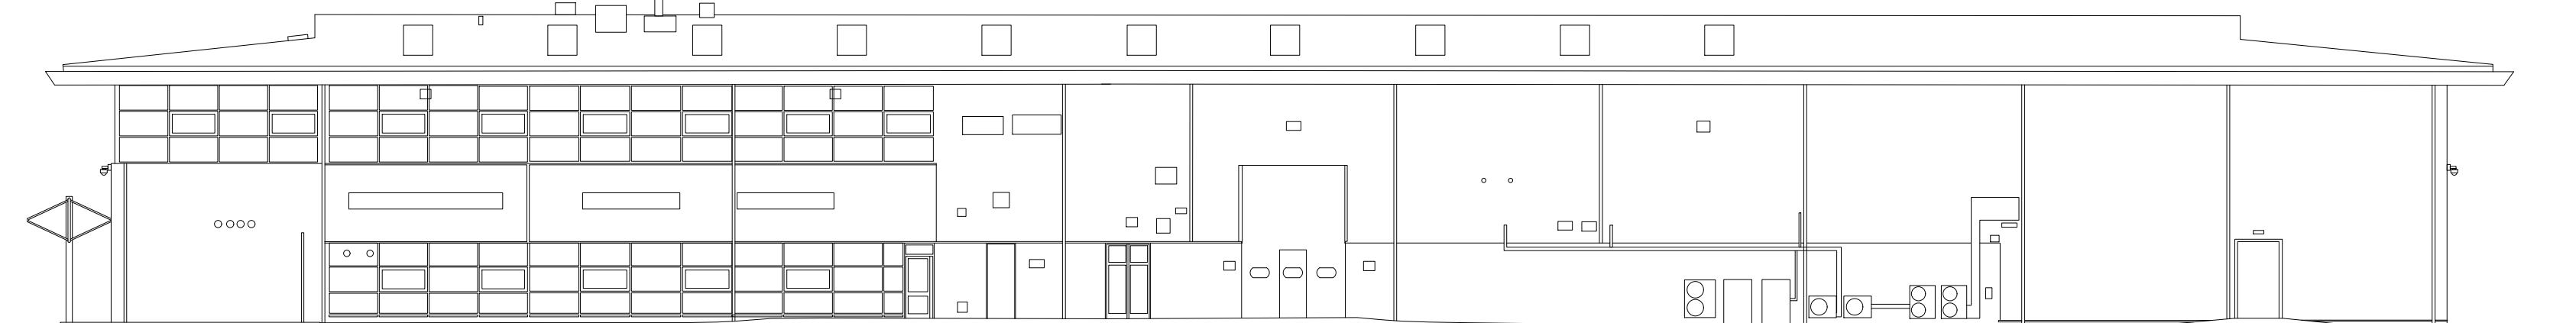

0 10m 20m

notes:
1. This drawing is the copyright of vision architects limited
2. DO NOT copy, alter or reproduce in any way or pass to a third party without written authority
3. CONSULTANTS DOCUMENTATION & DRAWINGS REGARDING THIS PROJECT
4. READ in conjunction with other Consultants documentation & drawings regarding this project
5. DISCREPANCIES should be reported in writing to the project architect or engineer immediately
MODEL FILE REFERENCE - 22009-A-P-PL

scale: 1:200 @ A1
date: 2022.06
drawn: AJC
checked: dp
client: F&C Commercial Property Holdings Limited
project: Unit 2 Strategic Park, Hedge End, SO30 4DA,
drawing: Existing Elevations
status: RIBA STAGE 03 - Planning

A Planning Application Issue
rev. description
2022.07.12
date
AJC
by
ch