


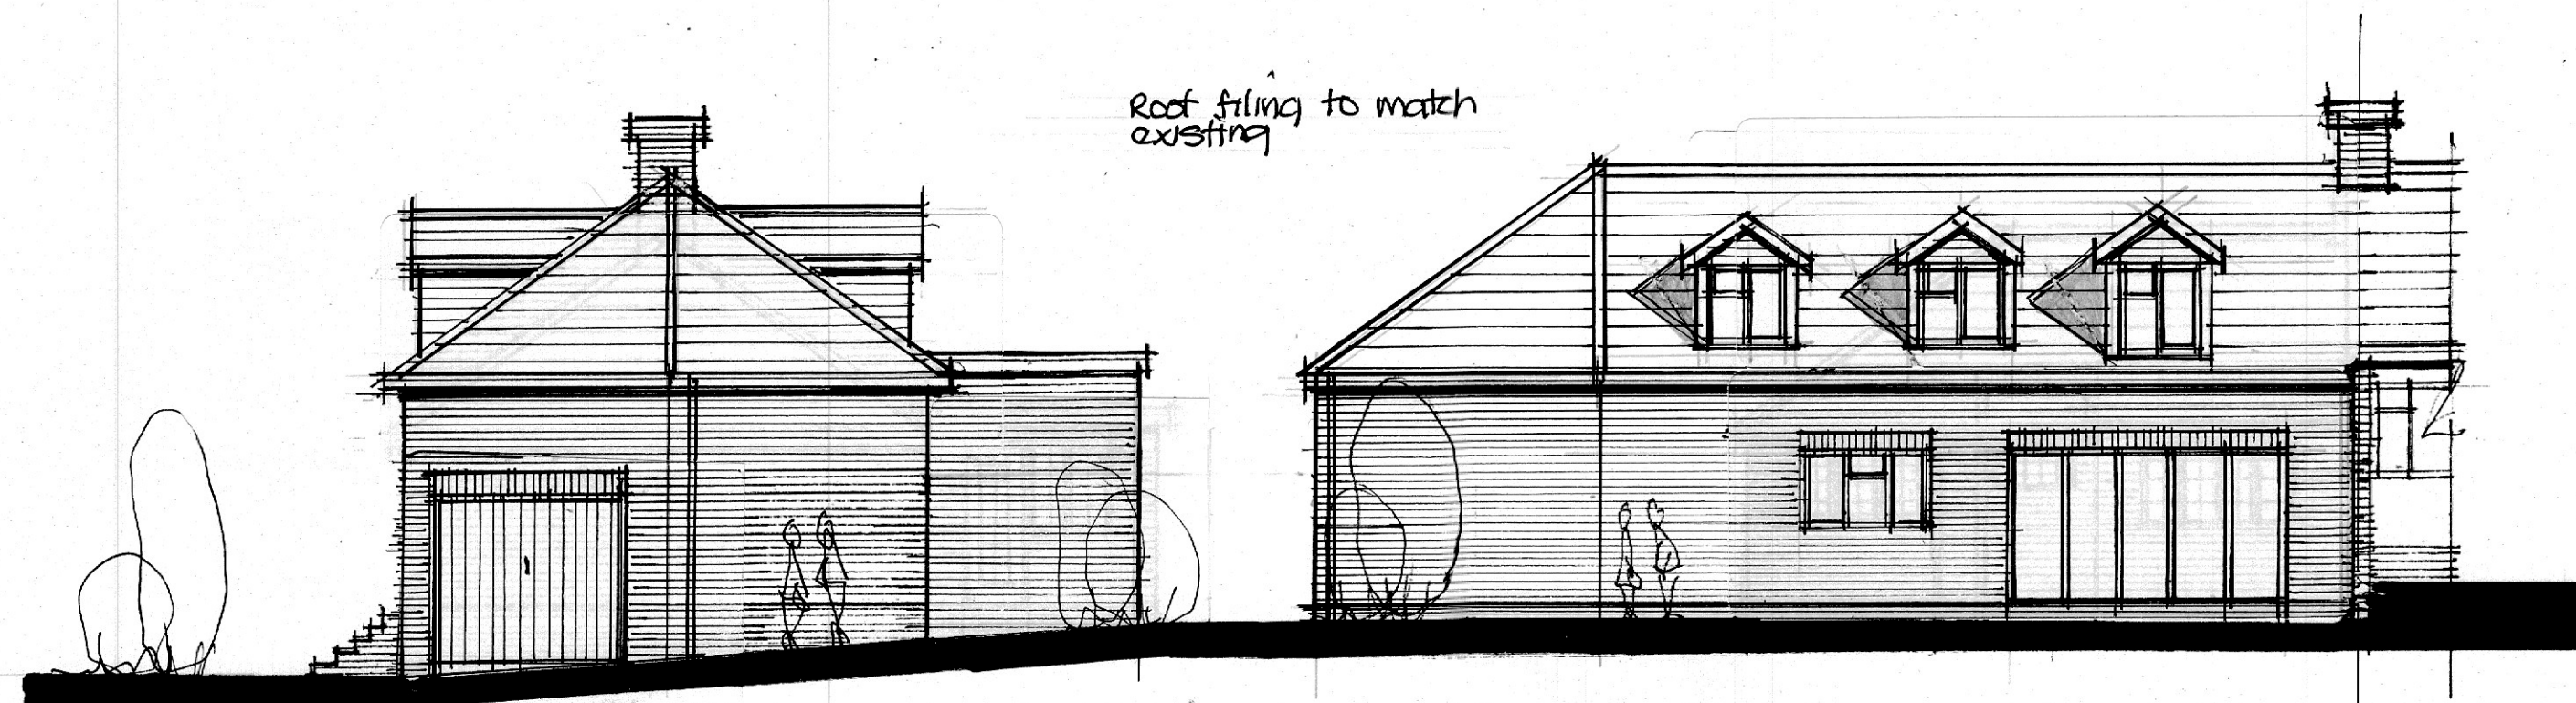


front elevation




side elevation

rear elevation

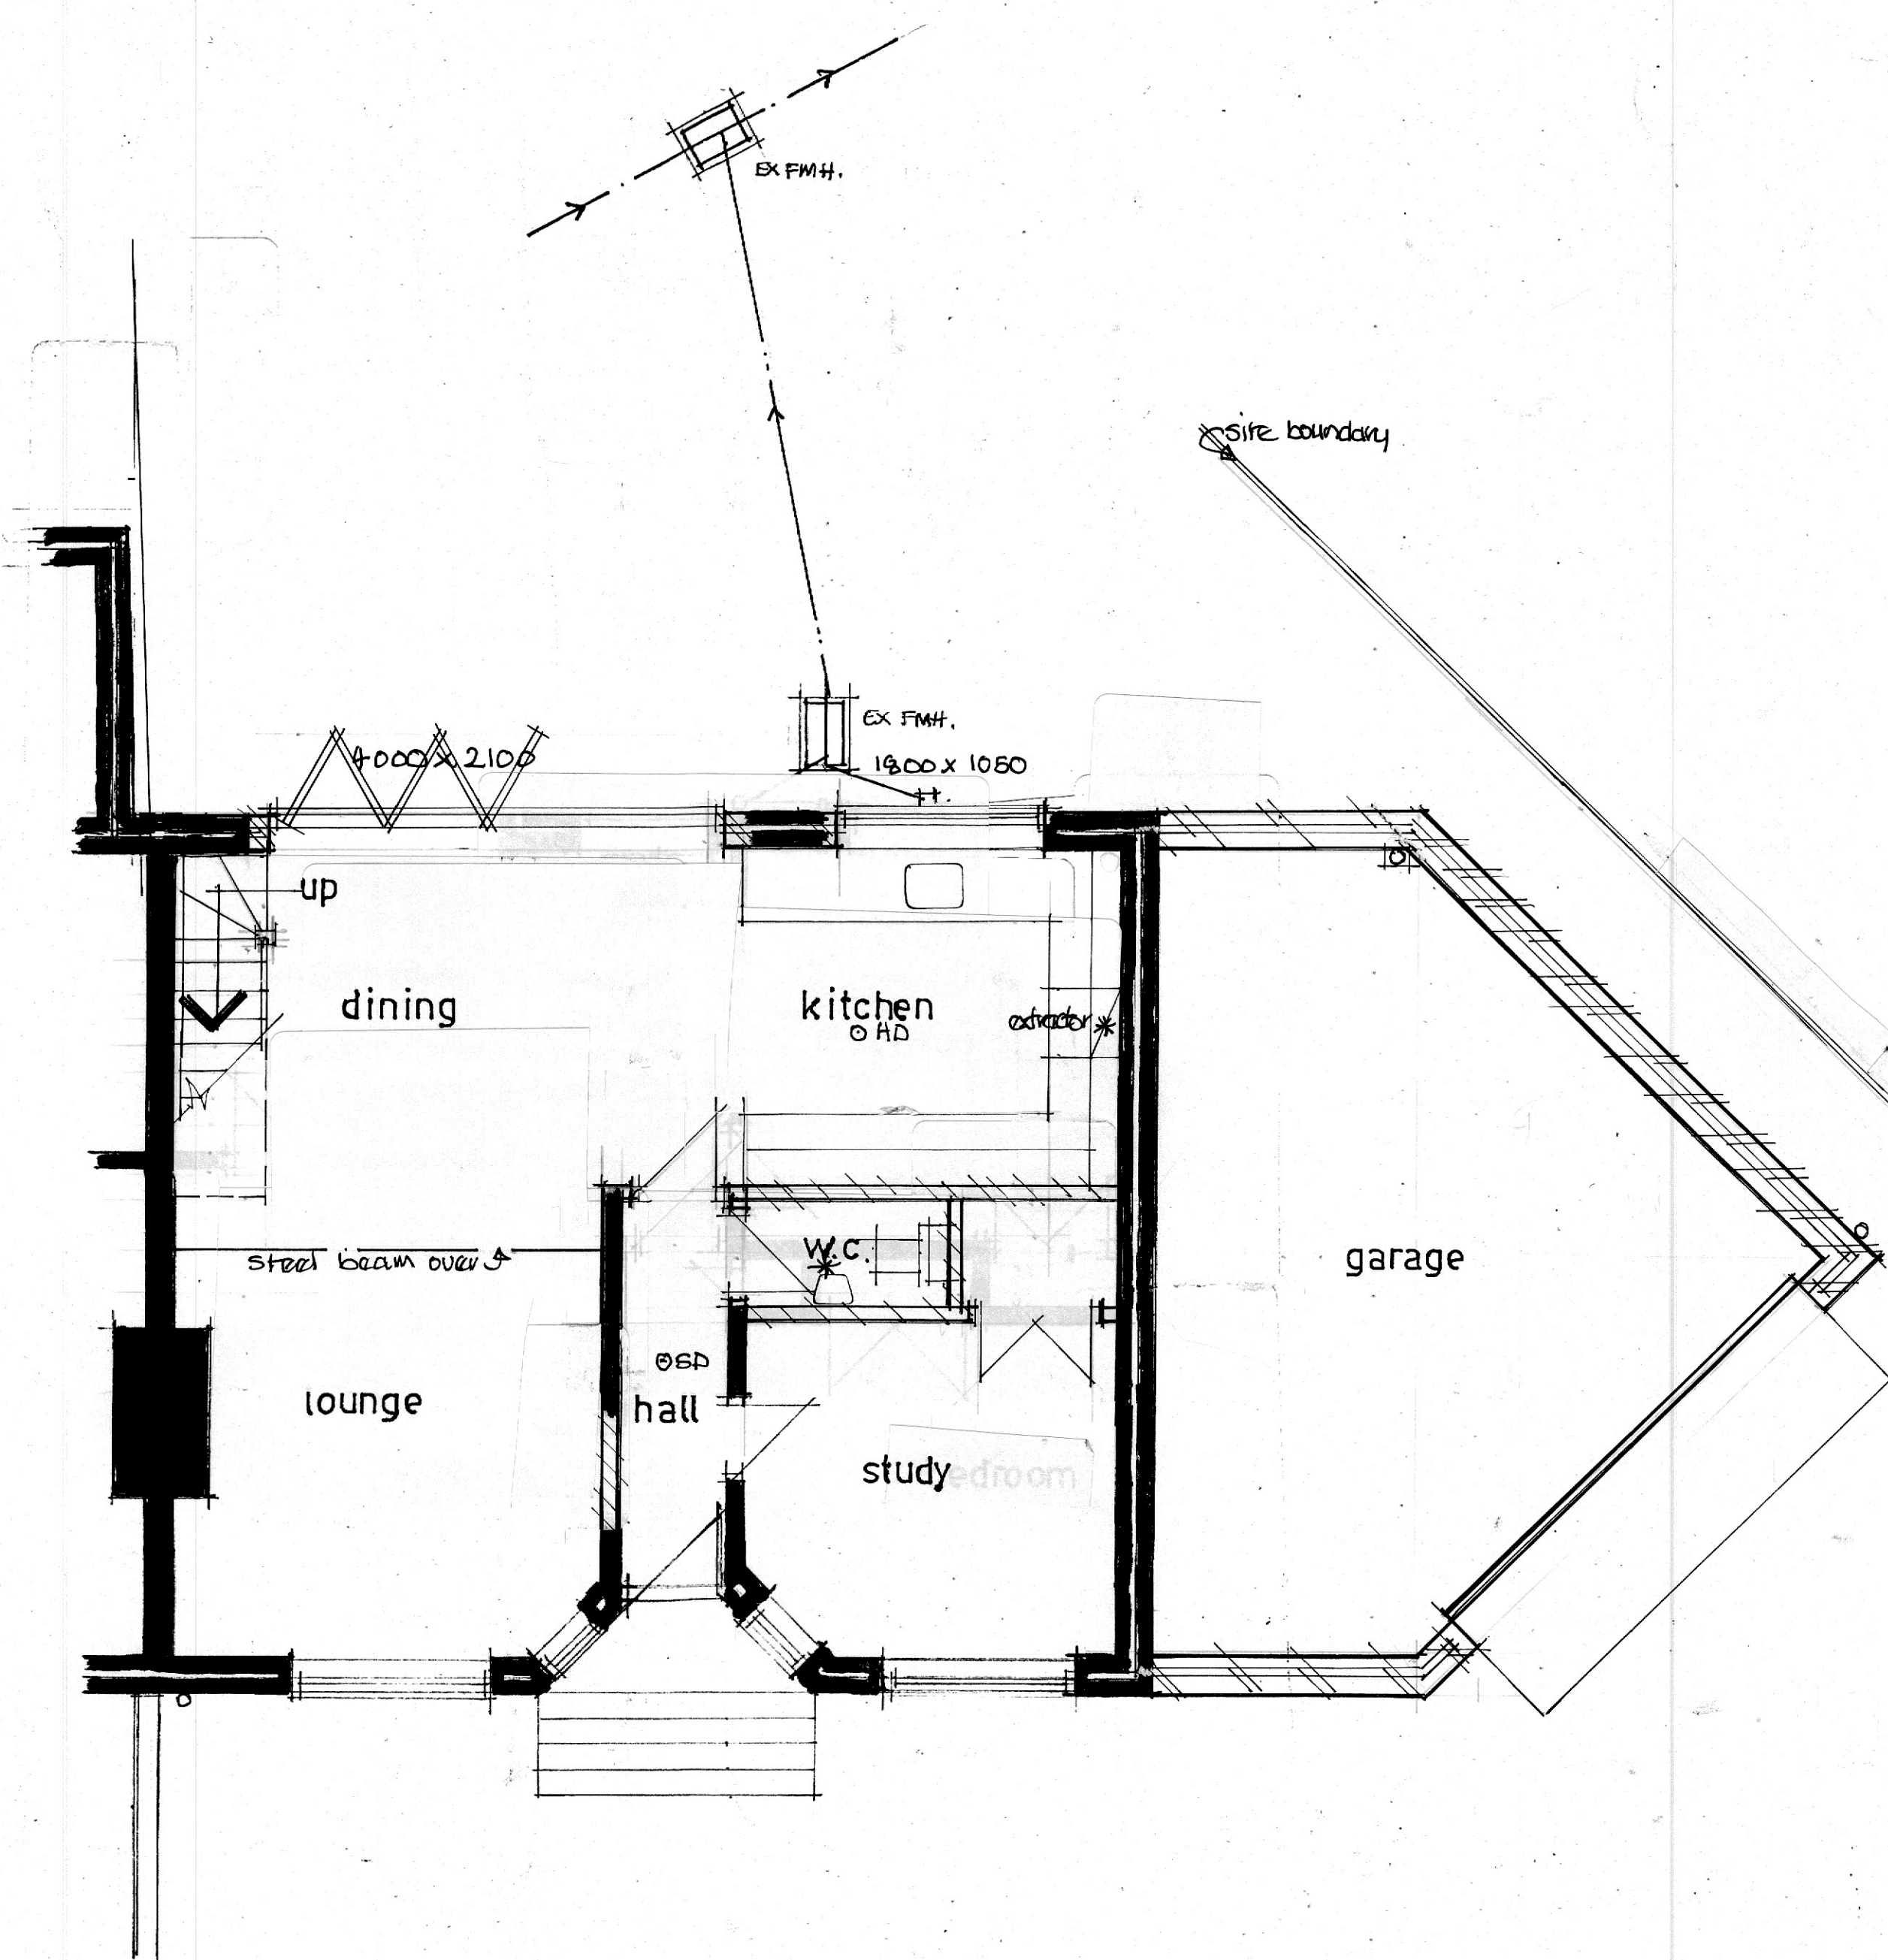


ground floor plan

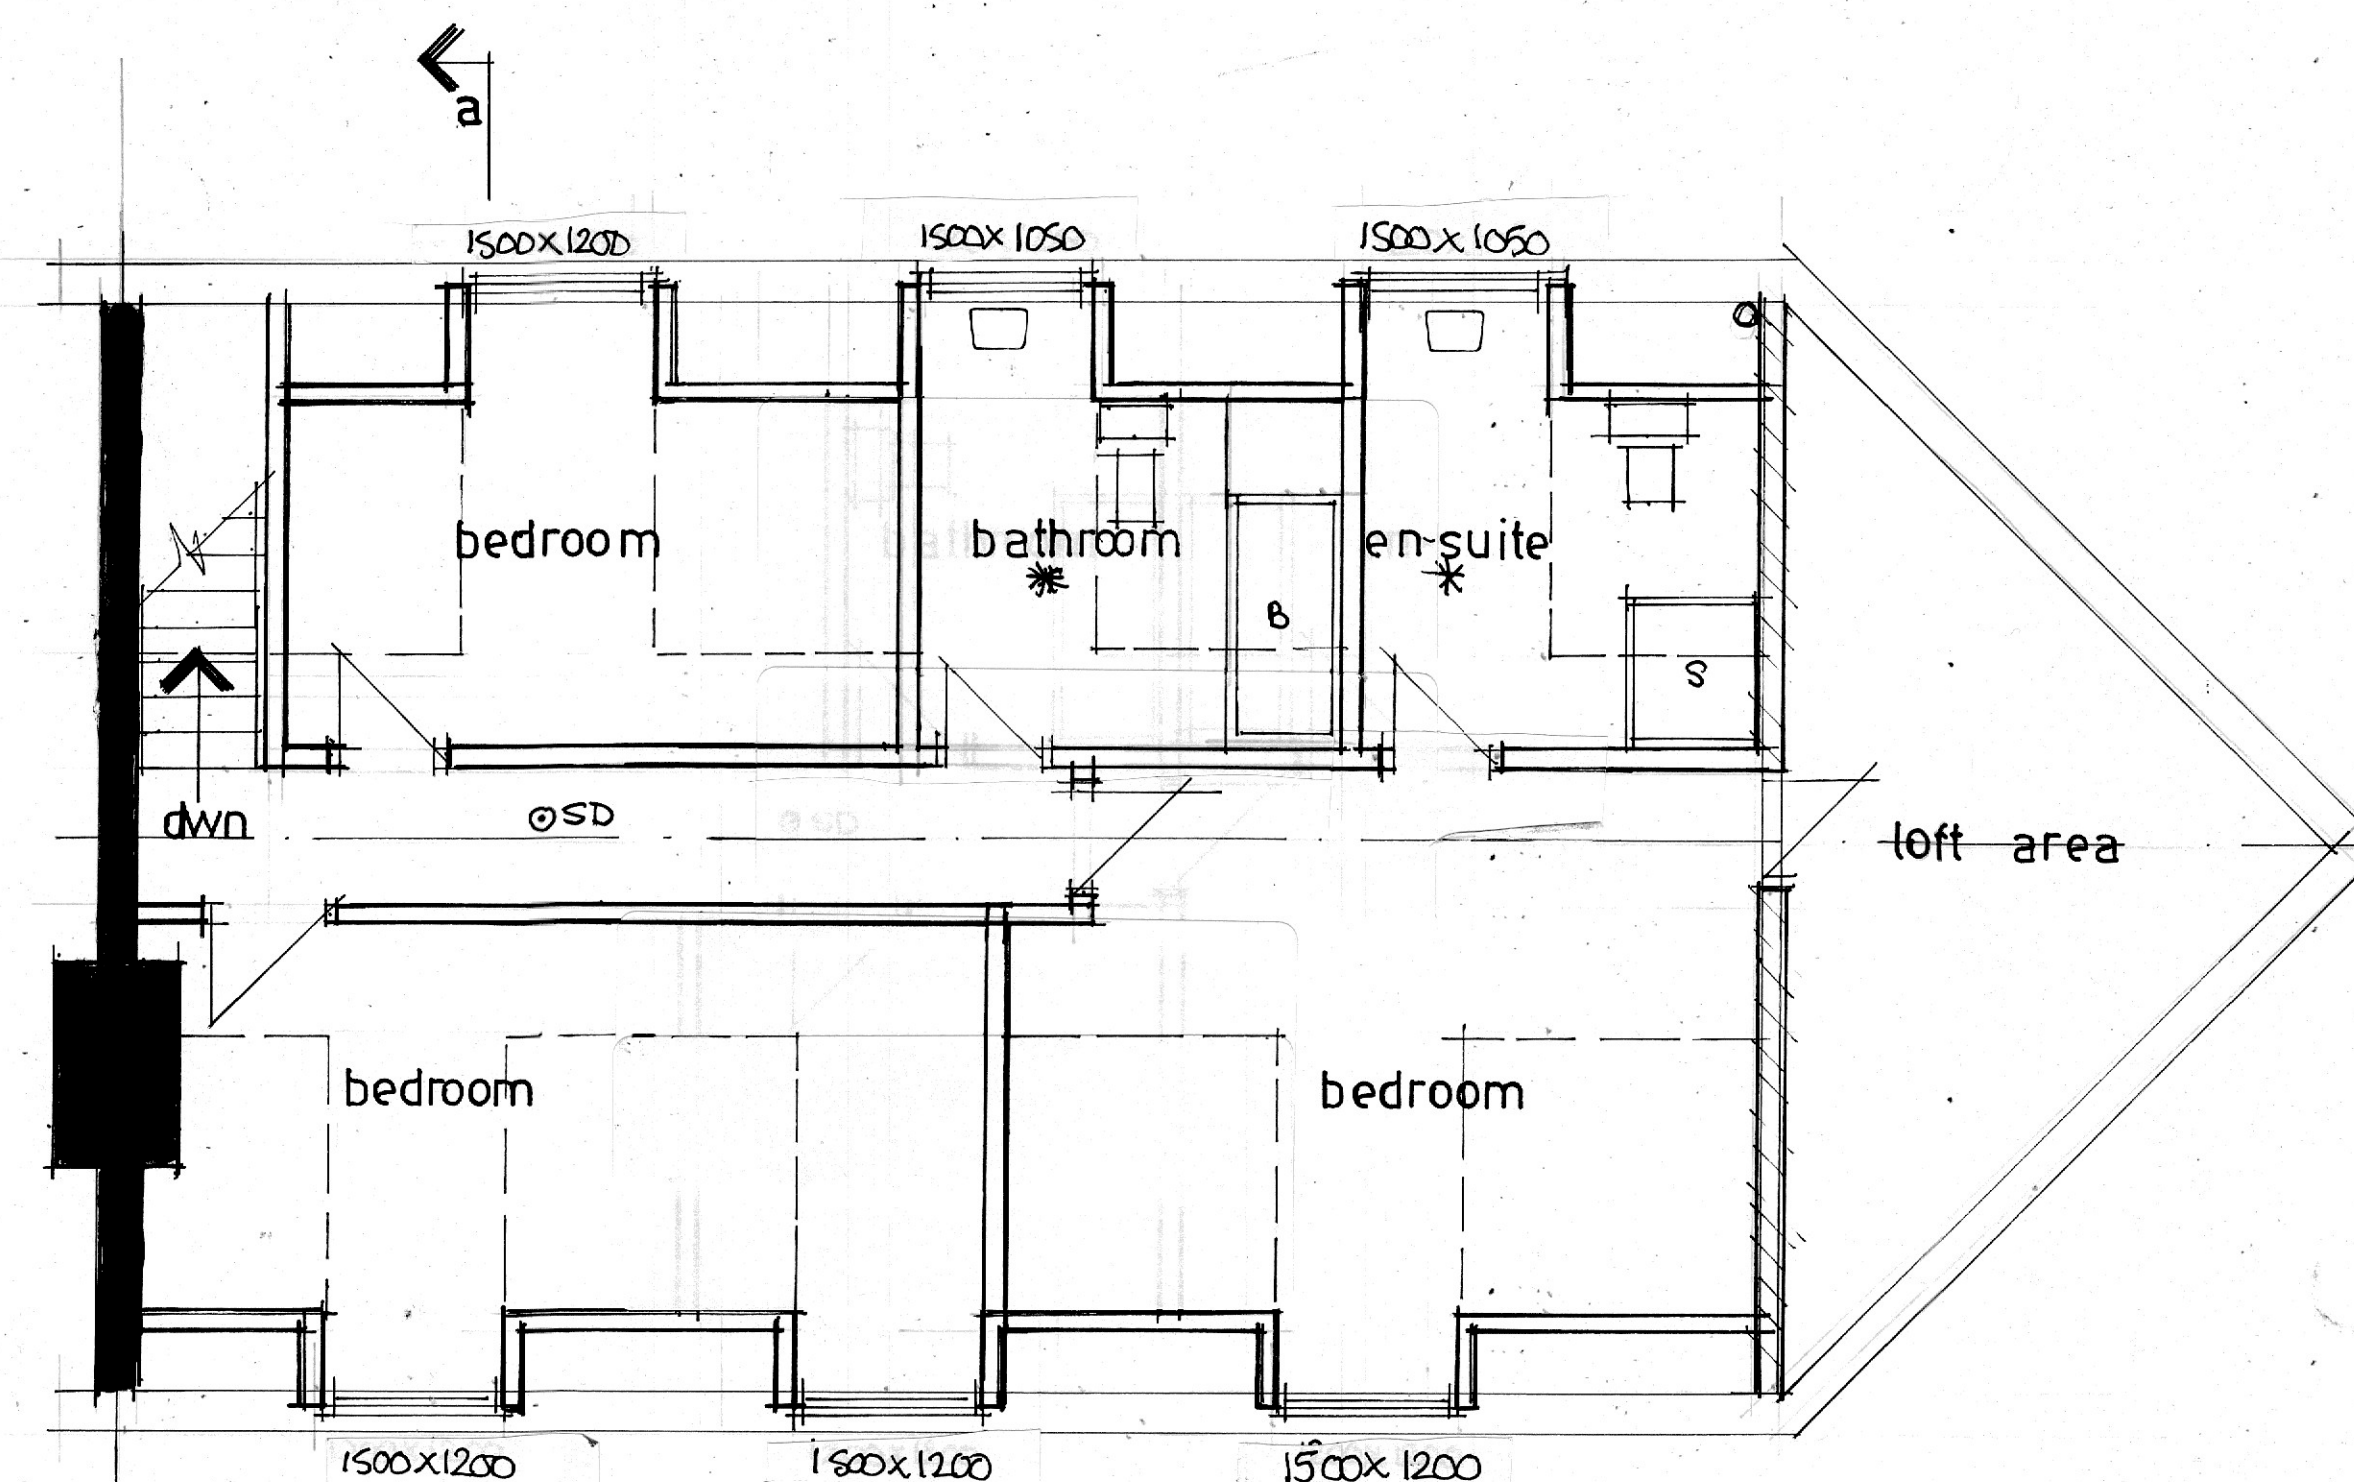

proposed loft plan

0M 1 2 3 4 5M
scale bar 1:50

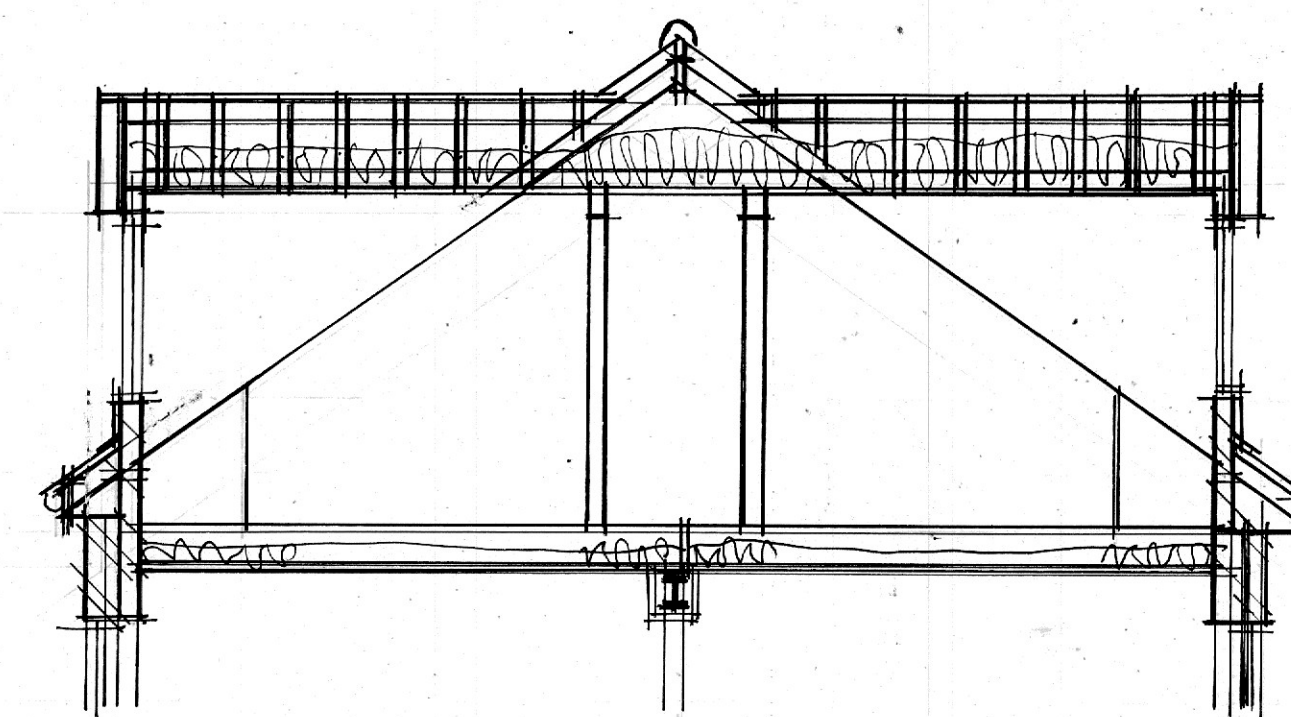

section a-a

A) clients Amendments
Drawing title

6/7/22

Proposed floor plans and elevations
Proposed alterations at 36 Hope Road,
West End, Hants, SO30 3GF.

Scale
1:50 1:100 @A1

Date
June 22

Drawn by
David Windsor

Drawing no.
HR.2-00 2.

Rev.
A