



front elevation

side elevation


rear elevation

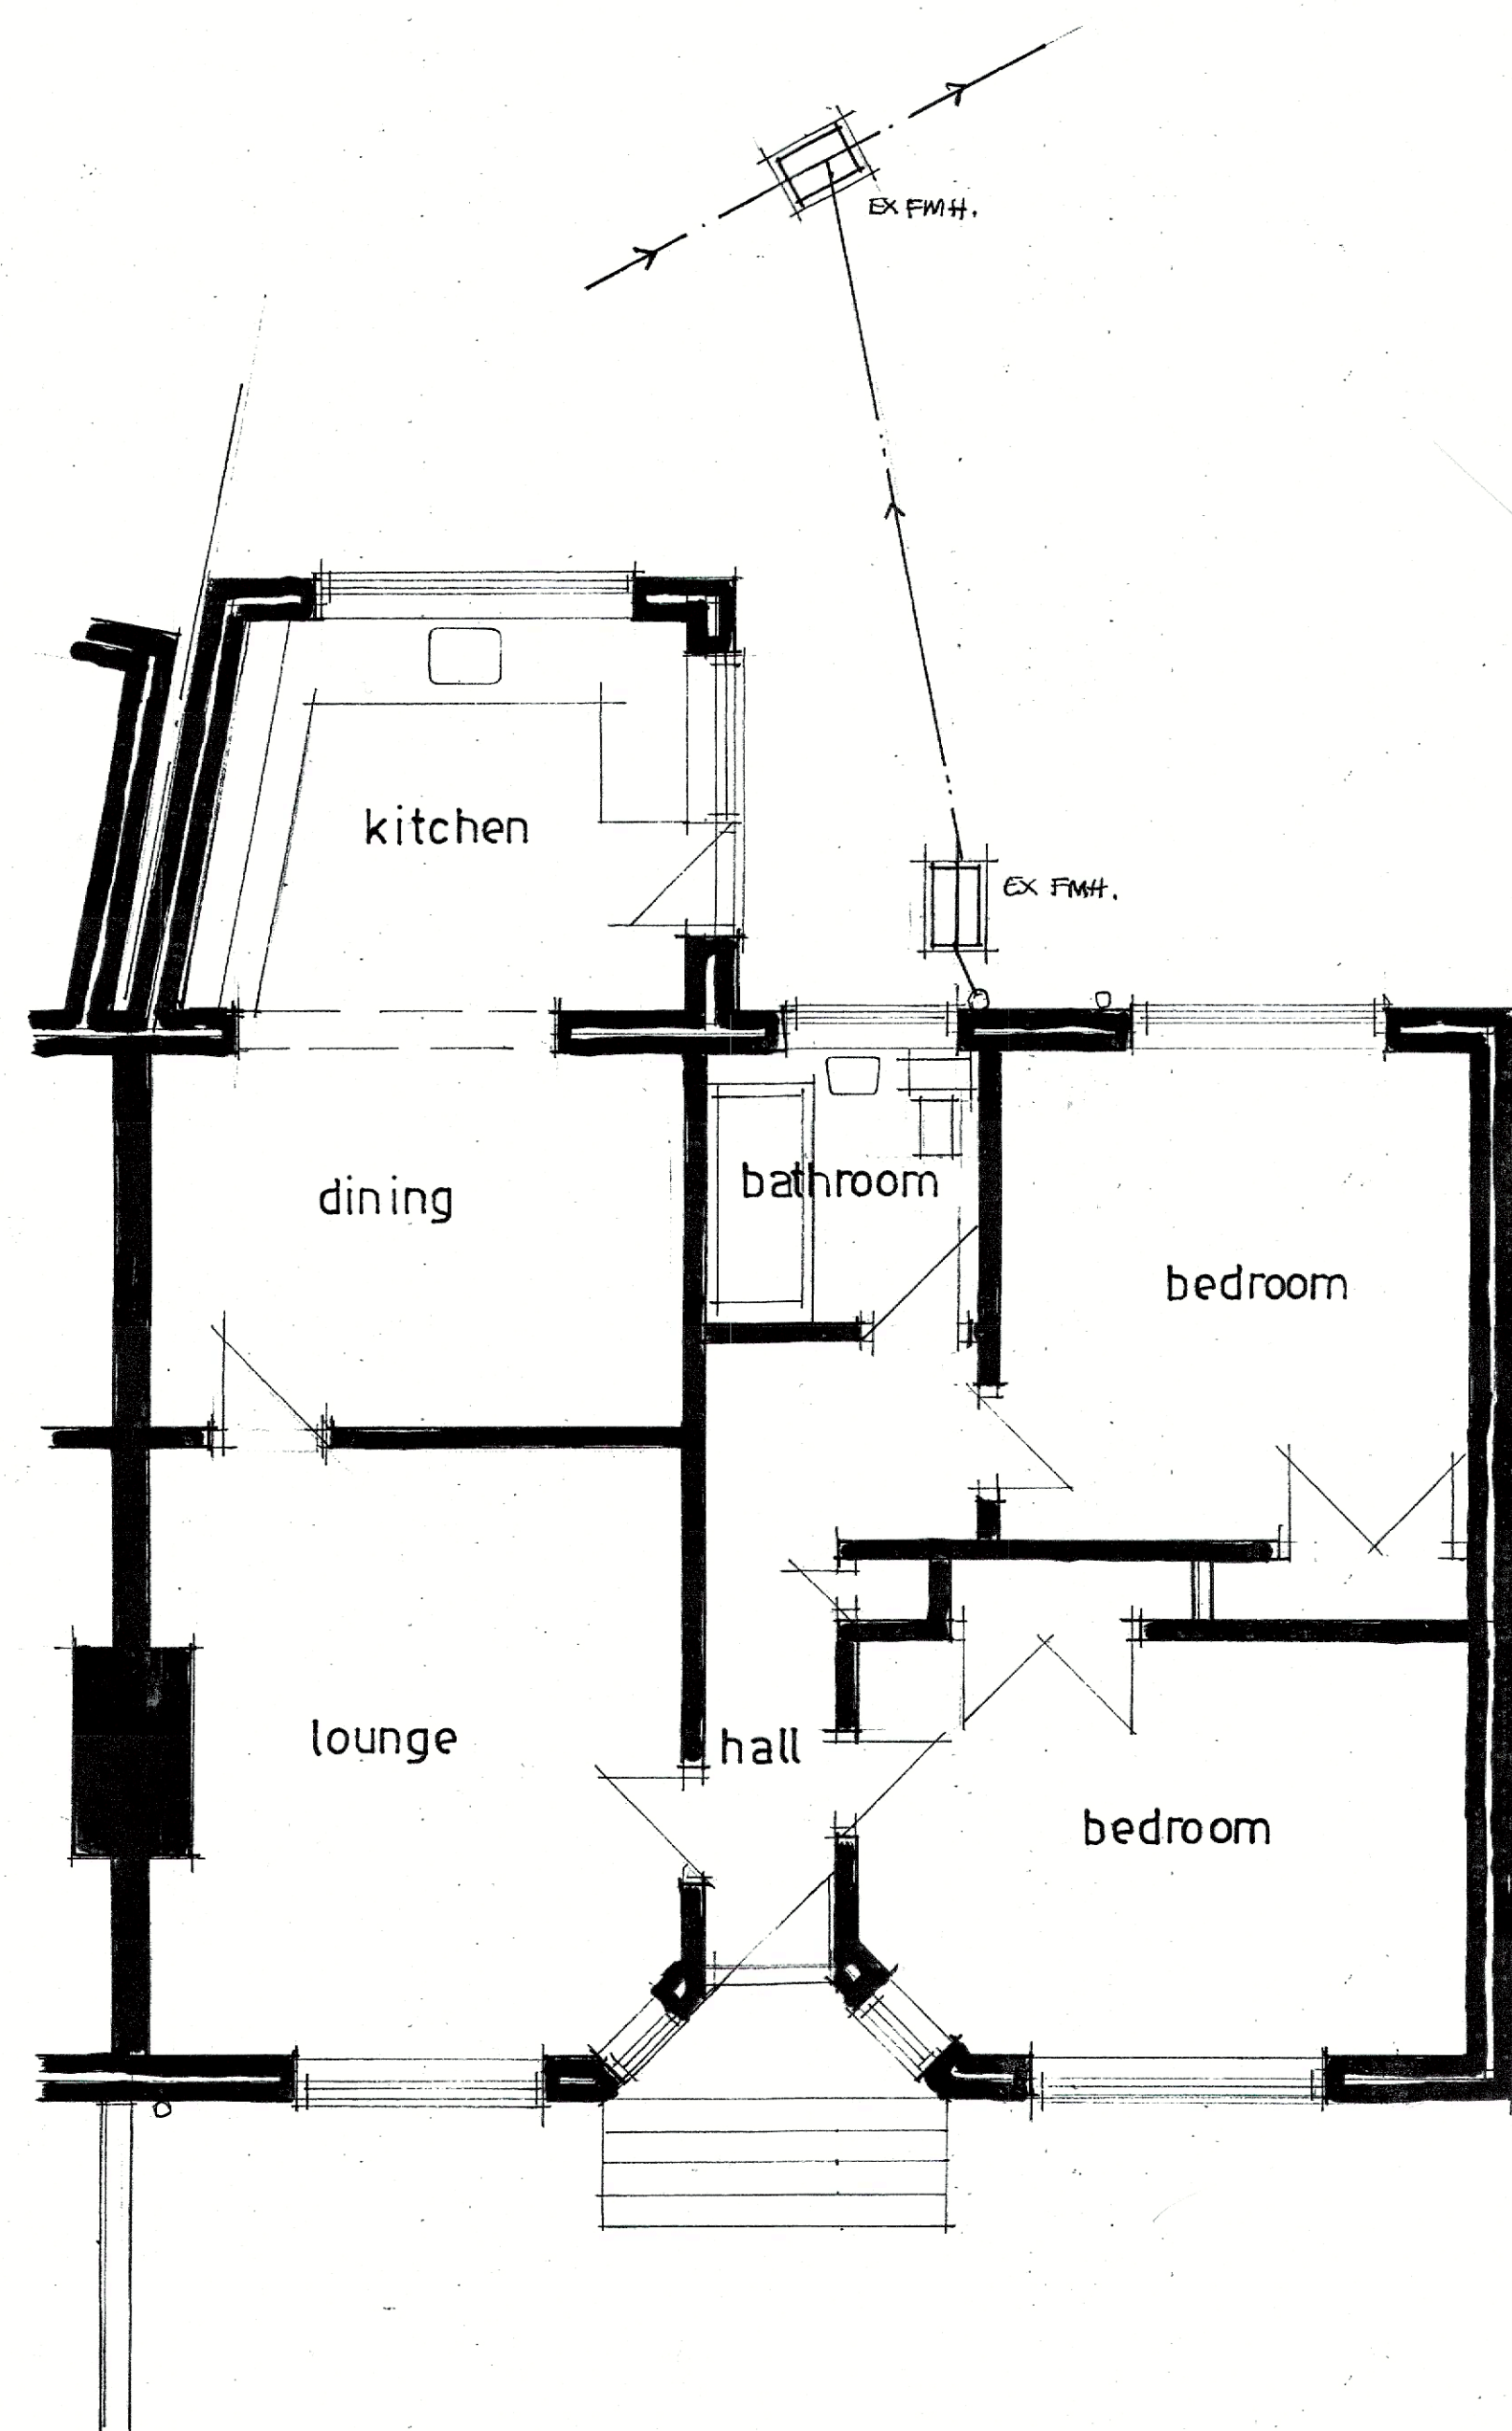

ground floor plan

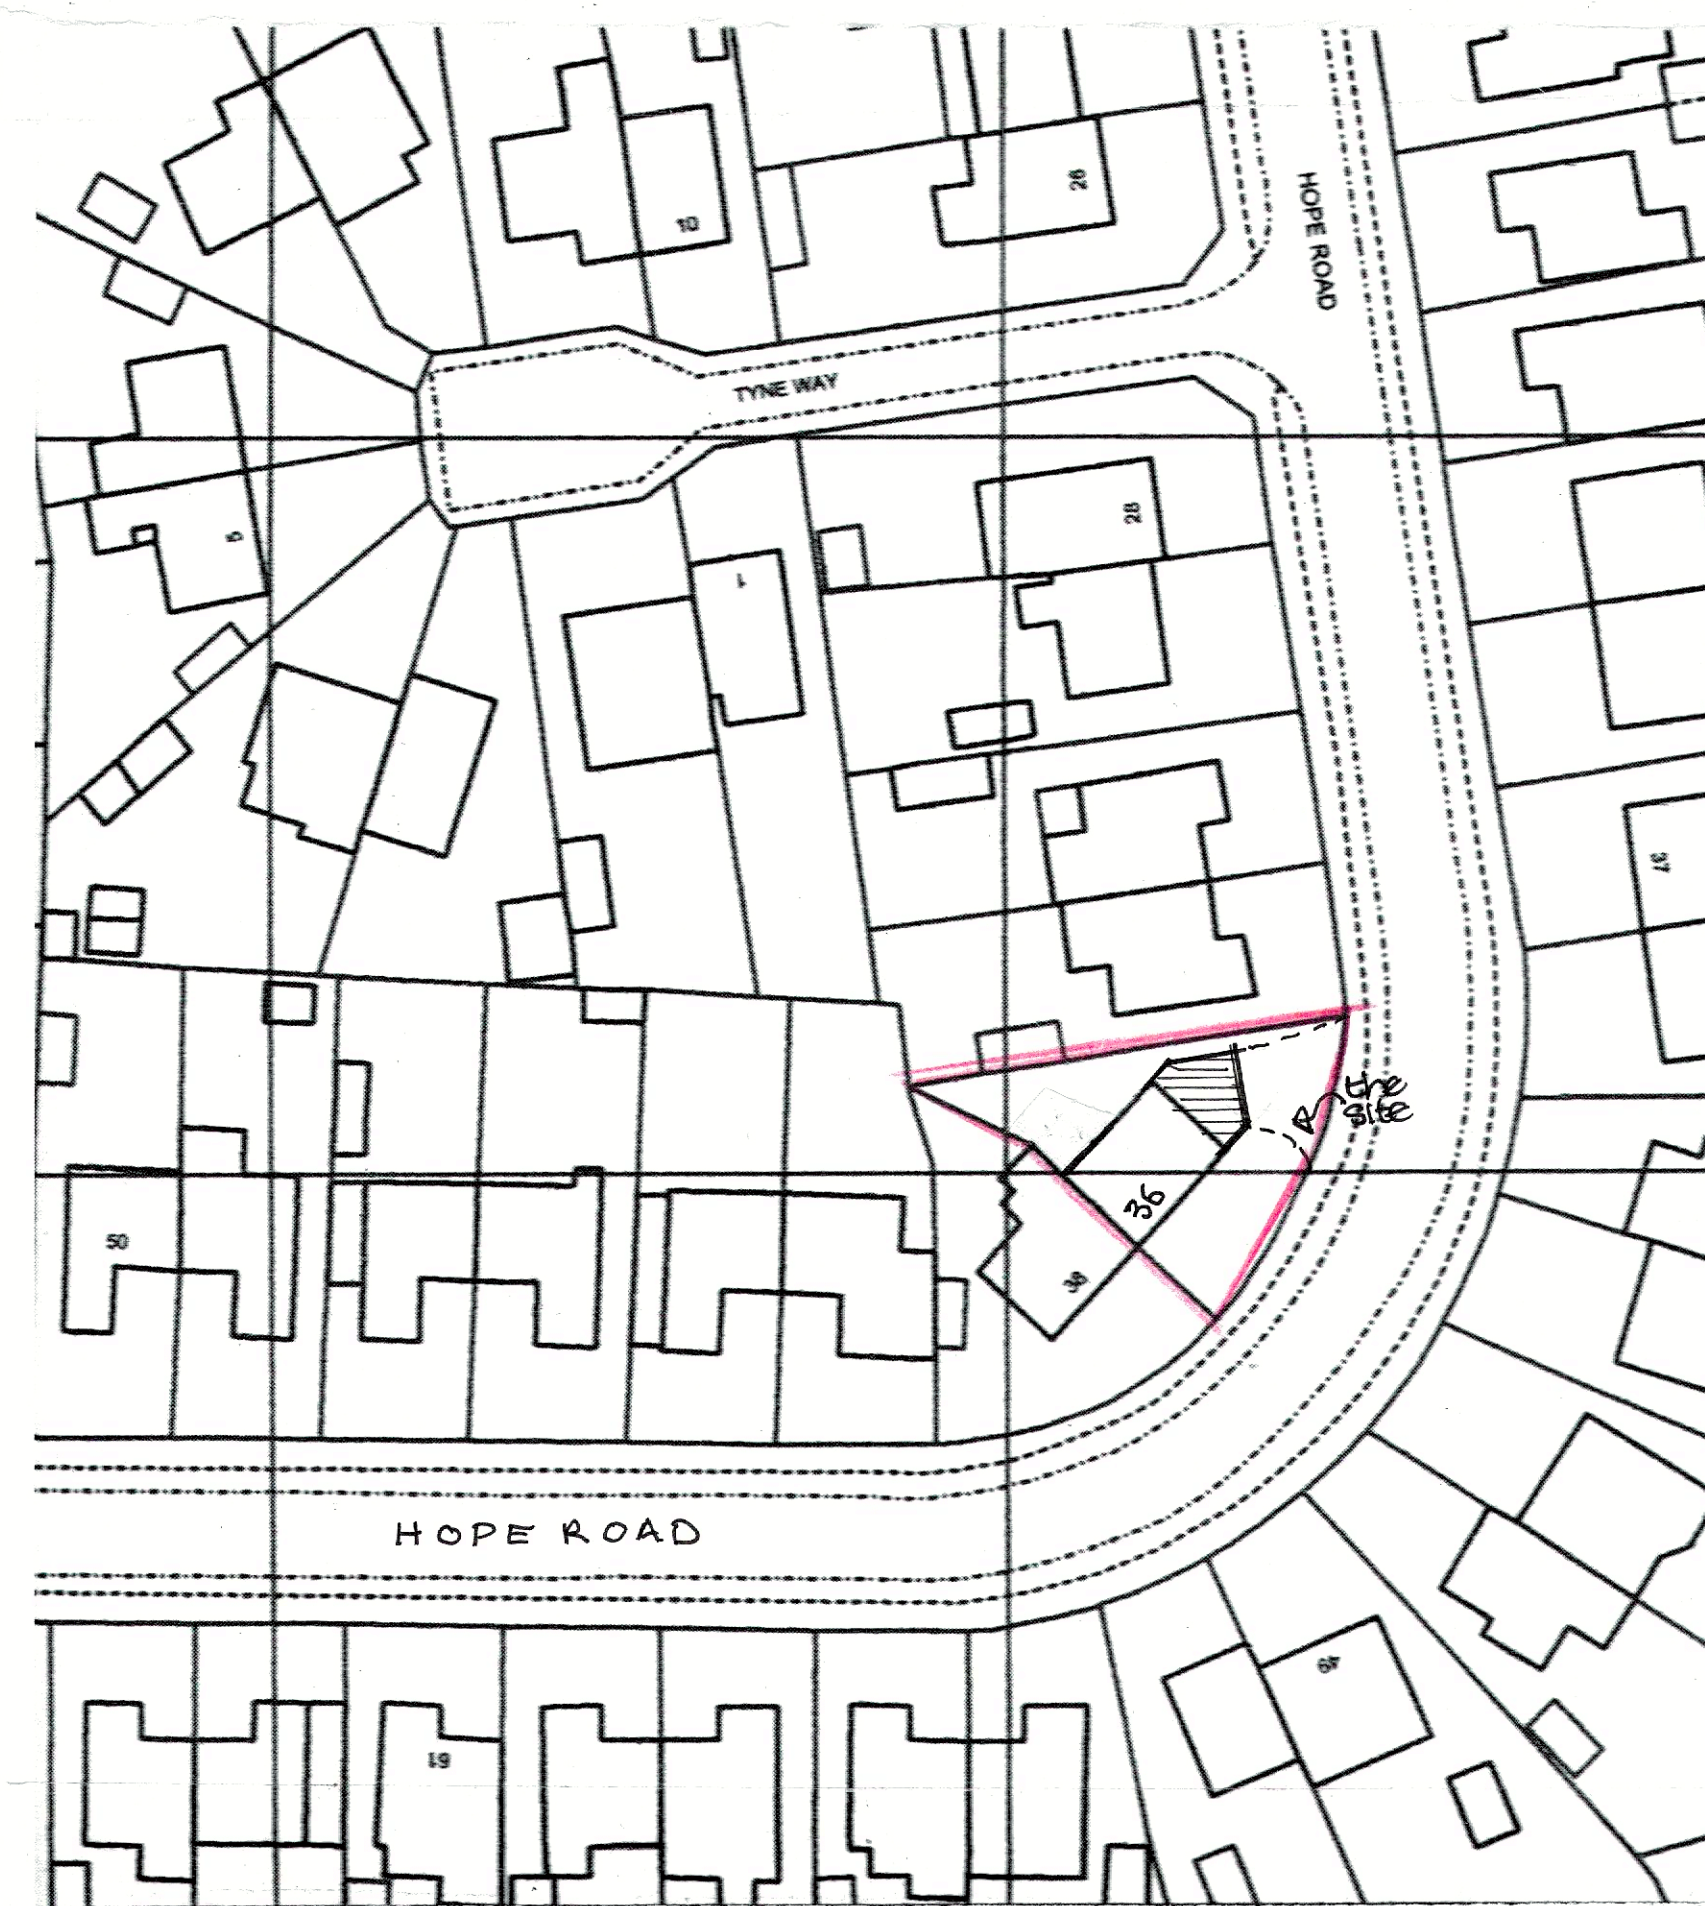

site plan 1:500

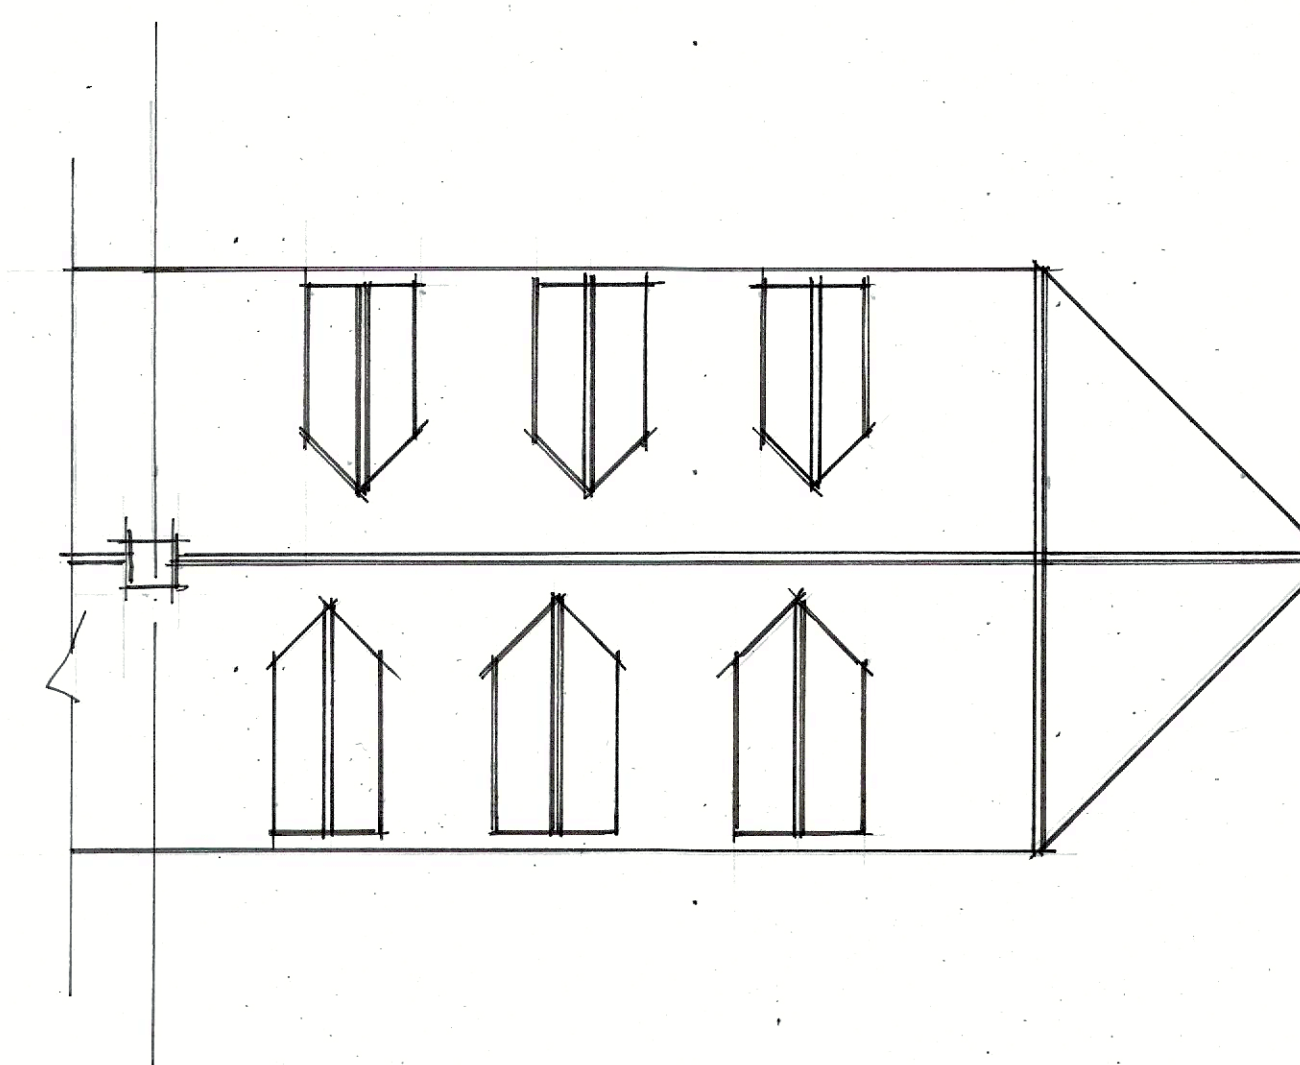

proposed roof plan

|   |               |
|---|---------------|
| Drawing title                                                                                        |               |
| Existing plans and elevations<br>Proposed alterations at 36 Hope Road,<br>West End, Hants, SO30 3GF. |               |
| Scale                                                                                                |               |
| 1:50 1:100 @A1                                                                                       |               |
| Date                                                                                                 | June 22       |
| Drawn by                                                                                             | David Winkler |
| Drawing no.                                                                                          | HR.2-001.     |
| Rev.                                                                                                 |               |