


Site Plan

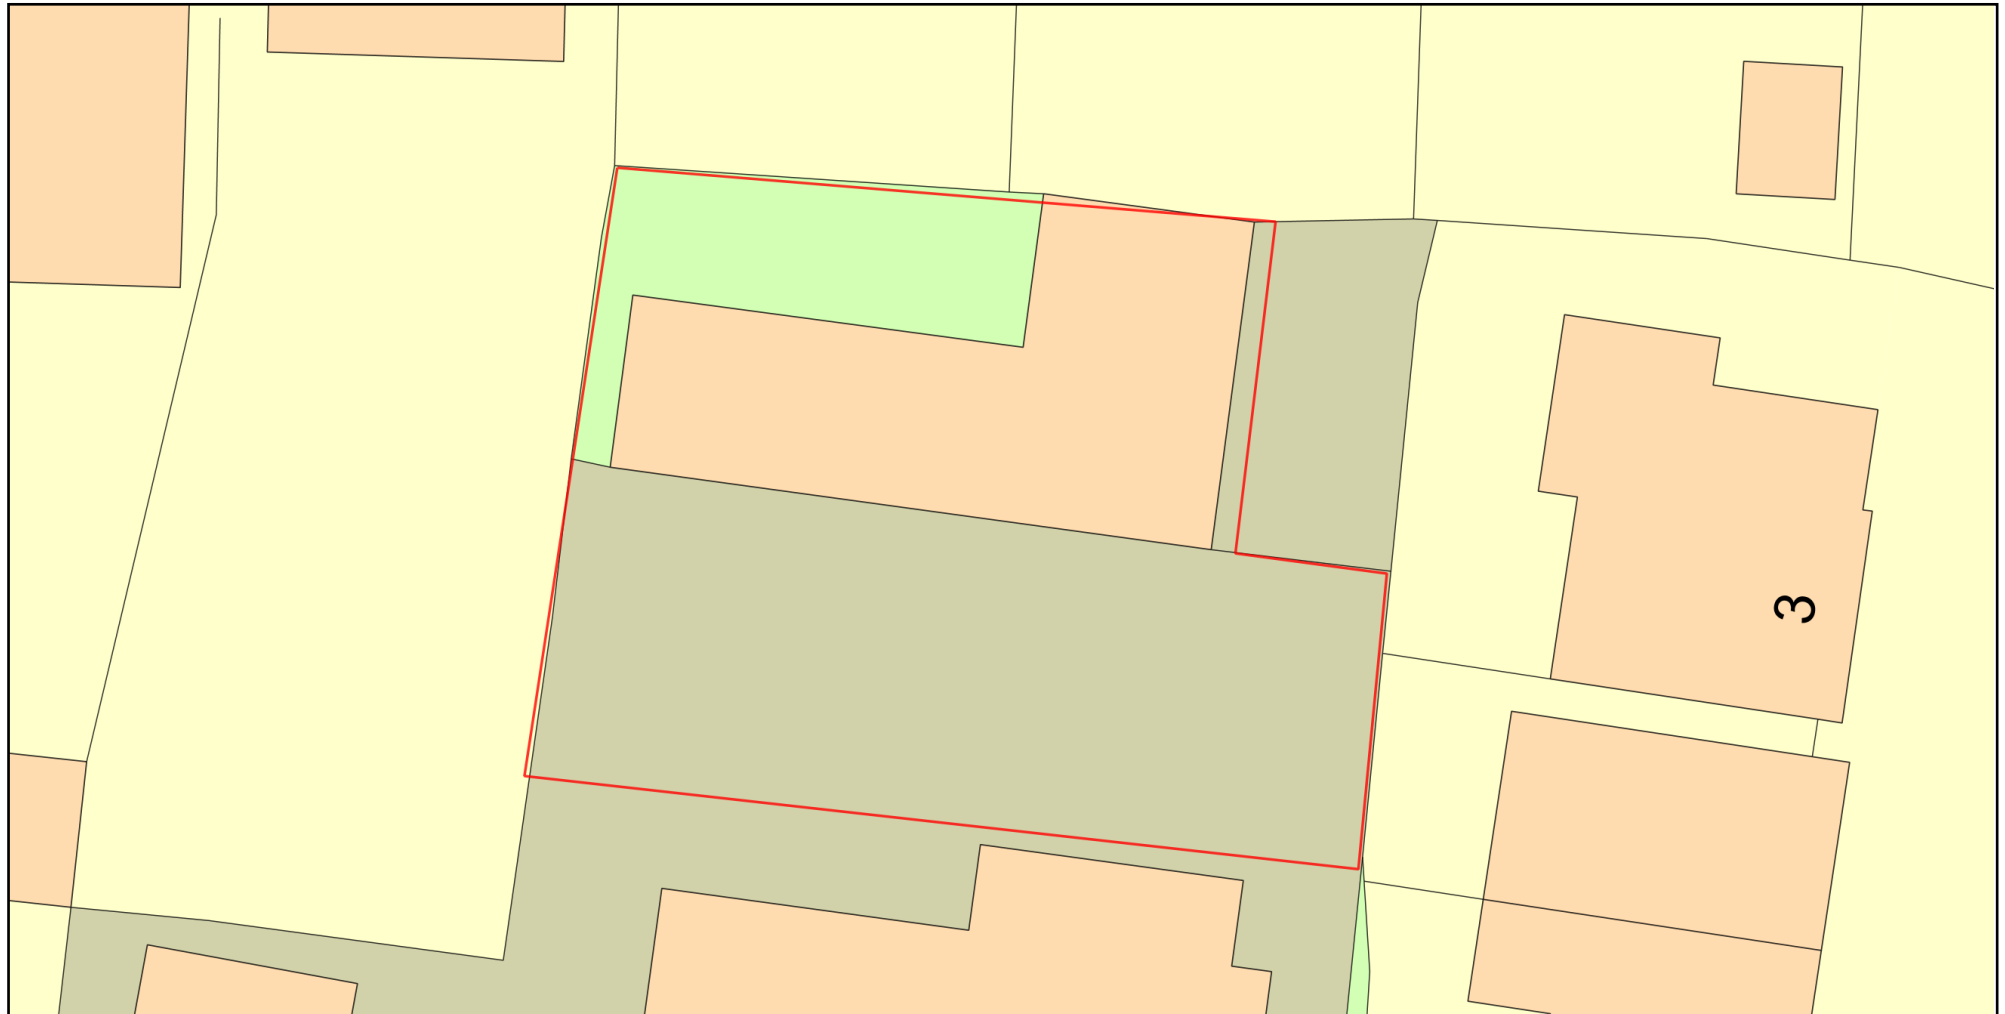

0 10
Metres



Plan Produced for: M Davies

Date Produced: 13 Jul 2022

Plan Reference Number: TQRQM22194092017533

Scale: 1:200 @ A4

© Crown copyright and database rights 2021 OS 100042766