




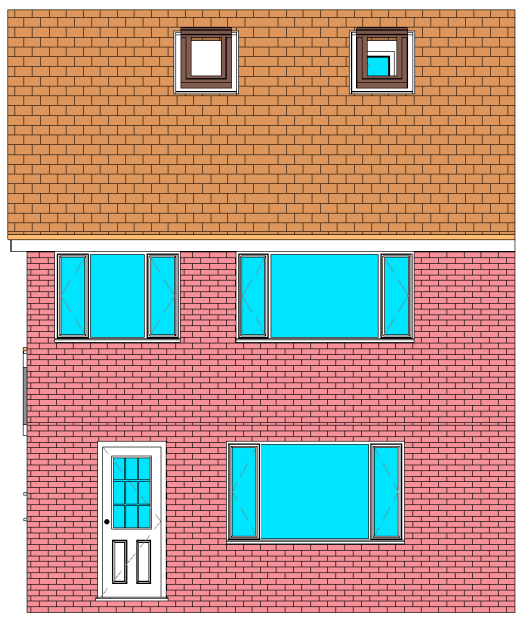


4 Proposed Front Elevation
1 : 100

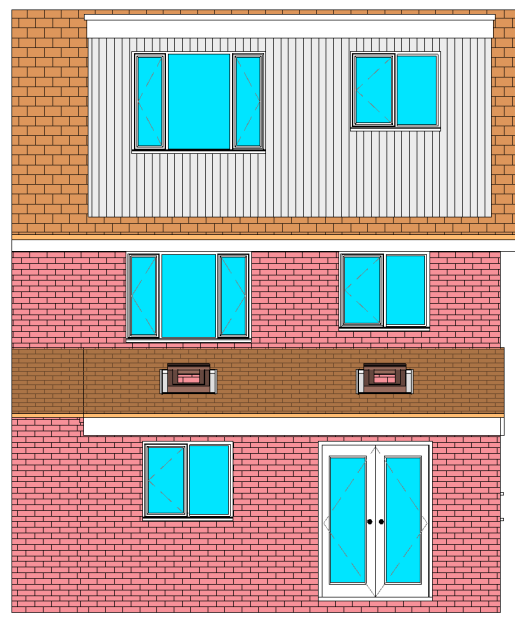


5 Proposed Rear Elevation
1 : 100

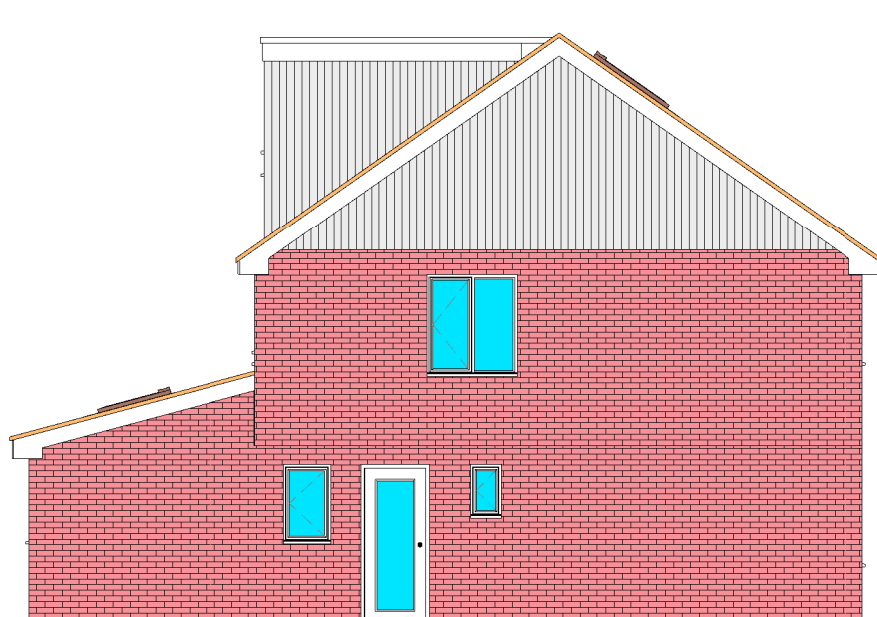


6 Proposed Side (Left) Elevation
1 : 100

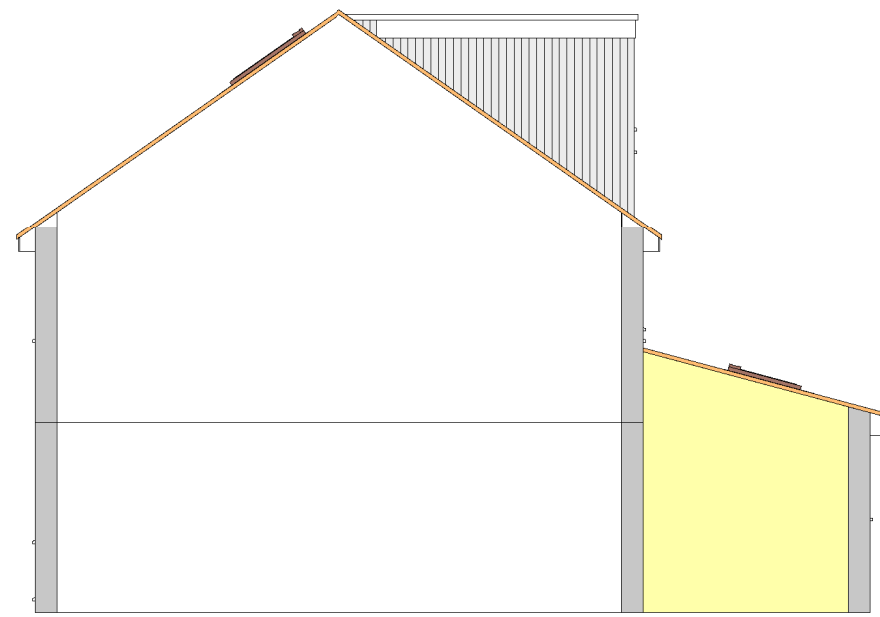


7 Proposed Side (Right) Elevation
1 : 100

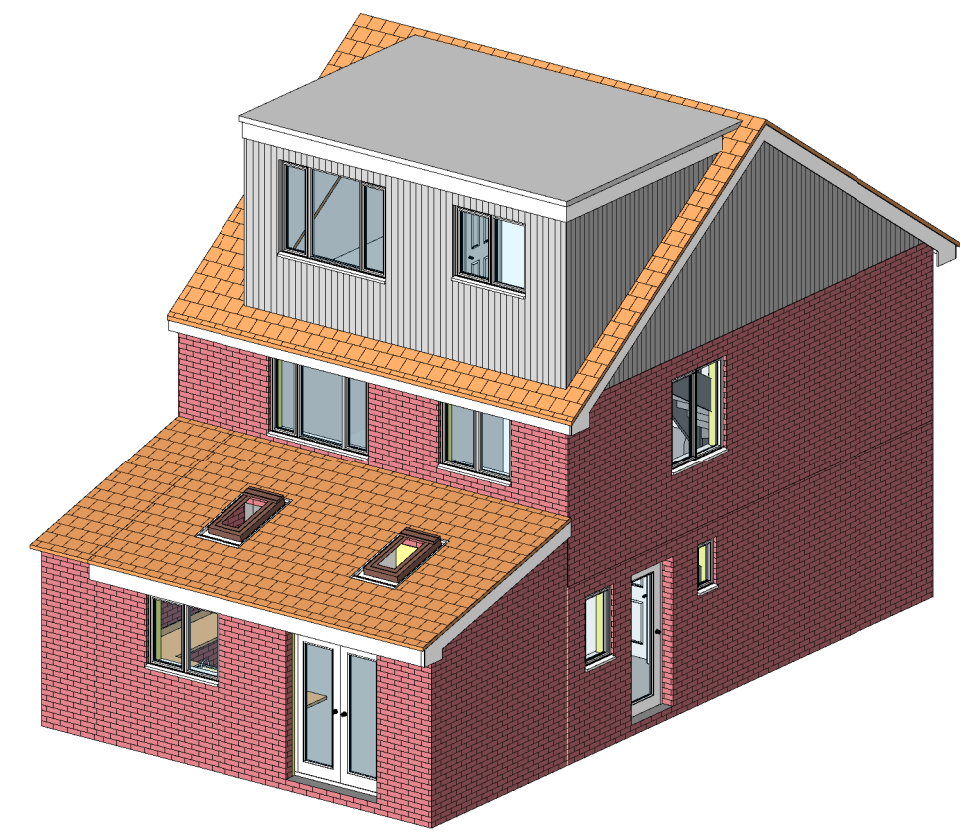


8 3D Rear Left

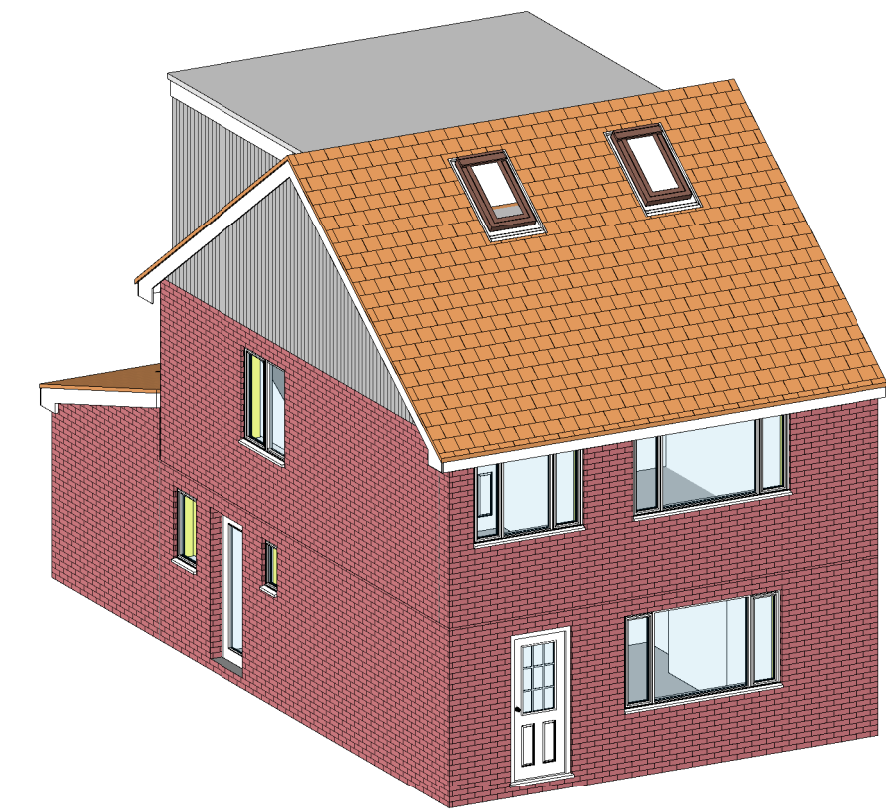


9 3D Front Left

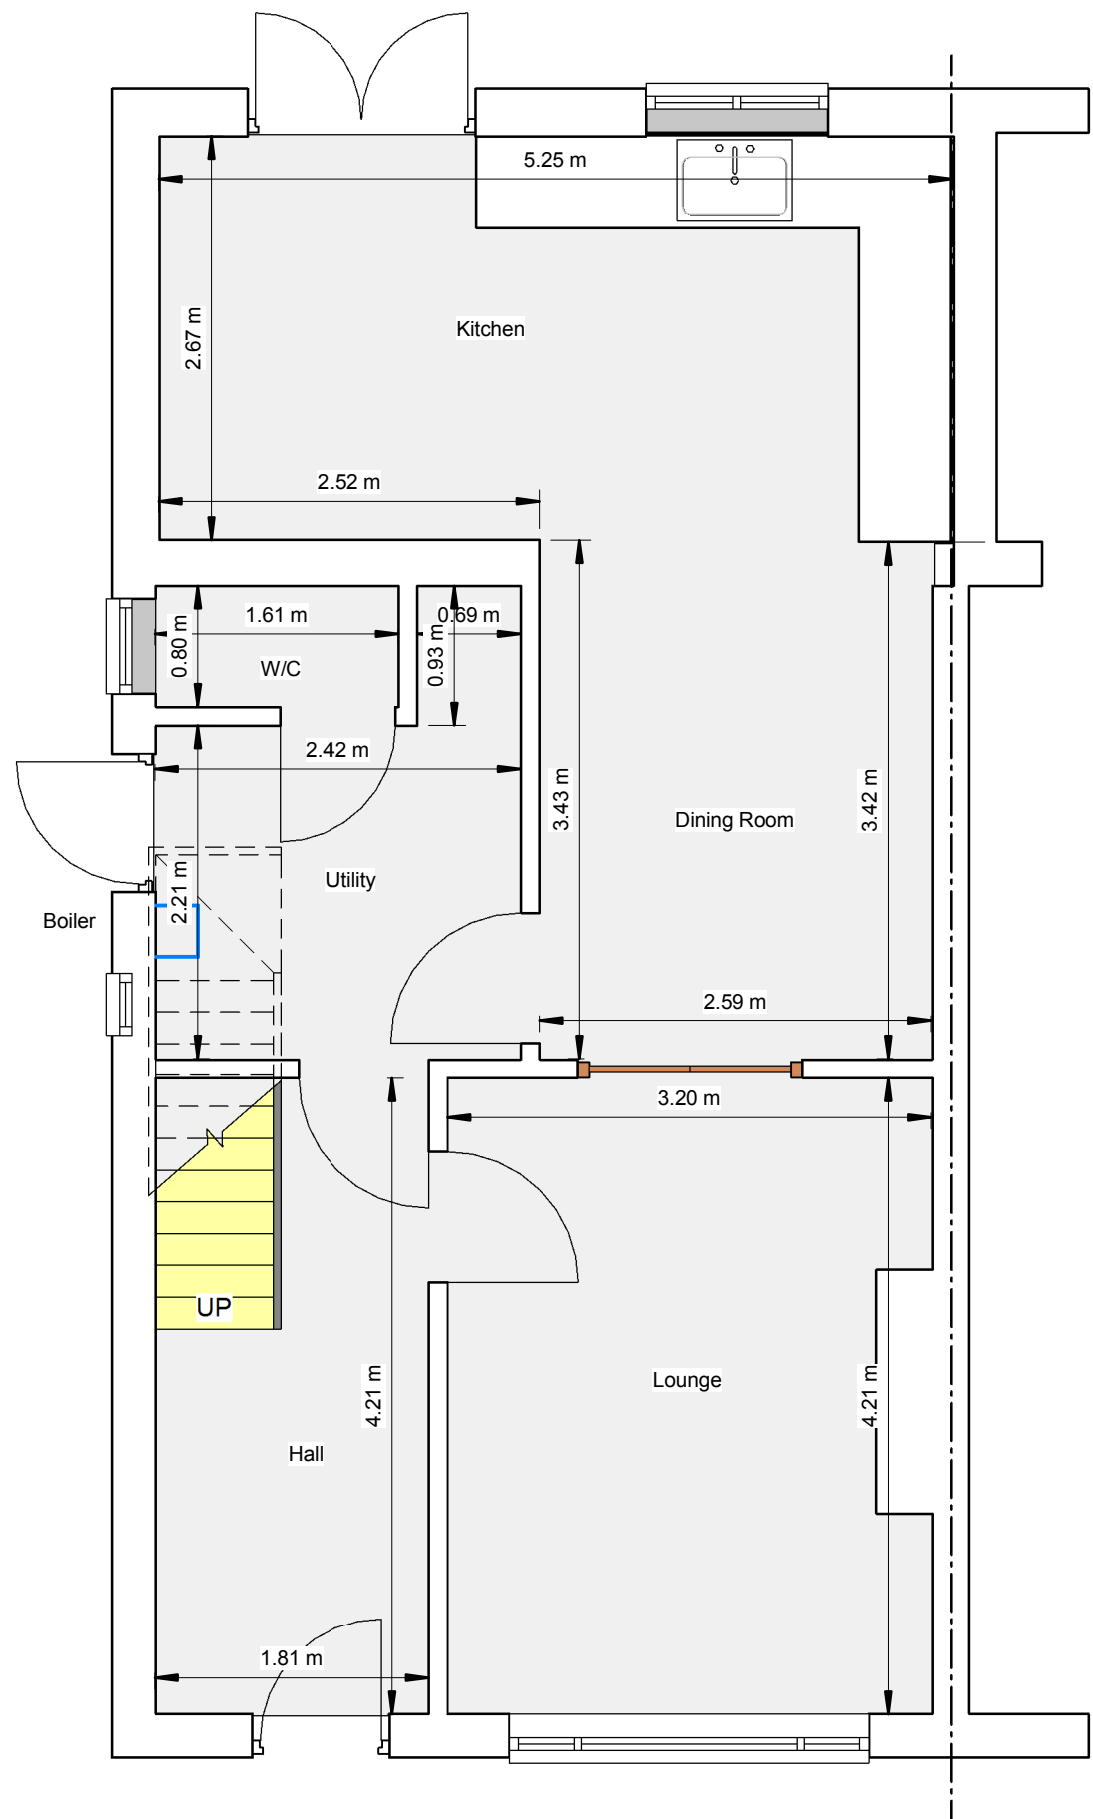

1 Proposed Ground Floor Plan
1 : 50

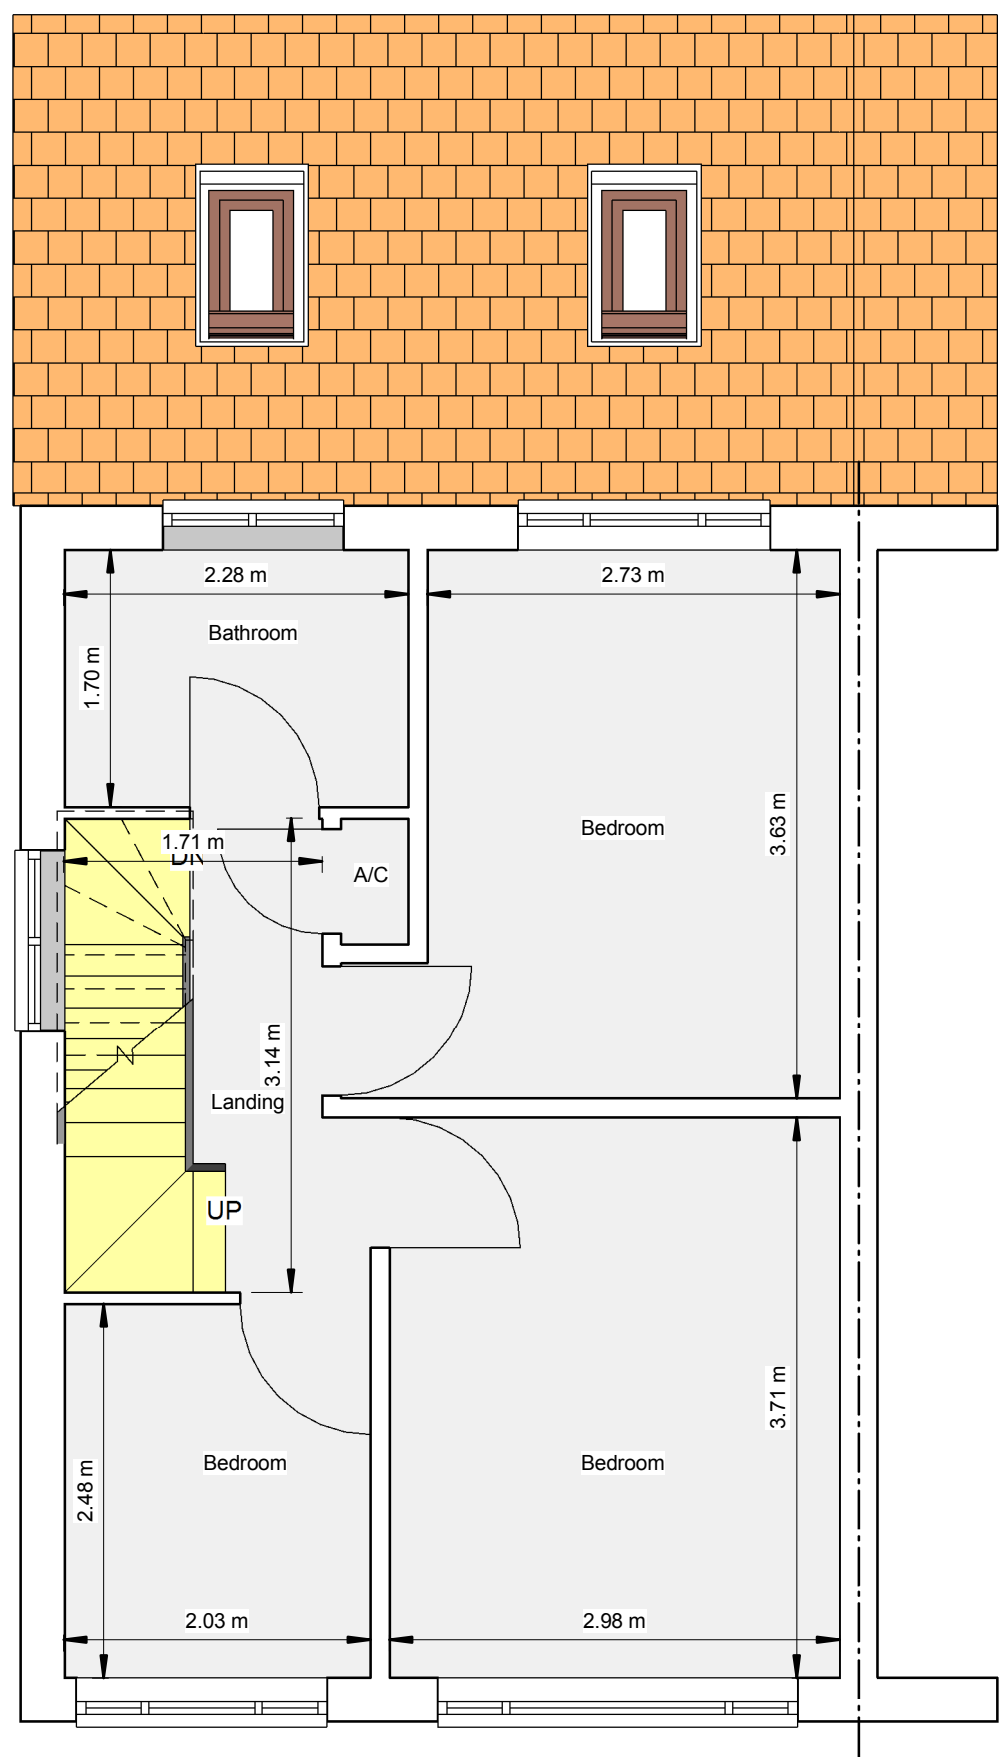

2 Proposed First Floor Plan
1 : 50

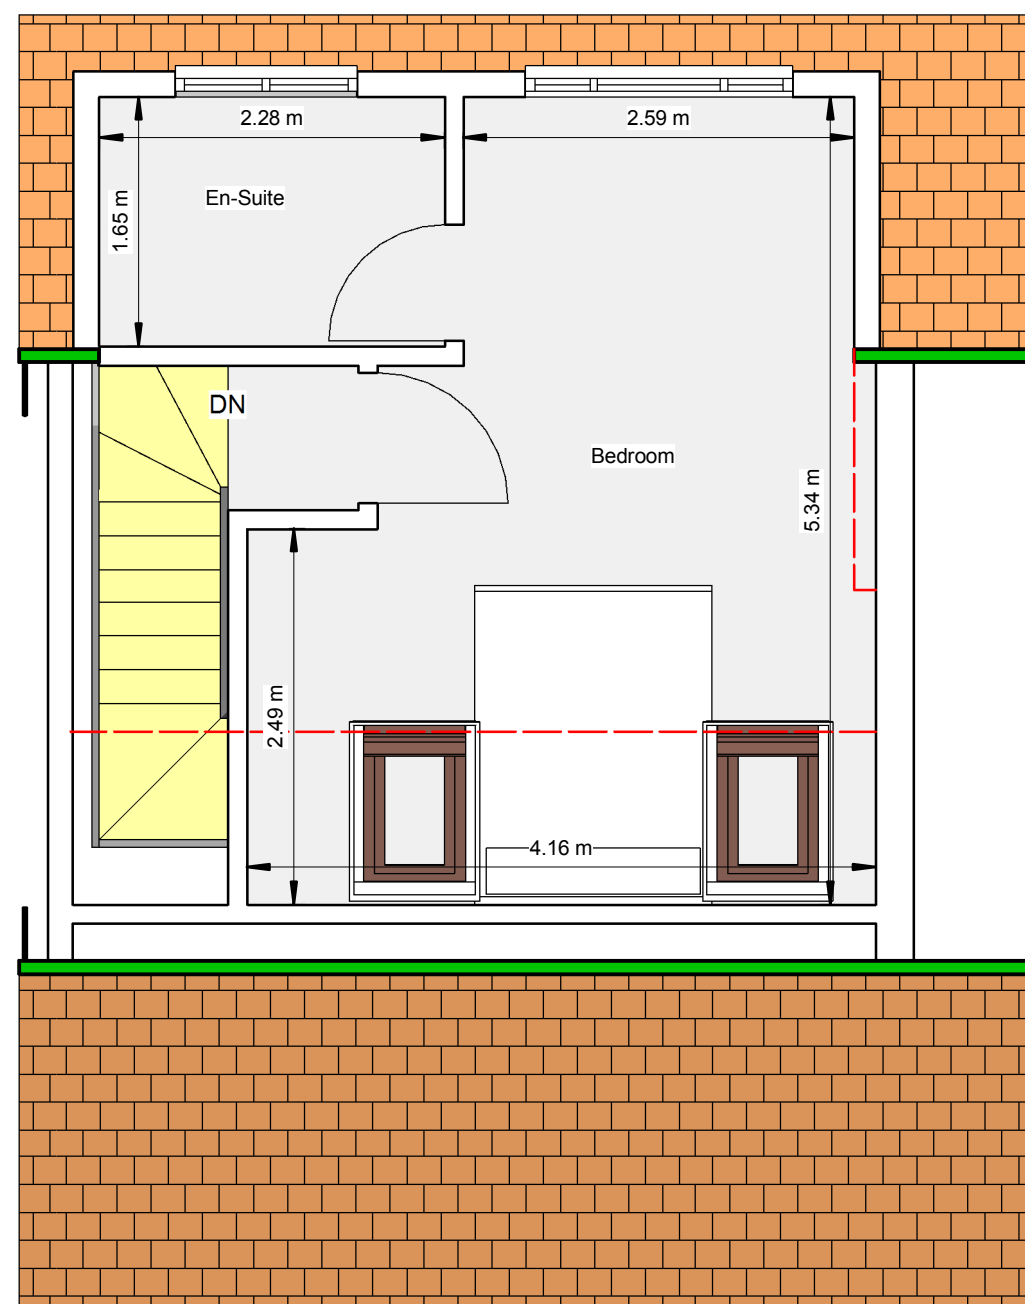

3 Proposed Second Floor Plan
1 : 50

Revision			
Drawings by: unsted design			
		3D Computer Aided Architectural Design	
Unsted Design Ltd 16 Hazel Close, Chandlers Ford Eastleigh SO53 5RF		Tel: 02380274720 Fax: 02380274720 Email: info@UnstedDesign.co.uk Web Site www.UnstedDesign.co.uk Company Number 8013235	
Utilities/Highways/Environment: It is the responsibility of the client or their contractor to liaise with the Utility providers, Highway Authorities and Environment Agency to ensure that all approvals are in place unless Unsted Design have been given written instructions to act on your behalf.			
Copyright: The copyright for this drawing remains the property of Unsted Design. It cannot be copied, altered or reproduced in any form without the consent of Unsted Design. It cannot be passed to a third party without the written consent of Unsted Design.			
Dimensions: All dimensions to be checked on site prior to the commencement of any work. Do not scale from this drawing for construction purposes.			
Party Wall Agreements: It is the sole responsibility of the building owner or their contractor to draw up any agreements or notices required to comply with the Party Wall Act. This drawing does not guarantee the position of the boundary.			
Client: MR D WHITEHOUSE Project Address: 87a BROWN HILL ROAD CHANDLERS FORD EASTLEIGH HANTS SO53 2FH			
Drawing Contents: PROPOSED 3D VIEW, FLOOR PLANS AND ELEVATIONS			
Purpose: PLANNING APPLICATION			
Scale: 1:50 1:100			
Date: 23rd JUNE 2022		Drawn by: JAU	
Drawing Number	Client	Drawn	Project Number
002 WHITEHOUSE		CR1408	A1