



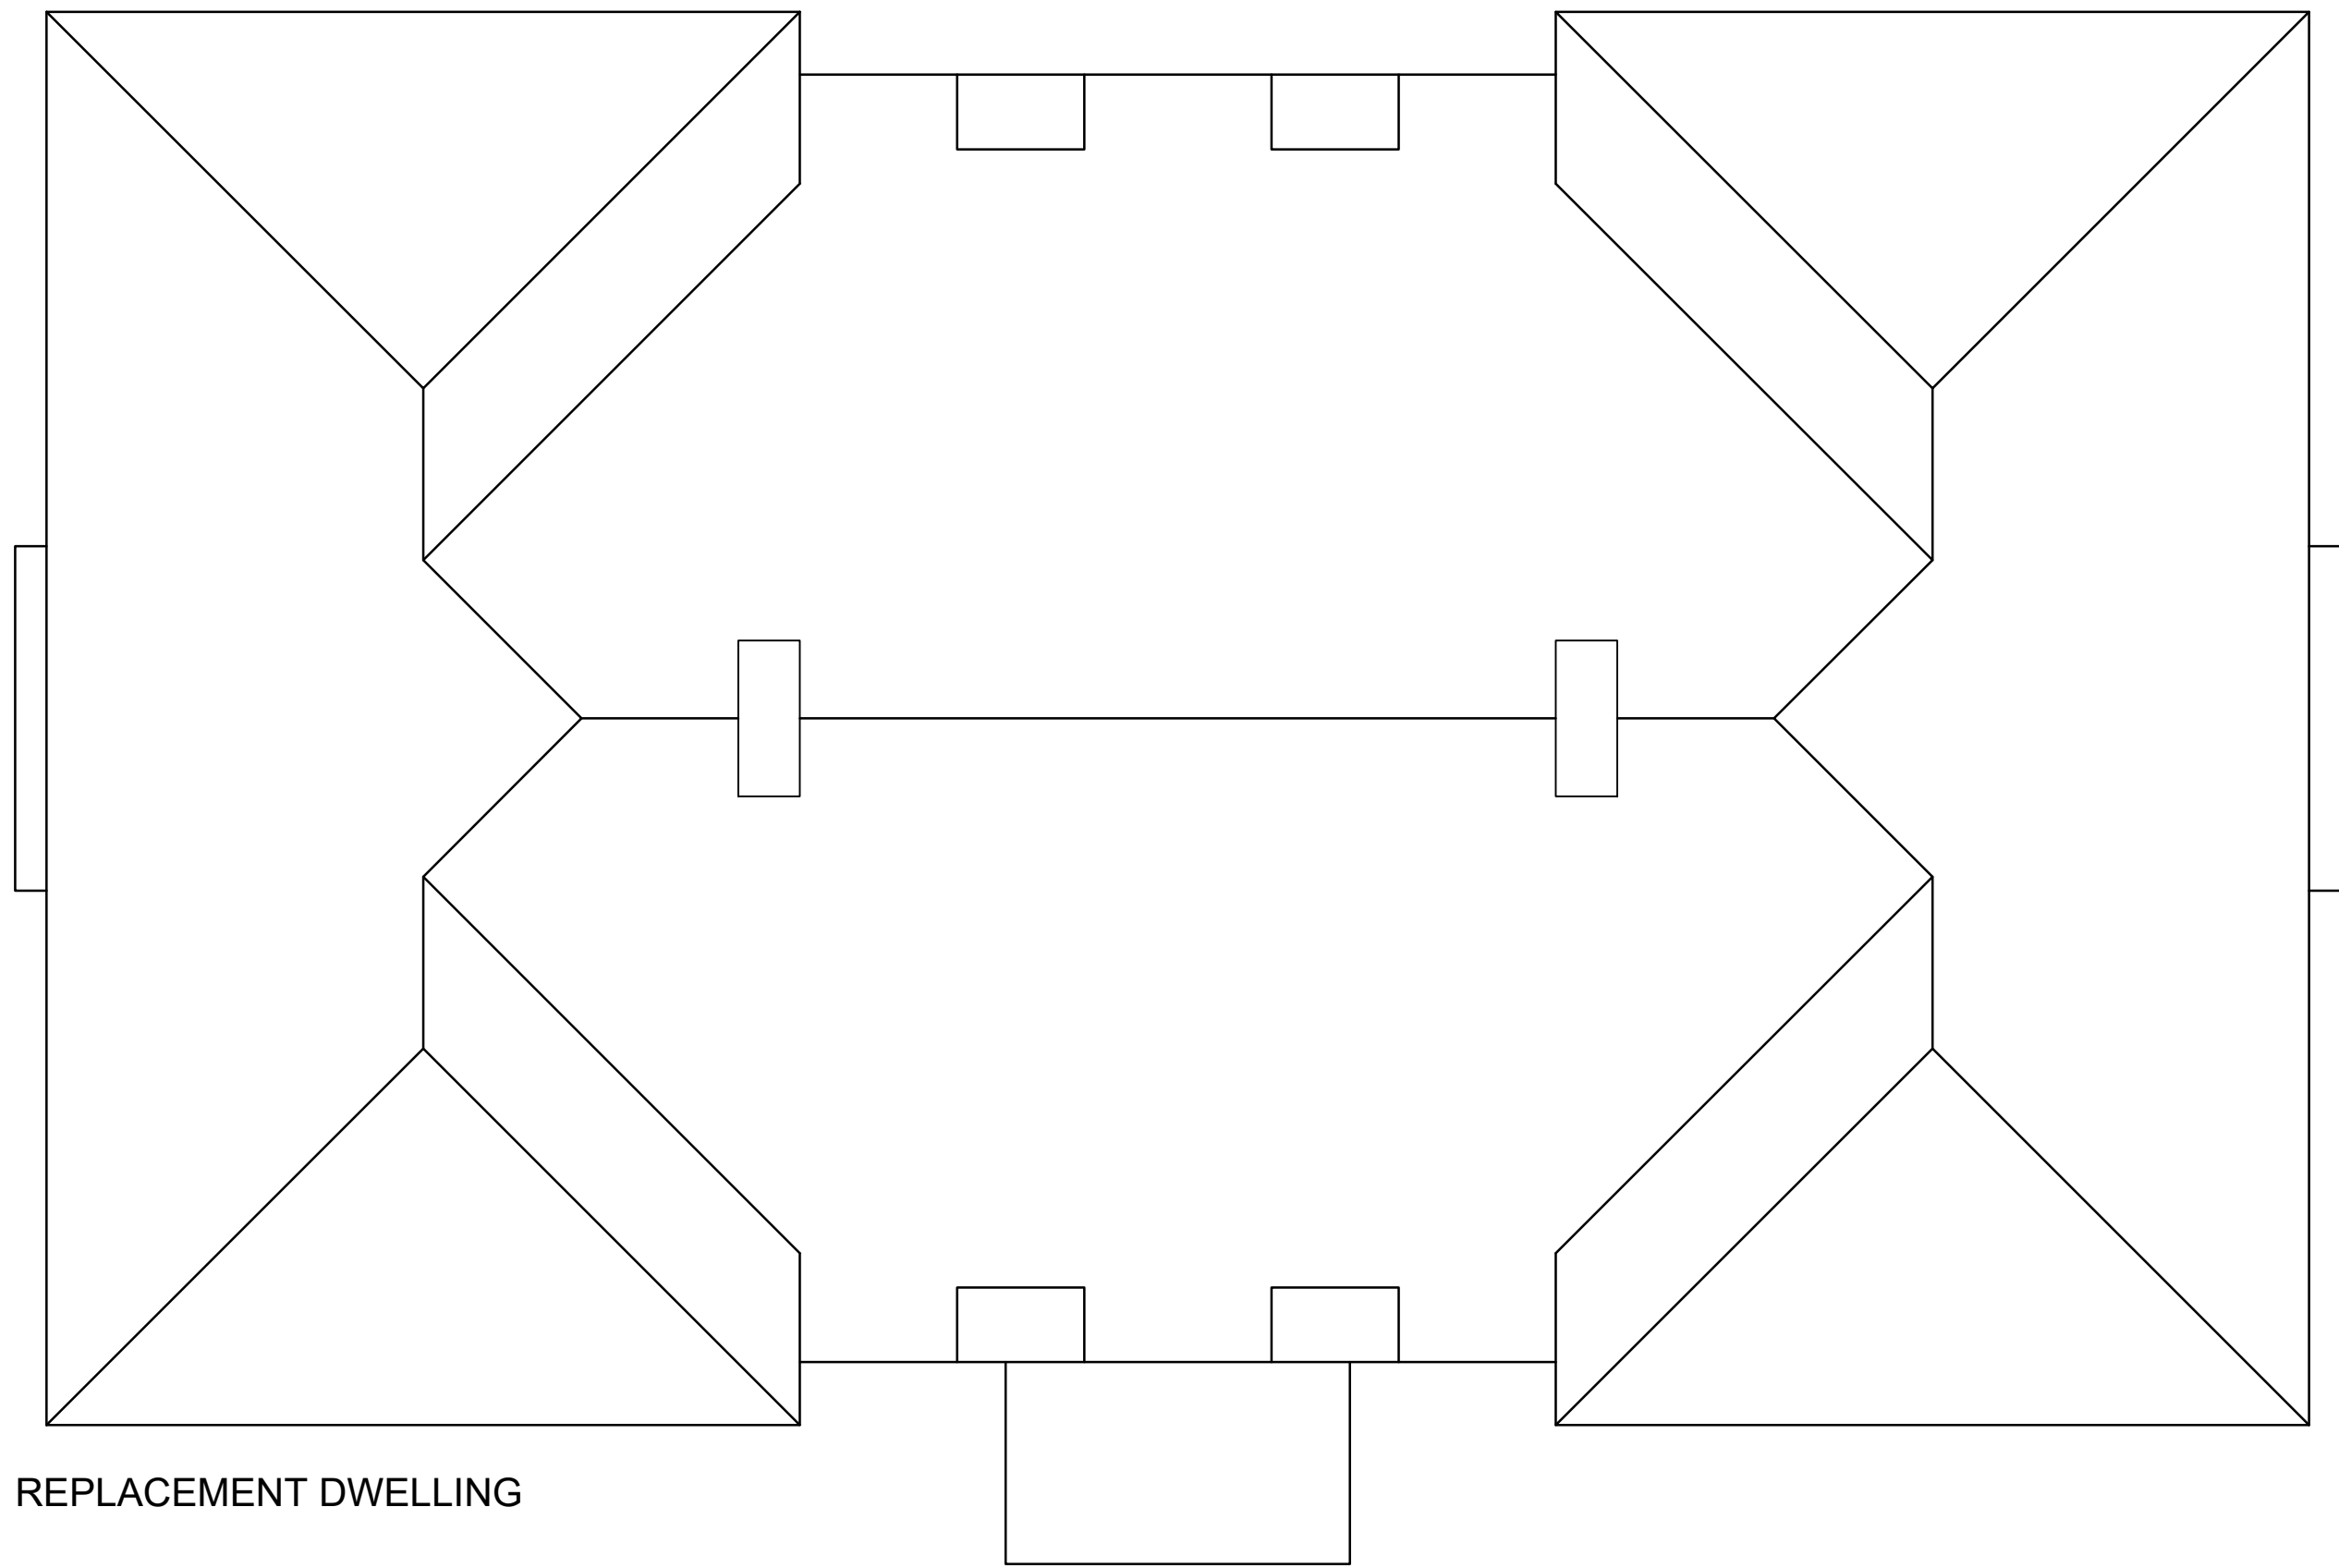


REPLACEMENT DWELLING

Roof Plan
(1:50)

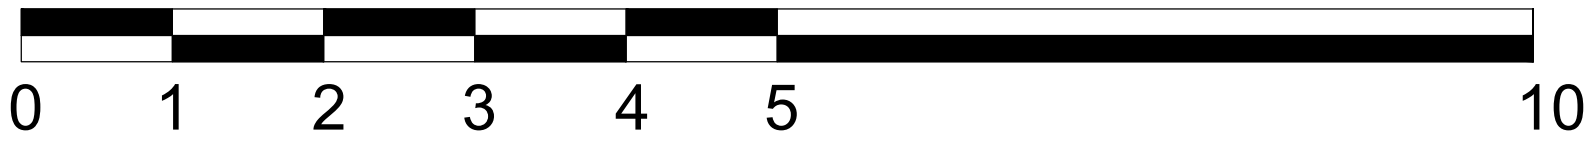

SCALE BAR 1:50

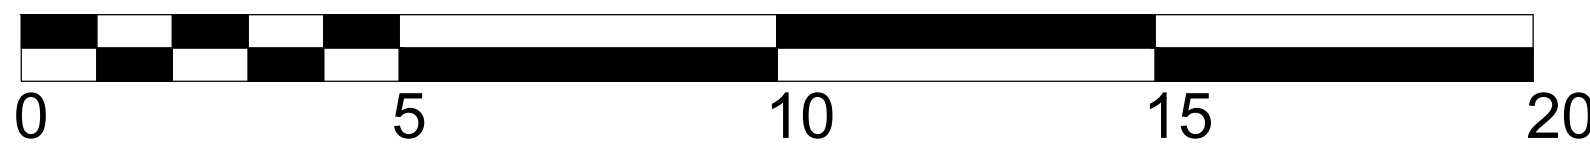


SCALE BAR 1:100

Notes

THIS DRAWING IS THE COPYRIGHT OF VIVID DESIGN STUDIO LTD AND MUST NOT BE COPIED, ALTERED OR REPRODUCED IN ANY WAY NEITHER PASSED TO A THIRD PARTY WITHOUT THEIR WRITTEN PERMISSION.


DIMENSIONS TO BE CHECKED ON SITE BEFORE COMMENCING WORK AND ANY DISCREPANCIES SHALL BE REPORTED TO THE DESIGNER. FIGURED DIMENSIONS MUST BE TAKEN IN PREFERENCE TO SCALED DIMENSIONS.

Rev:-	Description:-	Date:-	Chkd by:-

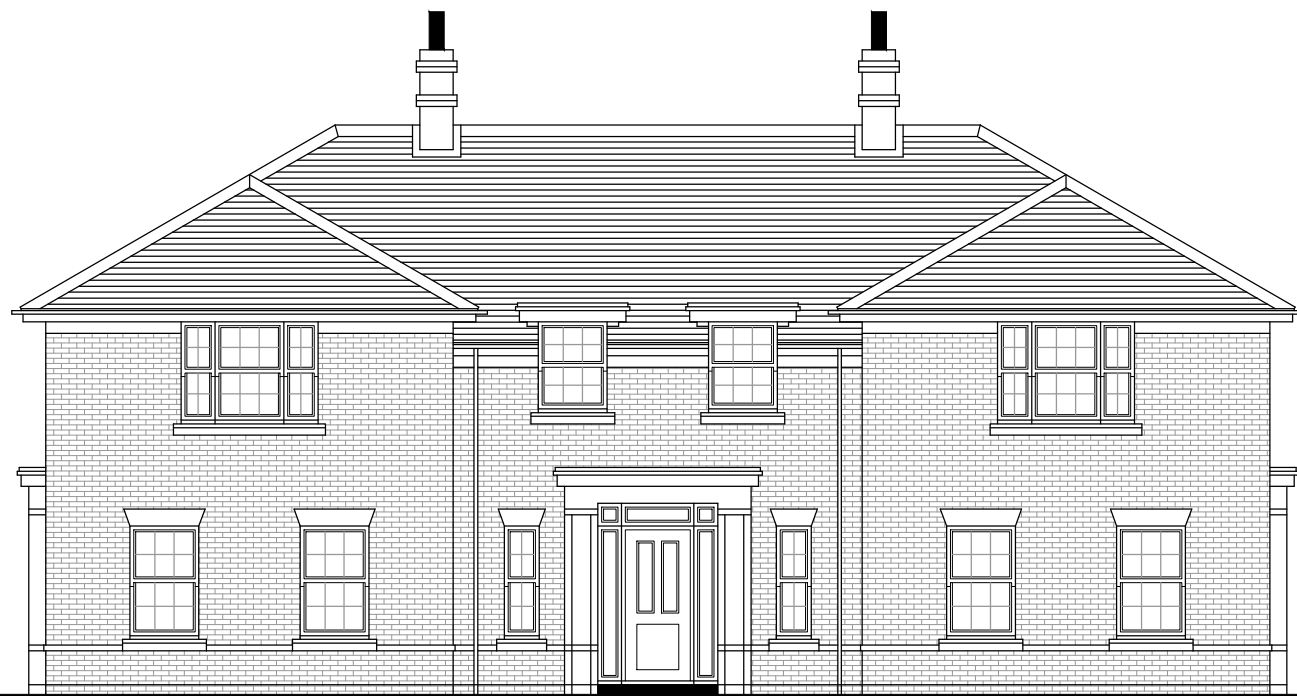

REPLACEMENT DWELLING

NORTH ELEVATION
(1:100)

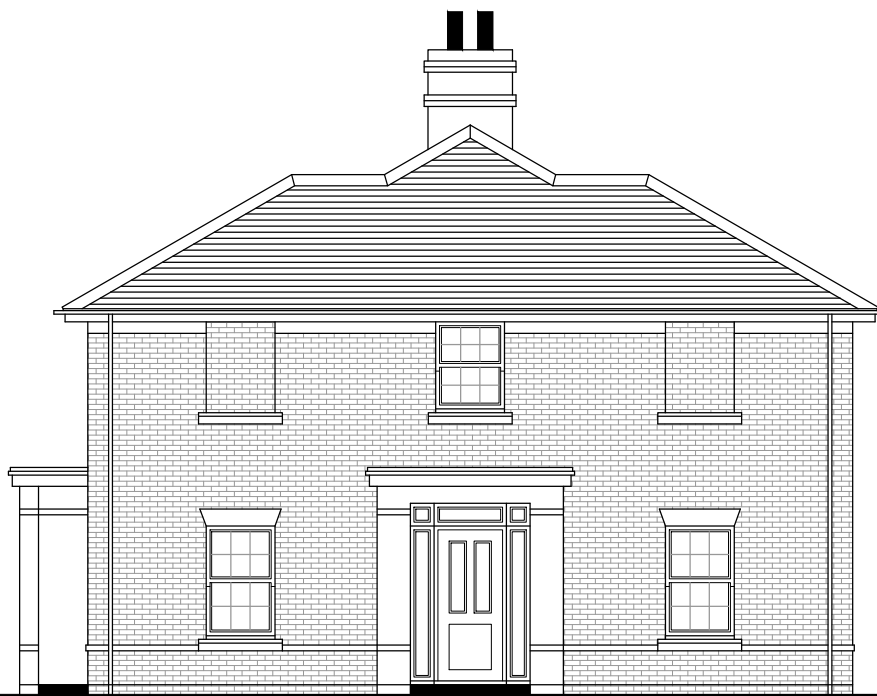

REPLACEMENT DWELLING

WEST ELEVATION
(1:100)



REPLACEMENT DWELLING

SOUTH ELEVATION
(1:100)



REPLACEMENT DWELLING

EAST ELEVATION
(1:100)



The Barn, Calcot Mount Business Park, Calcot Lane,
Curdridge, Southampton, Hampshire, SO32 2BN
Tel: 01489 786670
Email: info@vividdesignstudio.co.uk
Website: www.vividdesignstudio.co.uk

Project:-	Proposed Replacement Dwelling Derry Dacy Peewit Hill Bursledon Hampshire		
Title:-	Proposed Roof Plan & Elevations		
Client:-	Dorrington Homes (UK) Ltd		
Scale:-	1:50, 1:100 (@A1)		
Drawn By:-	PJD	Checked By:-	
Date:-	13/07/22	Date:-	
Job.No:-	220008	Drg.No:-	05