


NOTES:
i. THIS DRAWING IS COPYRIGHT AND SHOULD NOT BE REPRODUCED WITHOUT APPROVAL.
ii. THIS DRAWING TO BE READ IN CONJUNCTION WITH OTHER CONSULTANTS DRAWINGS. ANY DISCREPANCIES ARE TO BE BROUGHT TO THEIR ATTENTION .
iii. DIMENSIONS ARE IN MILLIMETERS AND ELEVATIONS ARE IN METERS UNLESS NOTED OTHERWISE.
iv. DO NOT SCALE DRAWING.

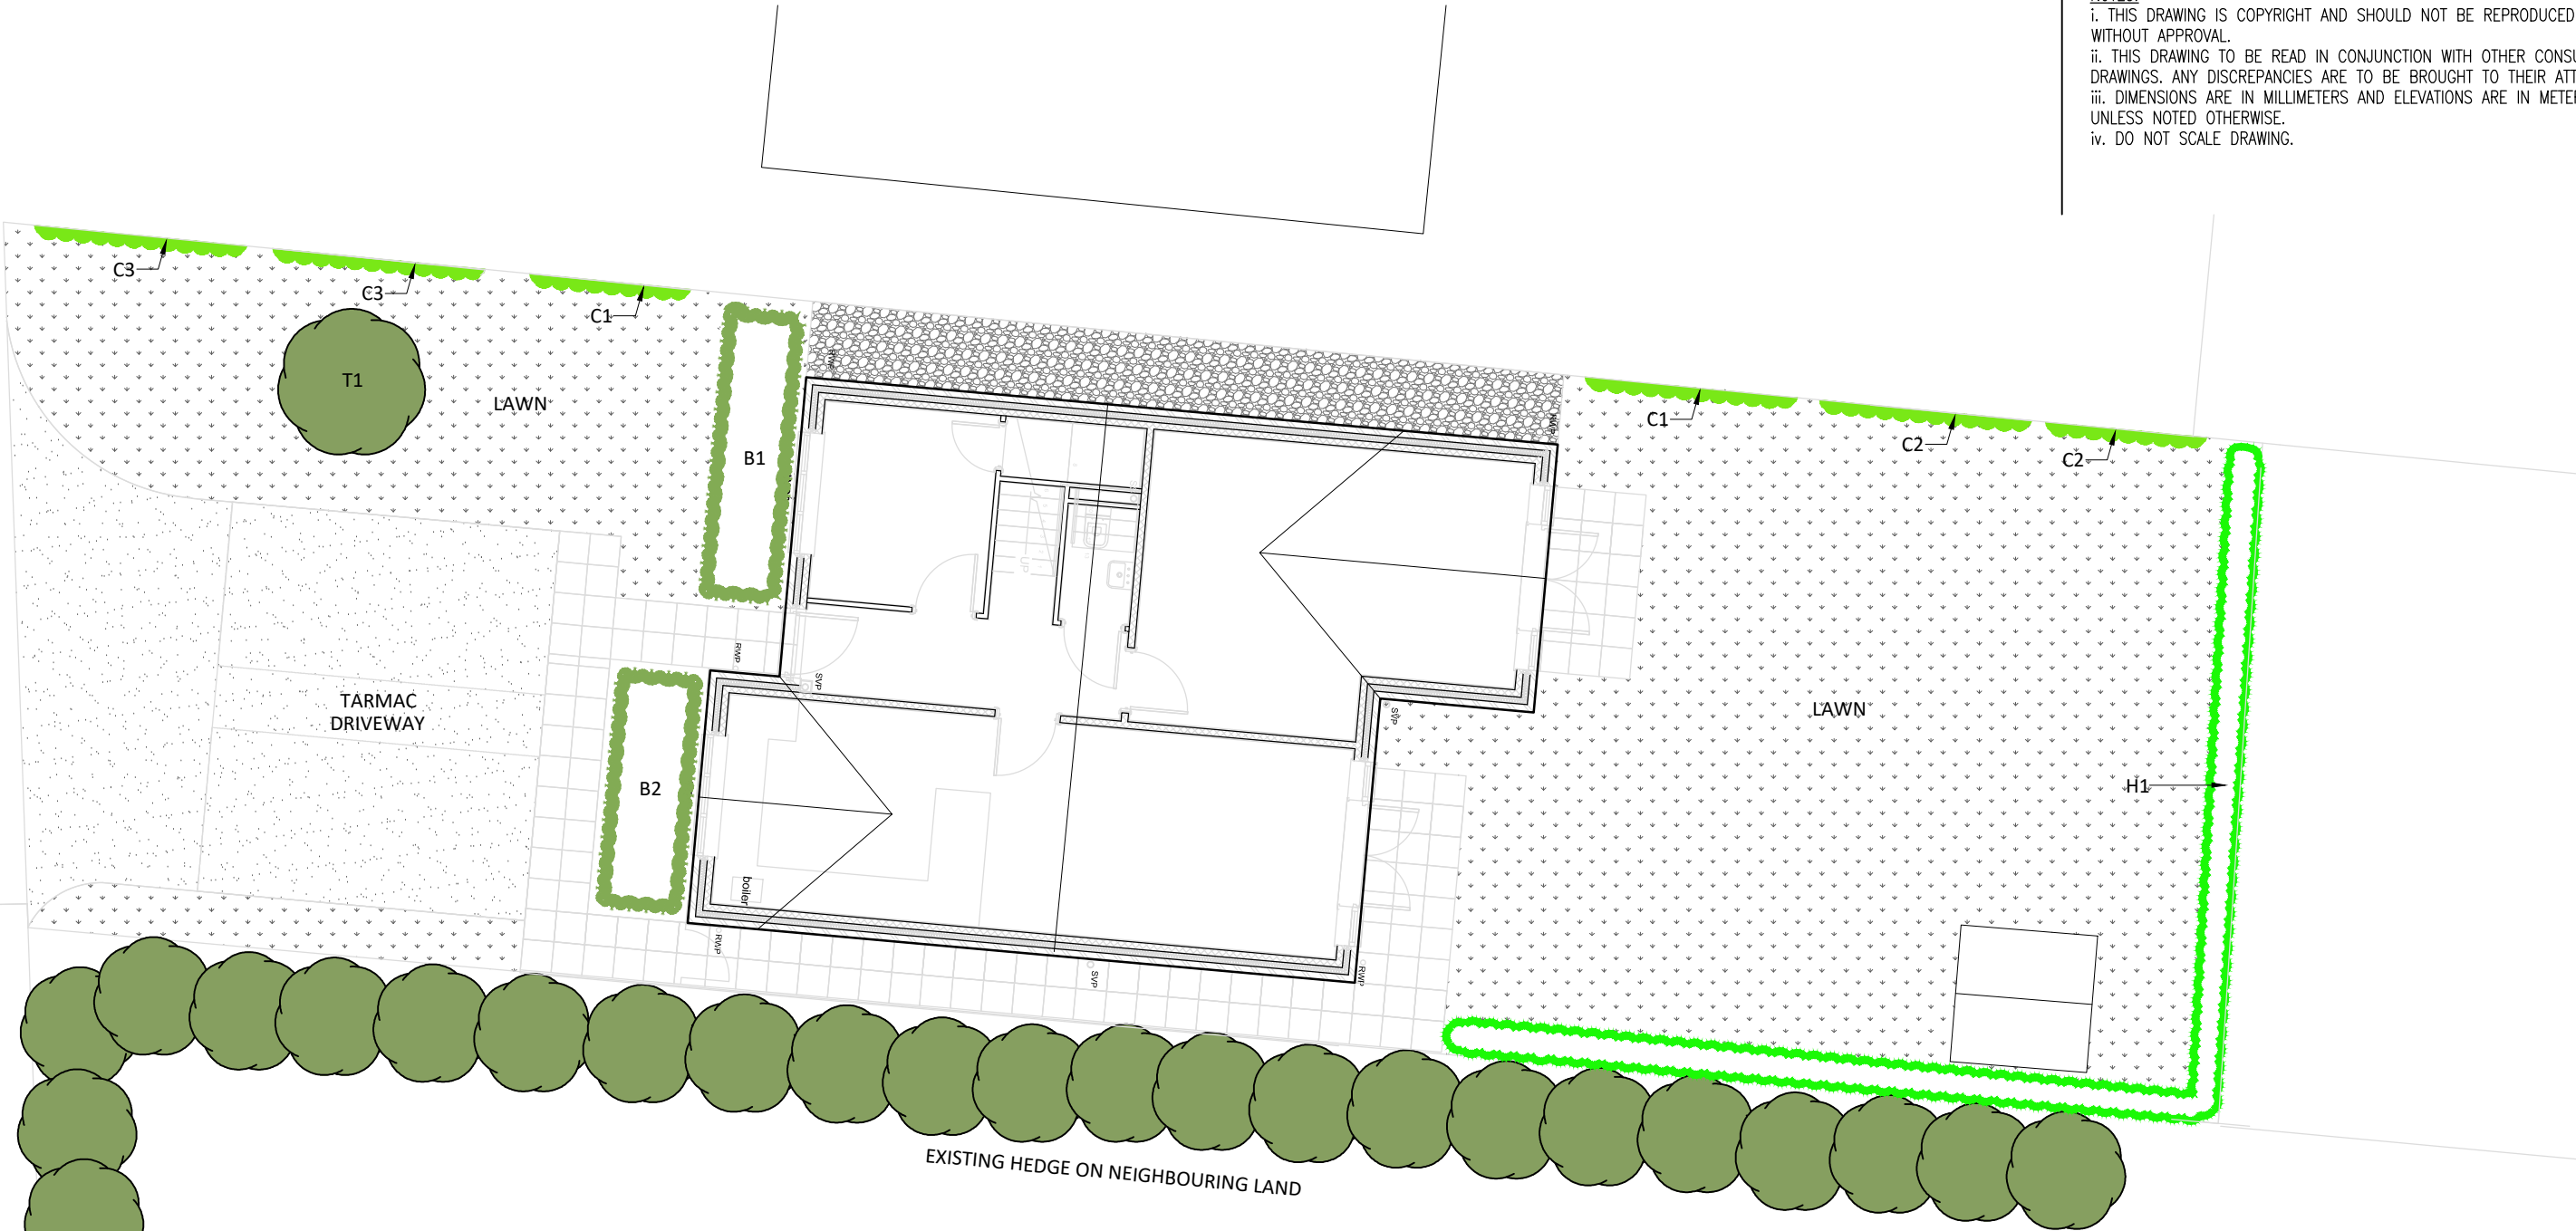

Plants to be specified as below:

C - climbers, to be 1-1.5m 7.5-10L. Climbers attached to timber fence with 3x line wire
C1 - Trachelospernum Jasminoides
C2 - Lonicera Halliana
C3 - Clematis

H - Hedge

H1 to be 5L, 1m in height, Mixed flowering hedge planted at 3no per linear m in single row in groups of 3-5 Plants to be equal qty of each. To include,

- Eleagnus
- Ribes
- Viburnum opulus
- Pyracantha
- Osmanthus burkwoodii
- Ligustrum ovalifolium

B - border / Bed

B1 Evergreen shrubs for shade to include

- 1x sambucus black lace
- 5x viburnum davidii
- 7x euonymous silver queen
- 9x heuchera palace purple

B2 Ornamental Bed to include

- 3x pittosporum tom thumb
- 7x alcamilla mollis
- 7x geranium Rozanne
- 6x hebe midsummer beauty

Planting to be at 5no plants per m2
All plants to be 3L stock to NPS (national plant specification)

T - trees

Tree pit to be 1mx1mx0.8m
T1 Carpinus Betulas 'Lucas' 12-14cm

Topsoil depth for hedge and beds to be minimum 450mm

Topsoil to meet BS3882

Mulch to all planting areas to be 50mm minimum

Maintenance to follow good horticultural practises

Beds to be kept weed free

Hedges to be cut minimum 1x per annum outside bird nesting season

Watering as required in prolonged dry spells

All plant failures to be replaced in next planting season

Mulch to be topped up annually in autumn

Base of tree to be kept weed free, epicormic growth removed regularly.

Tree to be assessed annually and arboricultural works undertaken as required

A	Planting Schedule updated. Maintenance guidelines added	AT	JC	12.07.22
Revision	Amendment	Revised by	Checked by	Date
Project THE LILLIES				
Drawing Title SITE PLAN				
Drawn: AT		Checked: JC	Date: 03/22	
		Scale 1:100 @A3		
Revision	Drawing Status	Drawing Number		
A	PRELIMINARY	FHL-SP-001		