





Site Plan as Proposed
1 : 200

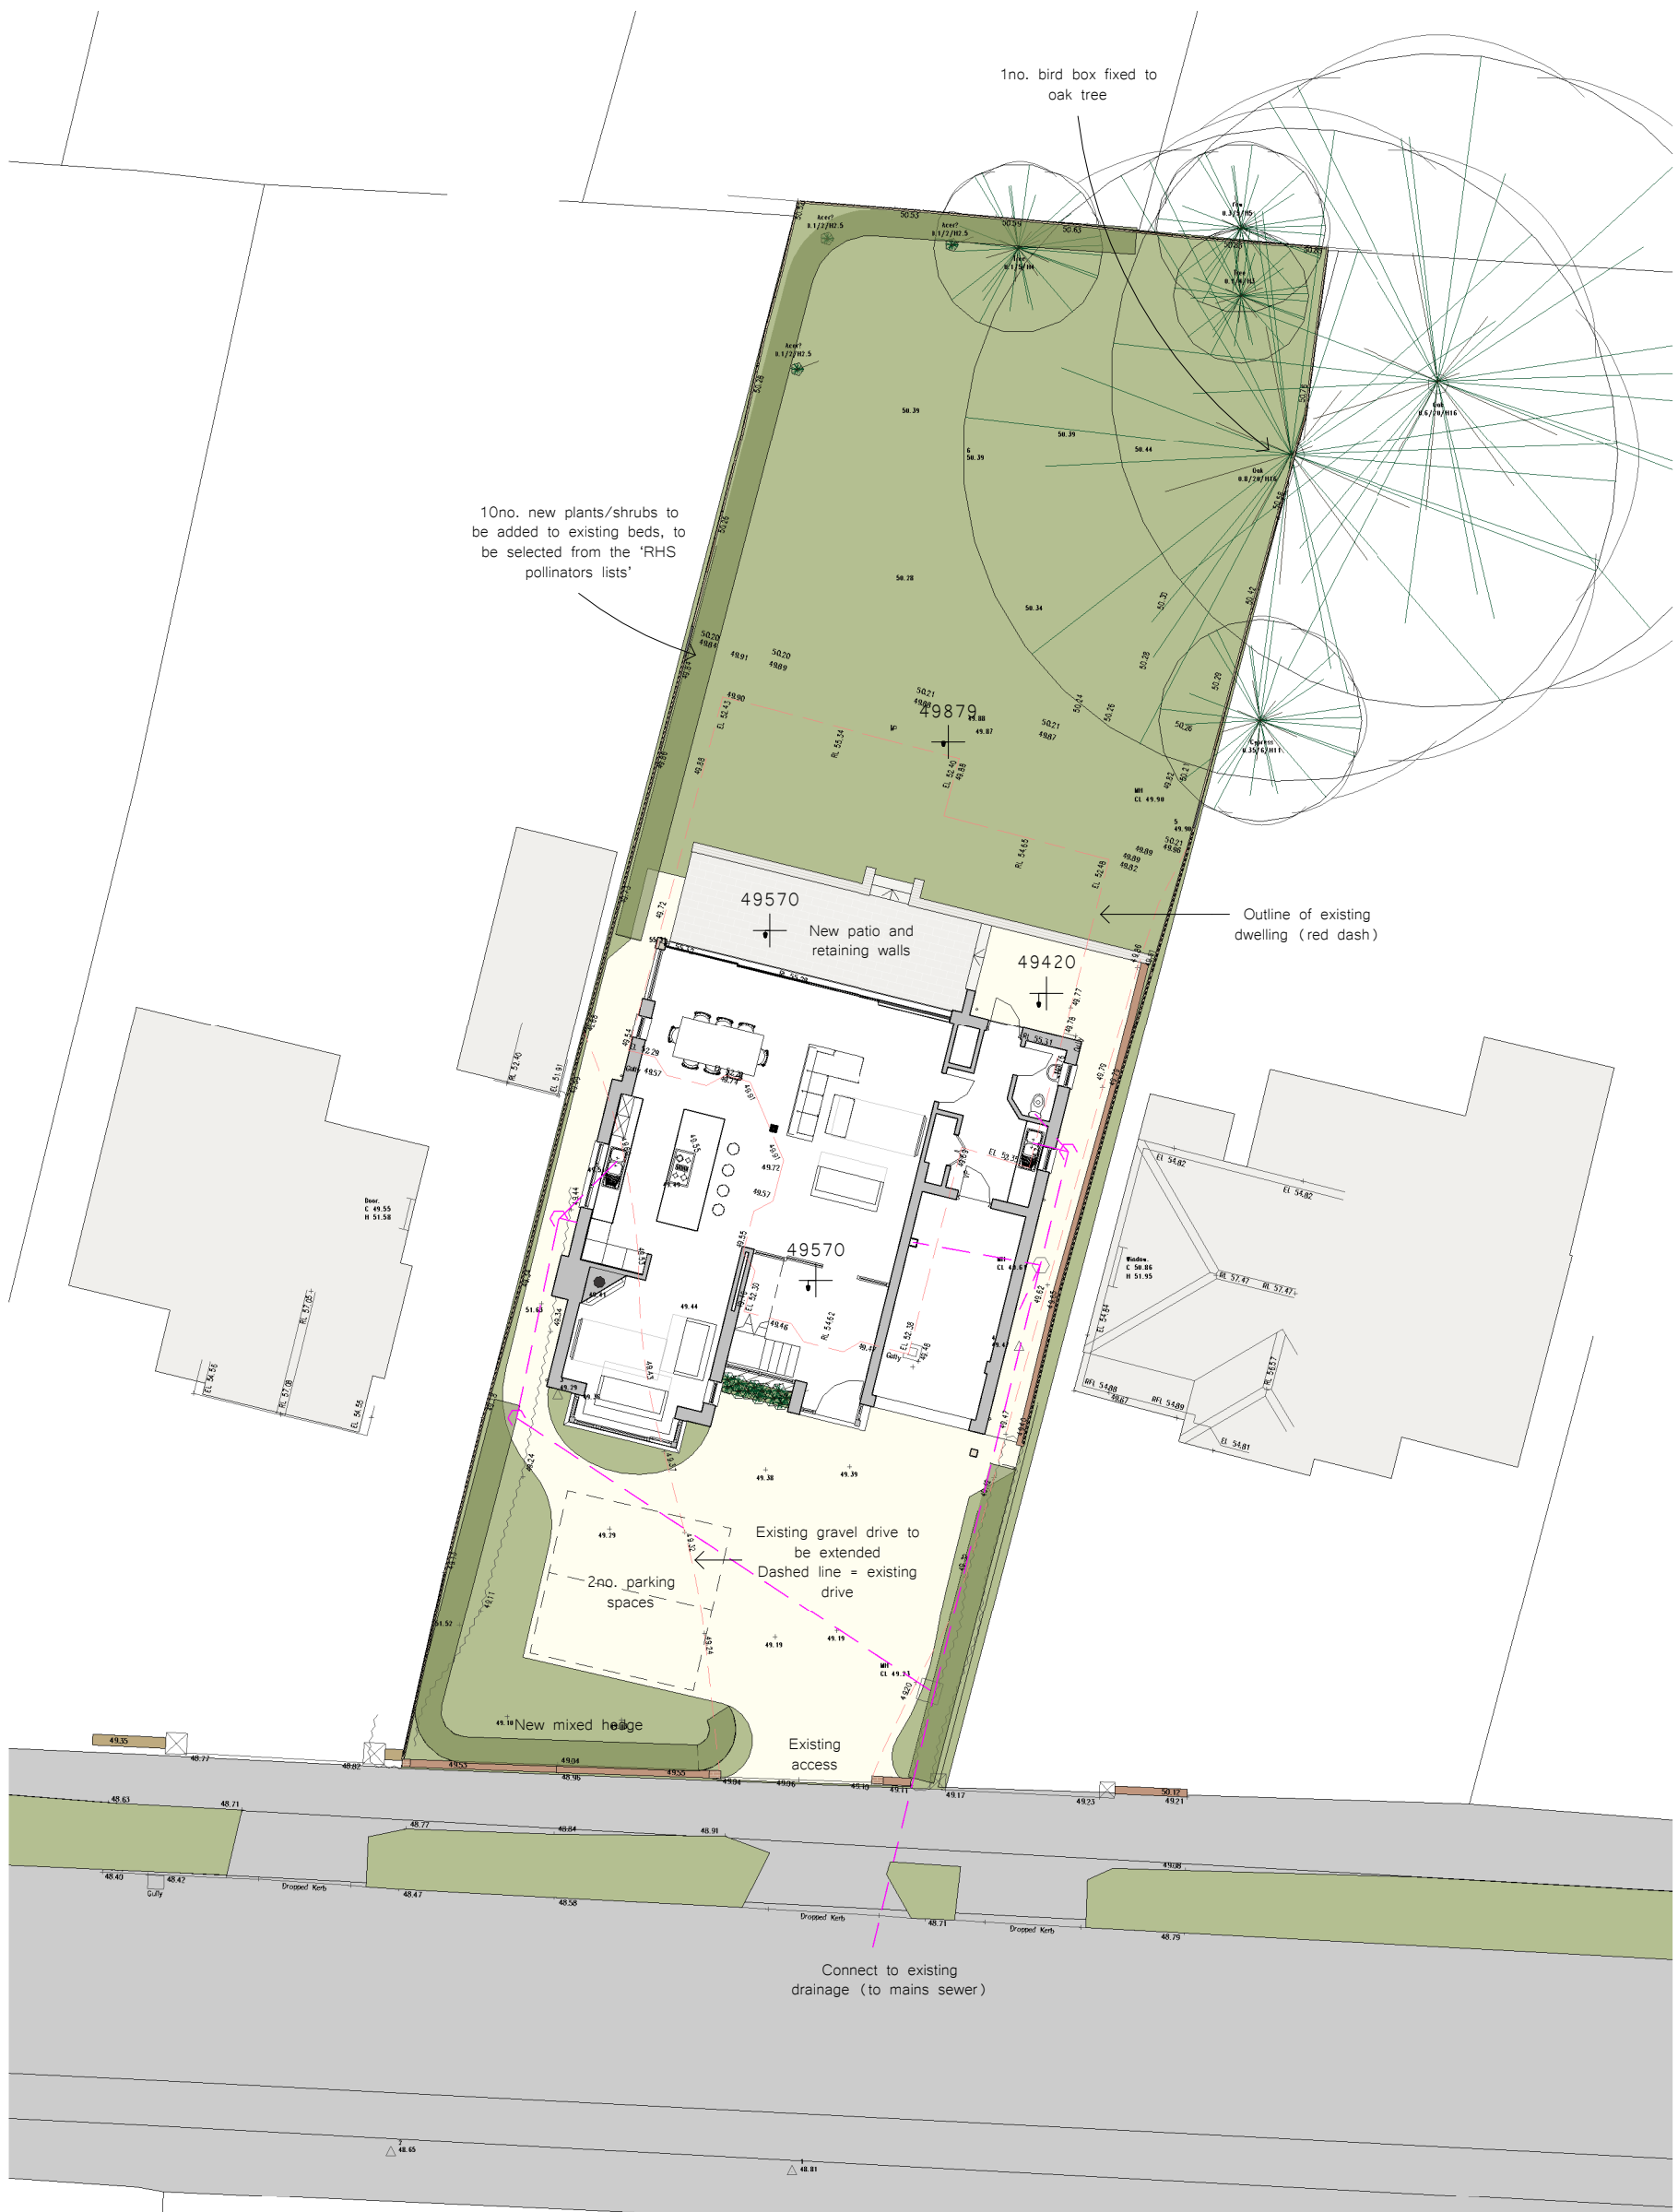

Scale -1:200

 

Rev.	Description	Date

project 6 Grosvenor Road
Hillingbury
Chandler's Ford SO53 5BW
client Mr & Mrs Dhaliwal
drawing Site Plan as Proposed

crafted
architects

date June 2022
scale 1 : 200
job 2201
dwg D-111 rev.



410 The Grange, Romsey Road, Michelmersh, Romsey, SO51 0AE 01794 400311 jules@craftedarchitects.co.uk

This drawing is copyright of Crafted Architects Ltd.