




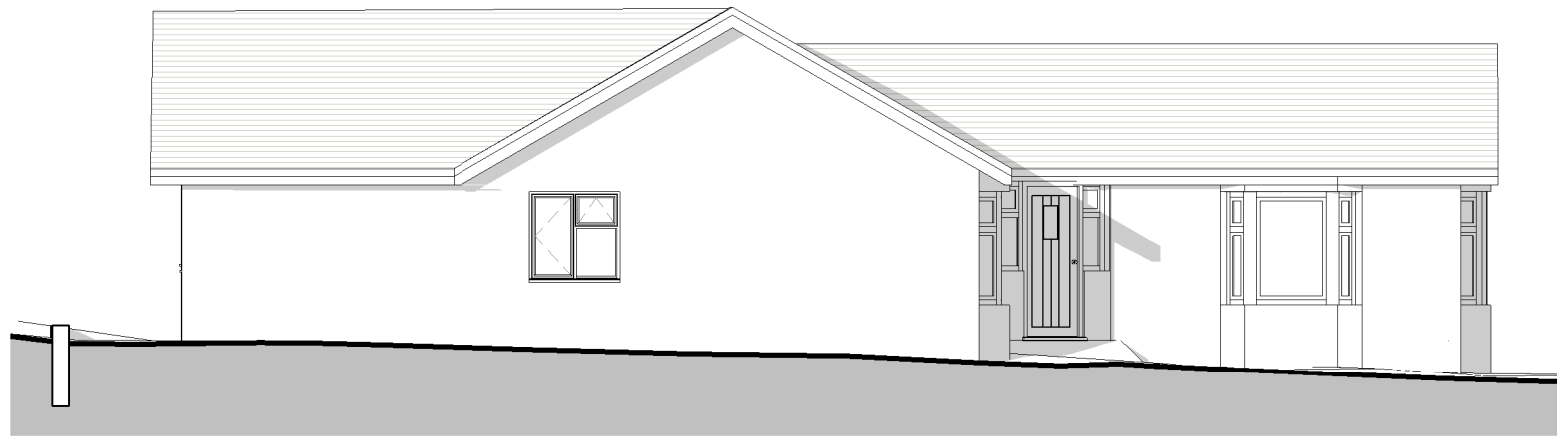


West Elevation as Existing
1 : 100

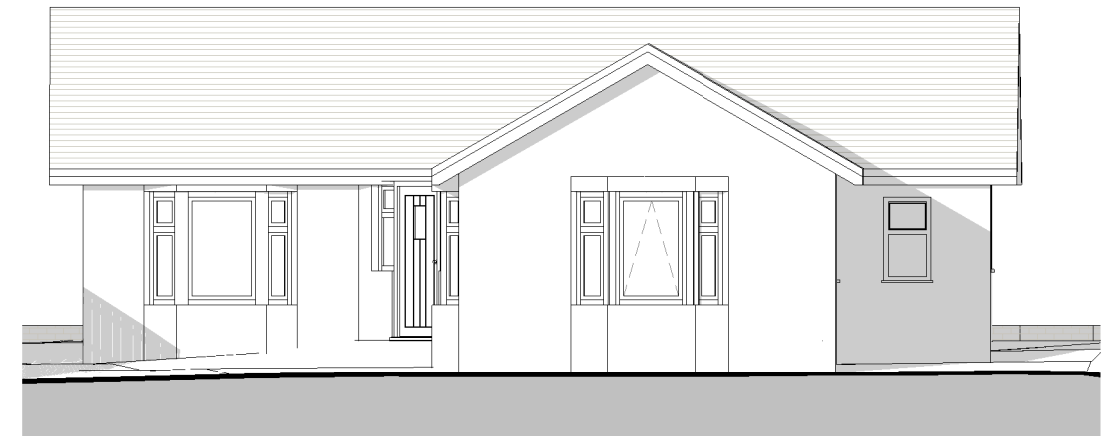


South Elevation as Existing
1 : 100

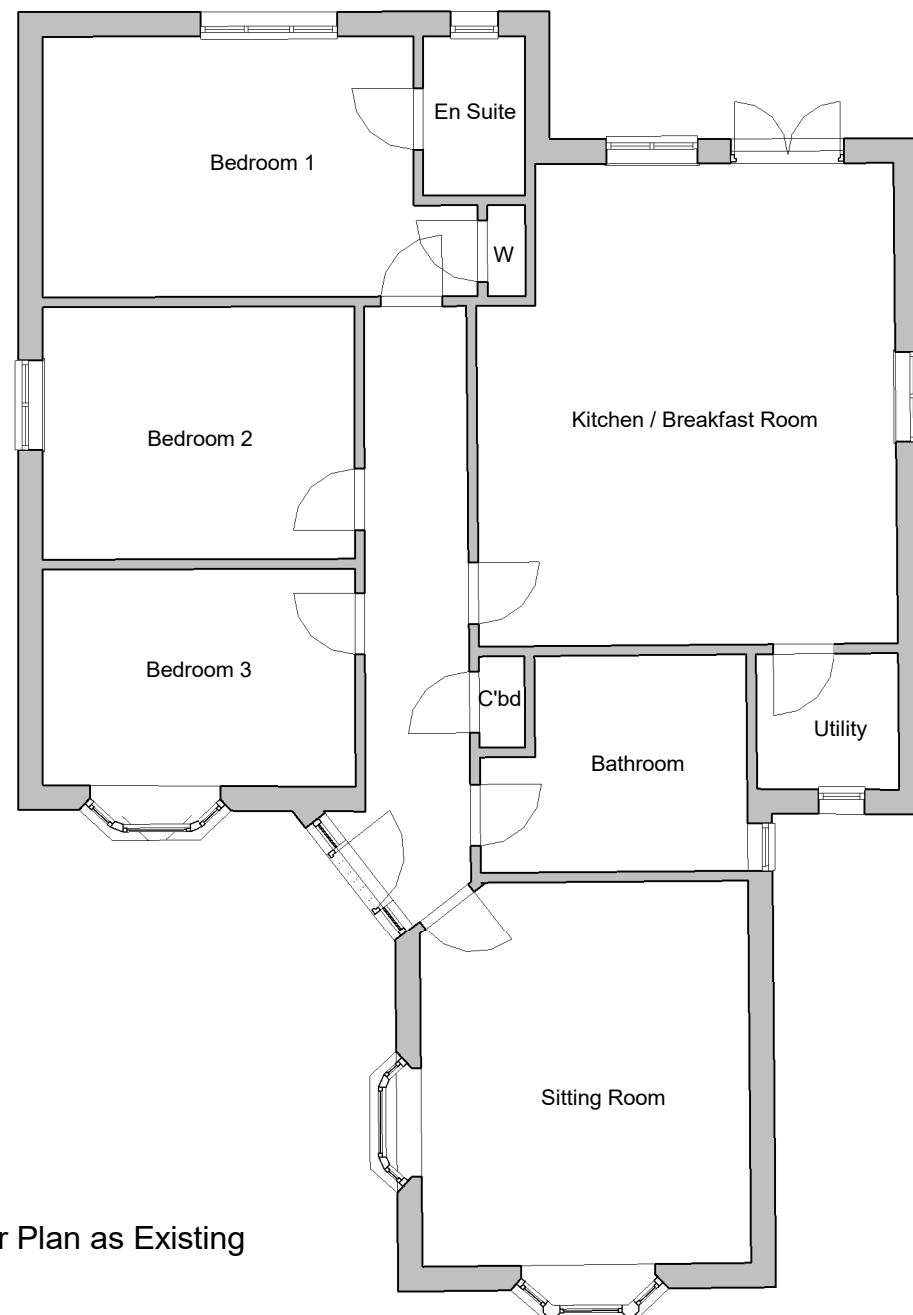

Ground Floor Plan as Existing
1 : 100

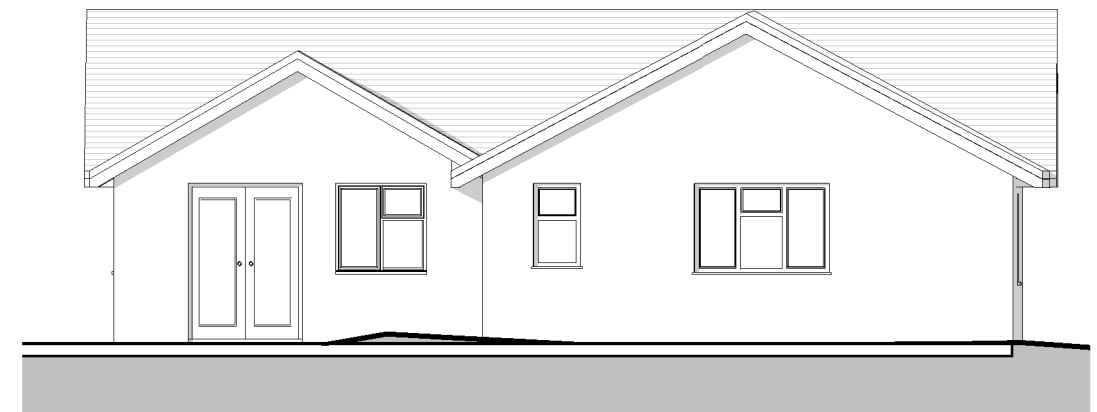

North Elevation as Existing
1 : 100

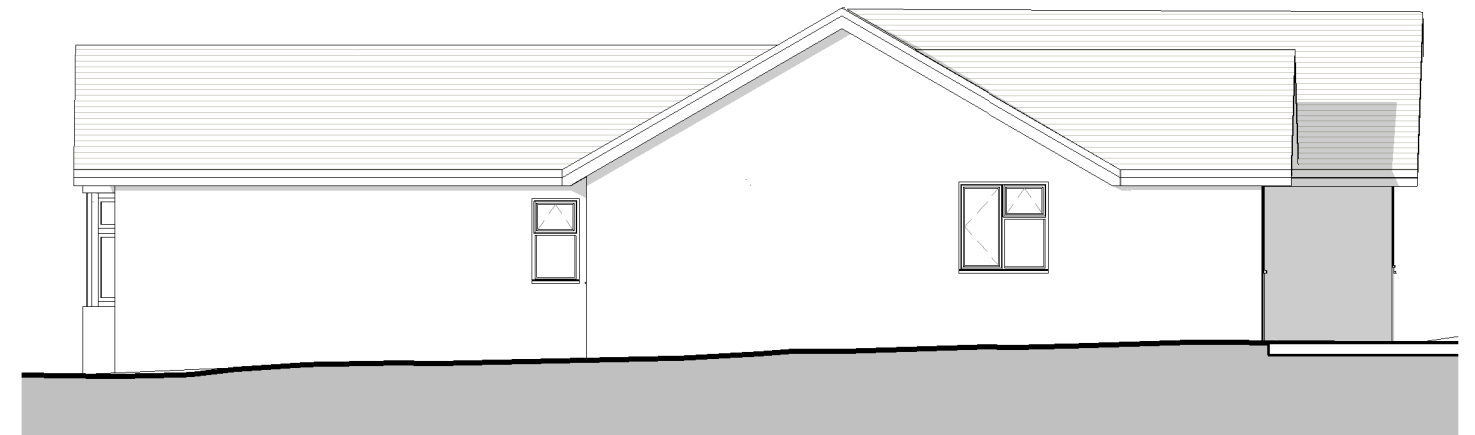

East Elevation as Existing
1 : 100

0 2 4 6 8 10m

Scale -1:100

Rev.	Description	Date

project 6 Grosvenor Road
Hiltingbury
Chandler's Ford SO53 5BW
client Mr & Mrs Dhaliwal
drawing Plans & Elevations as Existing

crafted
architects RIBA 

date June 2022
scale 1 : 100 @A3
job 2201
dwg D-210 rev.

410 The Grange, Romsey Road, Michelmersh, Romsey, SO51 0AE 01794 400311 jules@craftedarchitects.co.uk
This drawing is copyright of Crafted Architects Ltd.