


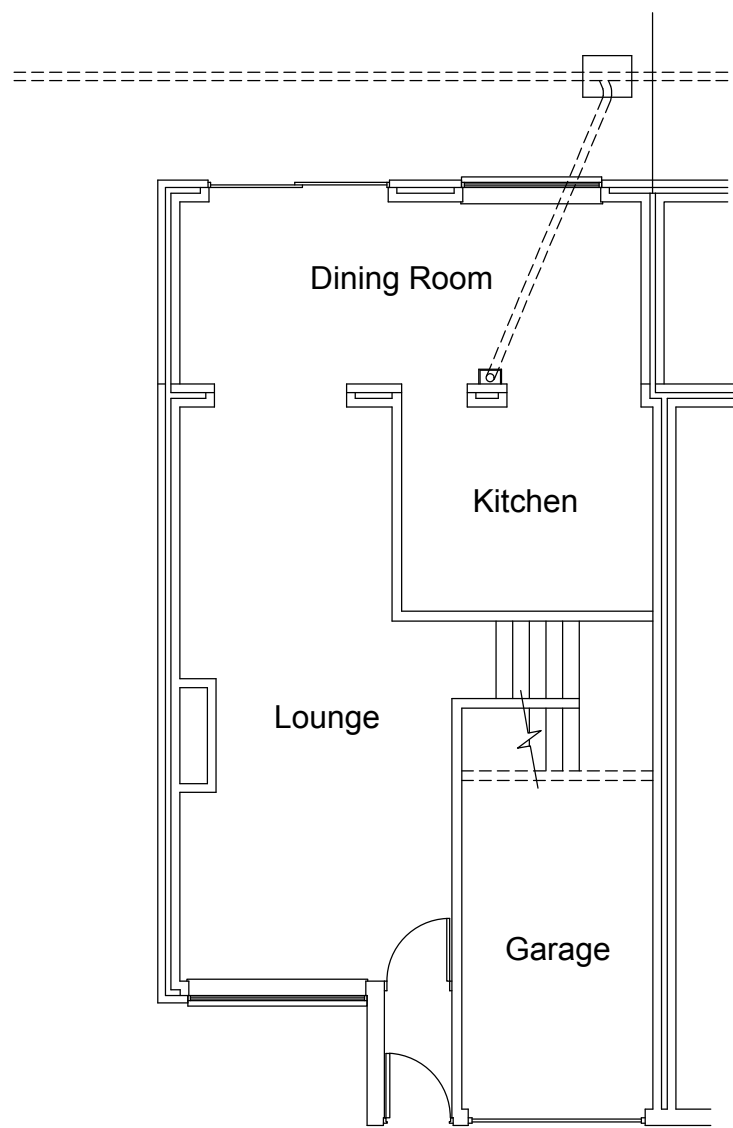


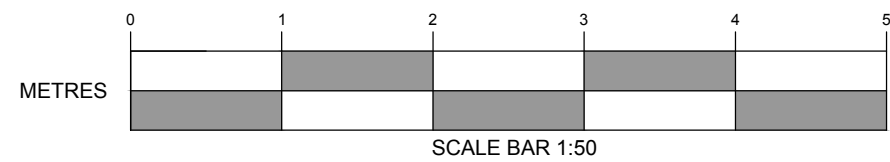

Existing Ground Floor Plan
(1:100)

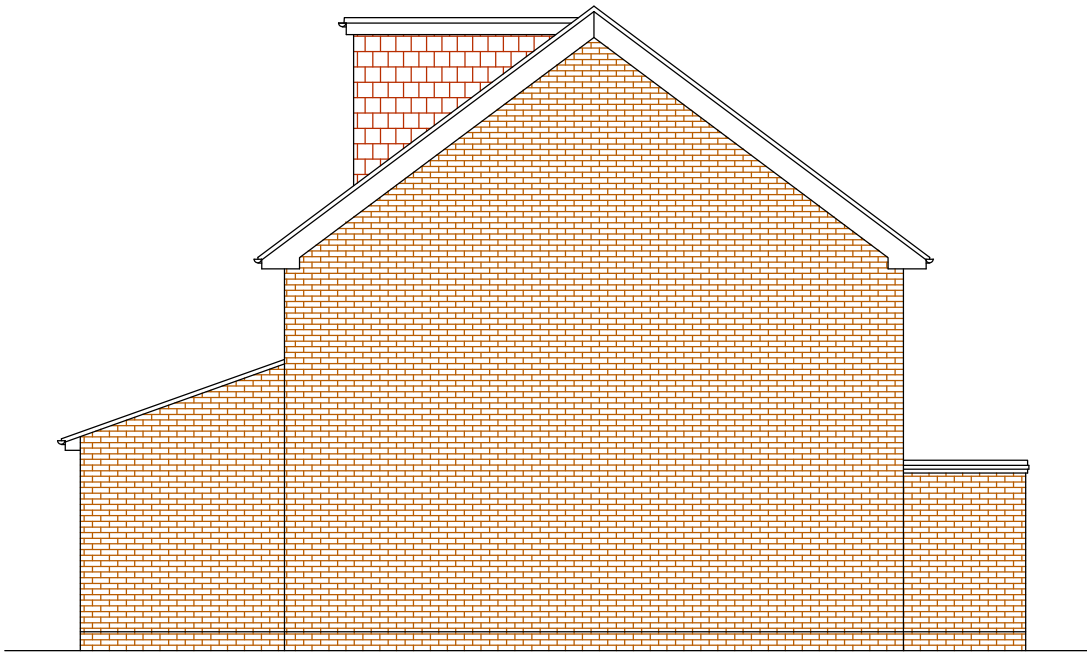


Existing South Elevation
(1:100)

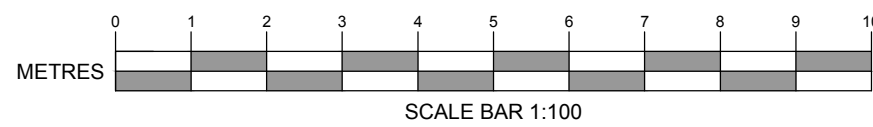

Existing East Elevation
(1:100)




Existing North Elevation
(1:100)

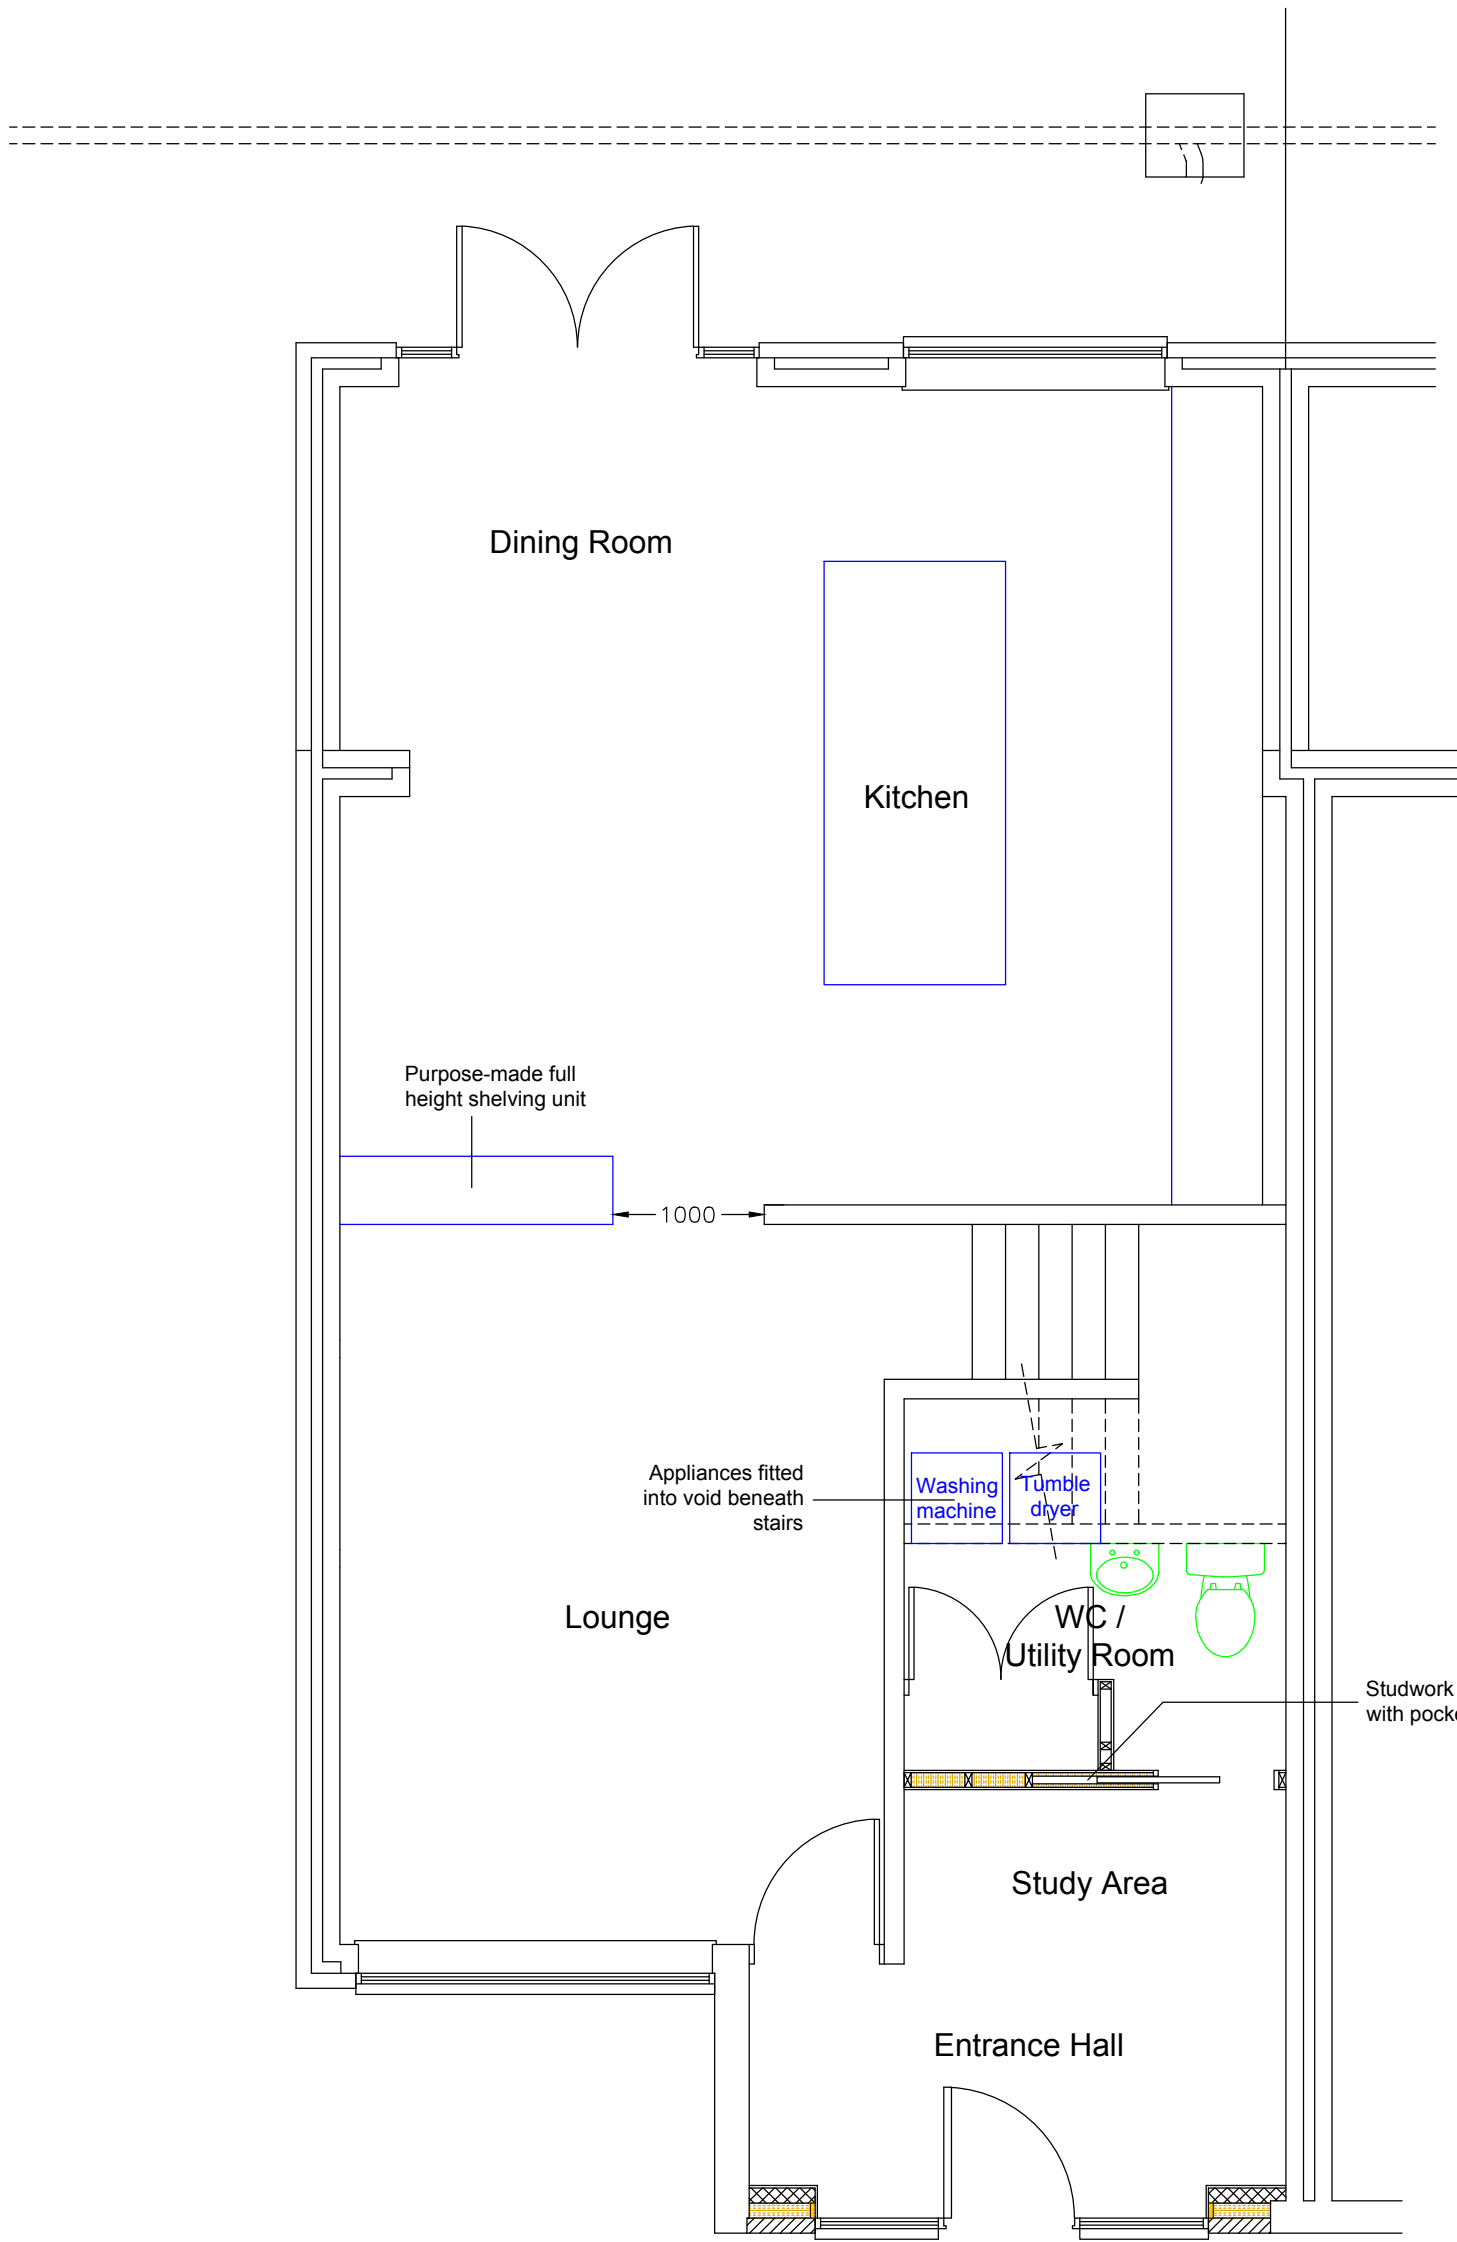

Proposed Ground Floor Plan
(1:50)



Proposed South Elevation
(1:100)

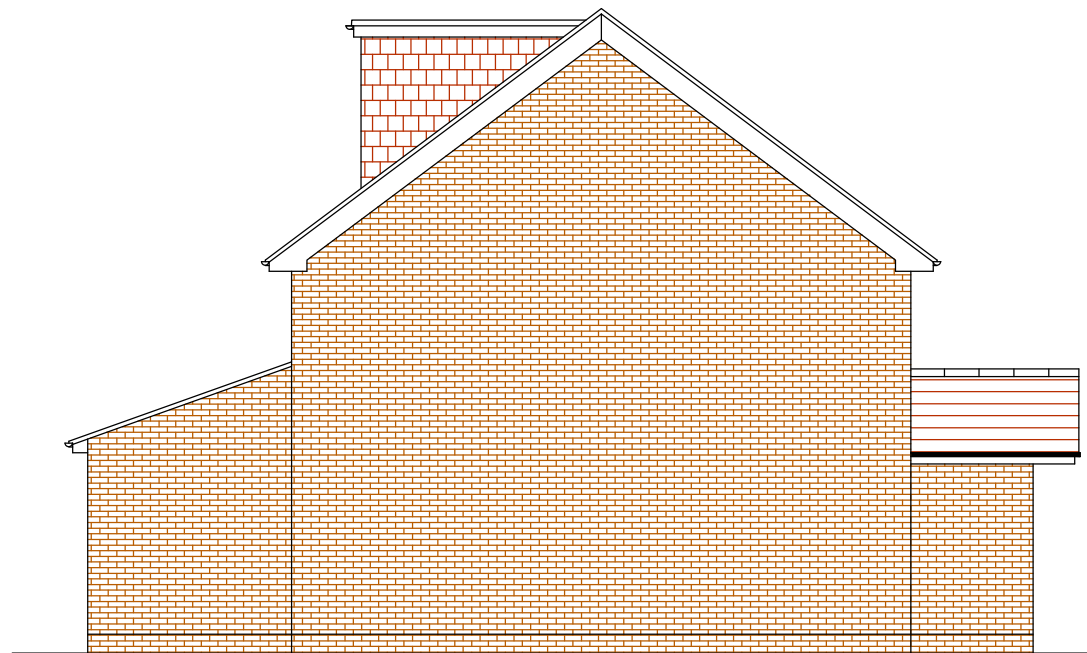

Proposed East Elevation
(1:100)



Proposed North Elevation
(1:100)

NOTES:
All dimensions to be checked on site and any discrepancy notified. Written dimensions are to be used in preference to scaled dimensions.

This drawing is the property of J.M. Ralph Associates and must not be reproduced, in part or whole, or deviated from, without their permission.

Purpose		
DRAFT FOR COMMENT		
Amendment		Date
P3	UTILITY LAYOUT AMENDED	03/07/2022
P2	CLIENT AMENDMENTS	11/05/2022
Client		
K. KREMMIDA 12 HEATHLANDS CLOSE CHANDLERS FORD HAMPSHIRE SO53 1GY		
Project		
ALTERATIONS 12 HEATHLANDS CLOSE CHANDLERS FORD HAMPSHIRE SO53 1GY		
Title		
PLANS & ELEVATIONS		
Scale	Date	
1:50; 1:100 @ A1	28.04.2022	
Drawing No.	Revision	
22/010/001	P3	
J.M. Ralph Associates Chartered Building Surveyors 6-7 Culverin Square Limberline Road Portsmouth Hampshire PO3 5BU Email: jason@jmralf.com Tel. 07990 617707  RICS		