




1 Proposed Front Elevation - South West
Scale: 1:100 @ A3

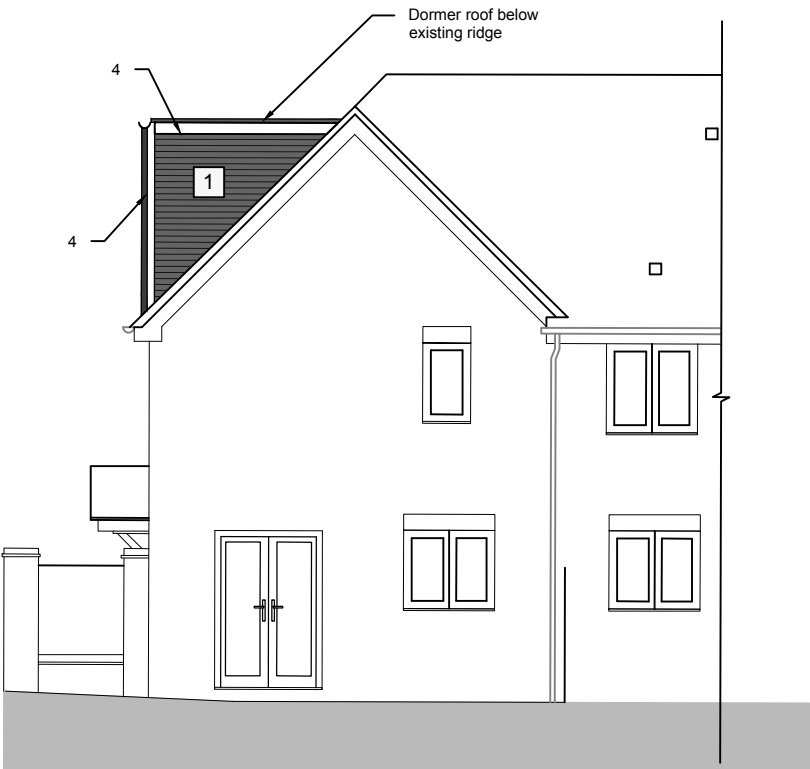

2 Proposed Side Elevation - North West
Scale: 1:100 @ A3




3 Proposed Side Elevation - South East
Scale: 1:100 @ A3

Material Key

1	Dark Finish Composite Cladding	2	Double Glazed Windows	3	Obscure Glazing for Bathroom Window	4	White Fascia Board & Black RWP
---	--------------------------------	---	-----------------------	---	-------------------------------------	---	--------------------------------

© Light House Studio

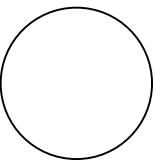

A3

DO NOT SCALE
USE FIGURED
DIMENSIONS
ONLY

Notes:


- All dimensions to be checked on site.
- All drawings to be in conjunction with all relevant Architects and Engineer's drawings and specifications.
- Any discrepancies between consultants drawings, schedules or specifications to be reported to the Contract Administrator or Architect before any work commences.
- The Contractor's attention is drawn to the Health & Safety matters identified in the Health & Safety plan as being potentially hazardous.
- These items should not be considered as a full and final list
- The Work Package Contractor's normal Health & Safety obligations still apply when undertaking constructional operations both on and off site.
- Light House Studio takes no responsibility for the local of legal boundaries indicated on this drawing and advises a separate drawing to be completed by a specialist surveyor in order to establish exact boundaries.
- DWG files provided for information only. Refer to PDF record.
- The copyright of this drawing is held by Light House Studio. Not to be used for any purposes without consent.
- Light House Studio takes no responsibility with scaling issues when printing form pdf/printing/scanning of this drawing
- No persons are permitted to build / construct from these drawings
- All rights reserved to Light House Studio



Light House Studio

The IncuHive Space
Mayflower Close
Chandler's Ford
Hampshire
SO53 4AR

light_house_studio@outlook.com

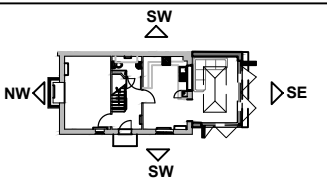

A 12/07/22 Issued for planning

Rev	Date	Revision Details
-----	------	------------------

Project

35 Dakota Way

Drawing Title

Proposed Elevations


Drawing Number

22008_201

Status

Planning

Scale

 

Revision

A

Date of Origin

July 2022