



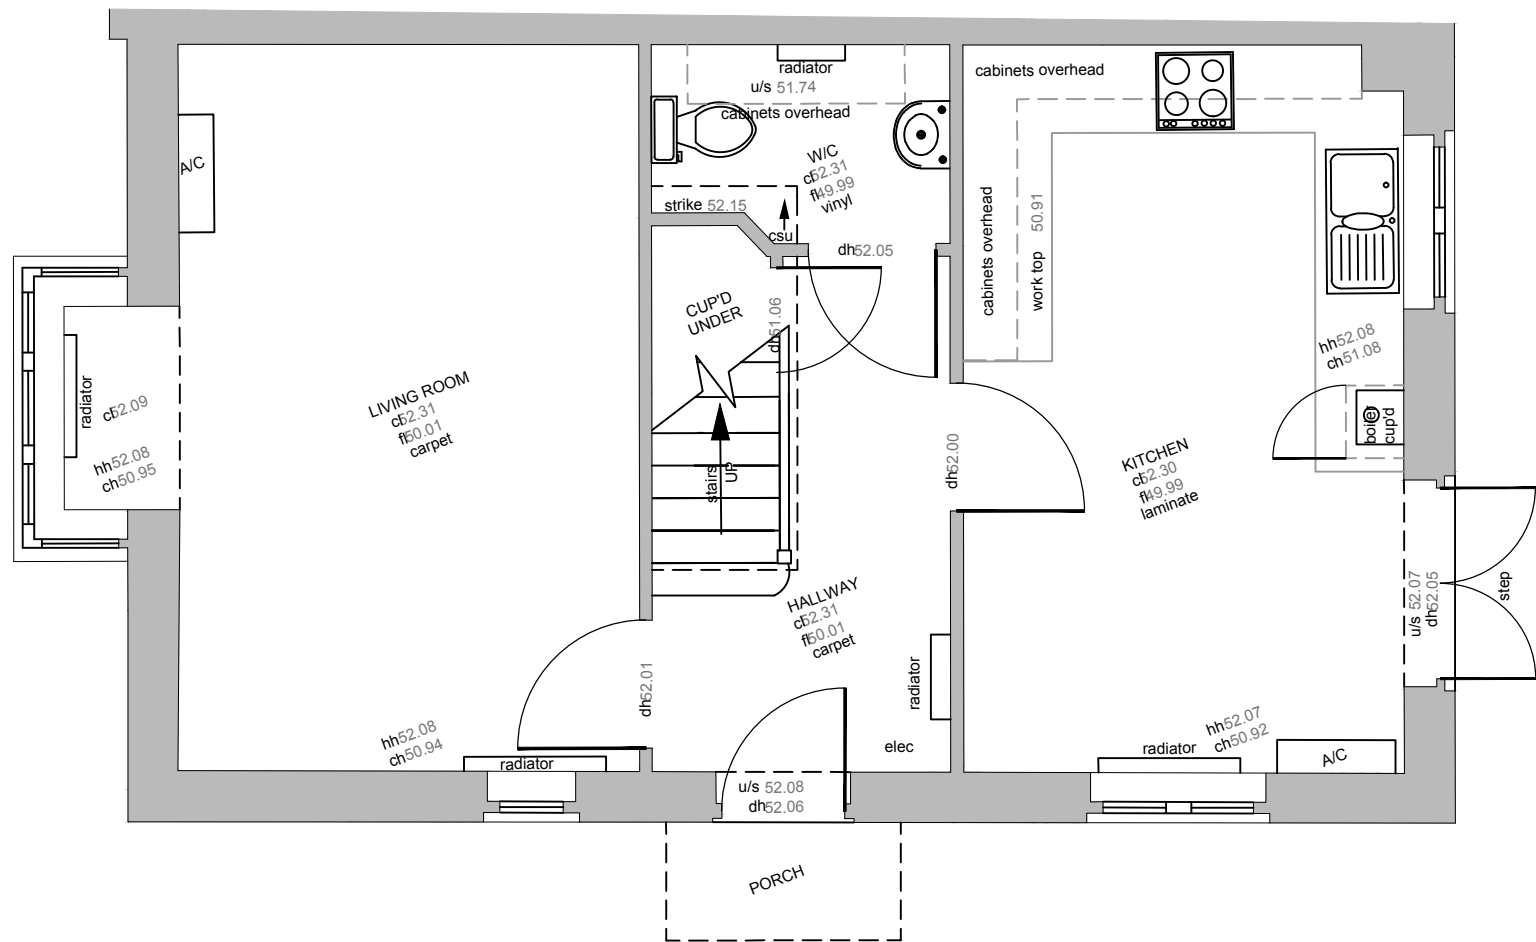

1 Existing Ground Floor Plan
Scale: 1:50 @ A3

© Light House Studio

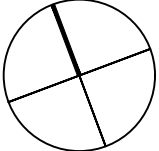

A3

DO NOT SCALE
USE FIGURED
DIMENSIONS
ONLY

Notes:

- All dimensions to be checked on site.
- All drawings to be in conjunction with all relevant Architects and Engineer's drawings and specifications.
- Any discrepancies between consultants drawings, schedules or specifications to be reported to the Contract Administrator or Architect before any work commences.
- The Contractor's attention is drawn to the Health & Safety matters identified in the Health & Safety plan as being potentially hazardous.
- These items should not be considered as a full and final list
- The Work Package Contractor's normal Health & Safety obligations still apply when undertaking constructional operations both on and off site.
- Light House Studio takes no responsibility for the local of legal boundaries indicated on this drawing and advises a separate drawing to be completed by a specialist surveyor in order to establish exact boundaries.
- DWG files provided for information only. Refer to PDF record.
- The copyright of this drawing is held by Light House Studio. Not to be used for any purposes without consent.
- Light House Studio takes no responsibility with scaling issues when printing form pdf/printing/scanning of this drawing
- No persons are permitted to build / construct from these drawings
- All rights reserved to Light House Studio

 Light House Studio

Light House Studio
The IncuHive Space
Mayflower Close
Chandler's Ford
Hampshire
SO53 4AR

light_house_studio@outlook.com

A	12/07/22	Issued for planning
Rev	Date	Revision Details
Project 35 Dakota Way		
Drawing Title Existing Ground Floor Plan		
Drawing Number 22008_010		
Status Planning		
Scale 0m 0.5 1 1.5 2 1:50		
Revision A		
Date of Origin July 2022		