



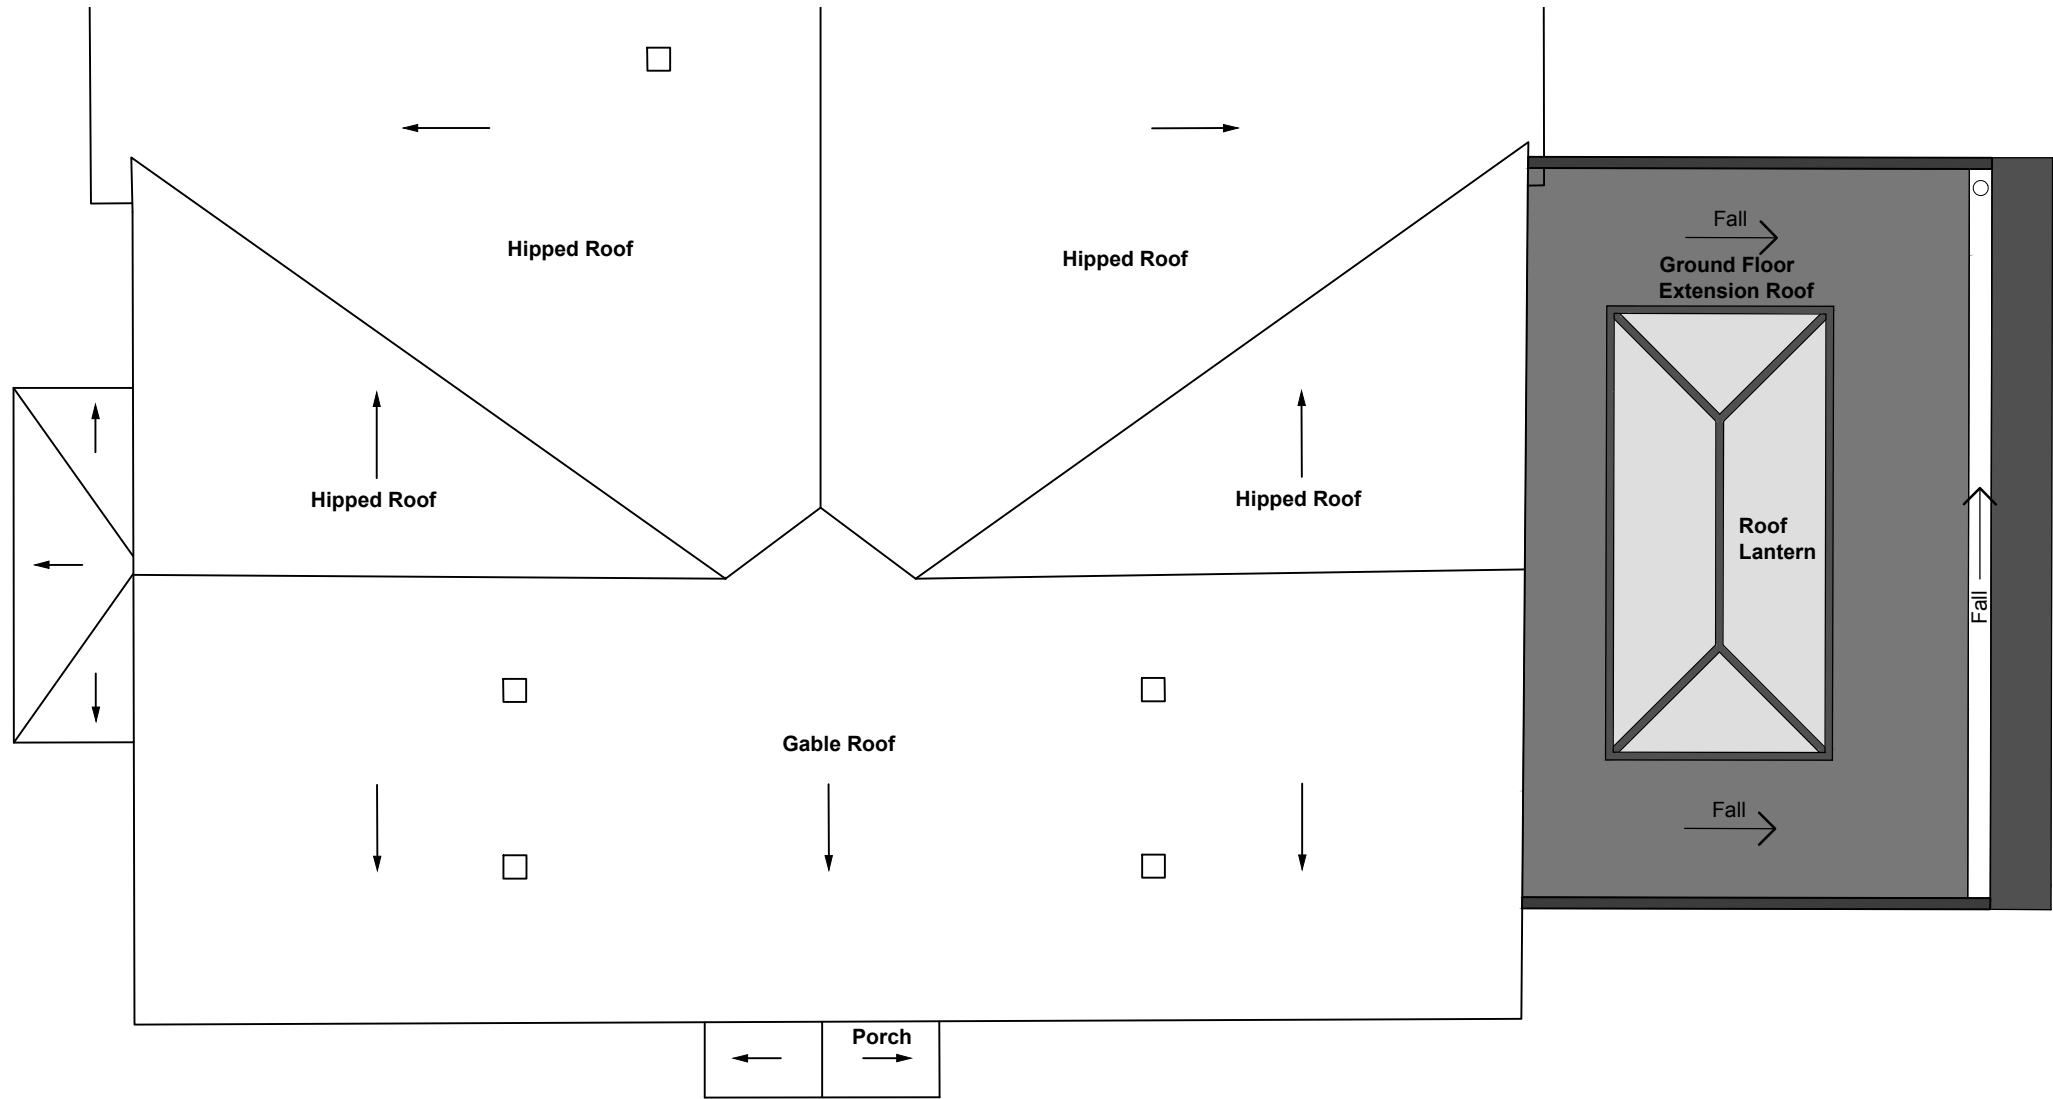

1 Proposed Roof Plan  
Scale: 1:50 @ A3

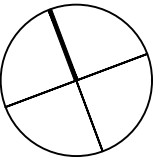

- Notes:**
- All dimensions to be checked on site.
  - All drawings to be in conjunction with all relevant Architects and Engineer's drawings and specifications.
  - Any discrepancies between consultants drawings, schedules or specifications to be reported to the Contract Administrator or Architect before any work commences.
  - The Contractor's attention is drawn to the Health & Safety matters identified in the Health & Safety plan as being potentially hazardous.
  - These items should not be considered as a full and final list
  - The Work Package Contractor's normal Health & Safety obligations still apply when undertaking constructional operations both on and off site.
  - Light House Studio takes no responsibility for the local of legal boundaries indicated on this drawing and advises a separate drawing to be completed by a specialist surveyor in order to establish exact boundaries.
  - DWG files provided for information only. Refer to PDF record.
  - The copyright of this drawing is held by Light House Studio. Not to be used for any purposes without consent.
  - Light House Studio takes no responsibility with scaling issues when printing form pdf/printing/scanning of this drawing
  - No persons are permitted to build / construct from these drawings
  - All rights reserved to Light House Studio



**Light House Studio**  
The IncuHive Space  
Mayflower Close  
Chandler's Ford  
Hampshire  
SO53 4AR  
  
light\_house\_studio@outlook.com

| A                                          | 12/07/22 | Issued for planning |
|--------------------------------------------|----------|---------------------|
| Rev                                        | Date     | Revision Details    |
| <b>Project</b><br>35 Dakota Way            |          |                     |
| <b>Drawing Title</b><br>Proposed Roof Plan |          |                     |
| <b>Drawing Number</b><br>22008_103         |          |                     |
| <b>Status</b><br>Planning                  |          |                     |
| <b>Scale</b><br>0m 0.5 1 1.5 2<br>1:50     |          |                     |
| <b>Revision</b><br>A                       |          |                     |
| <b>Date of Origin</b><br>July 2022         |          |                     |