



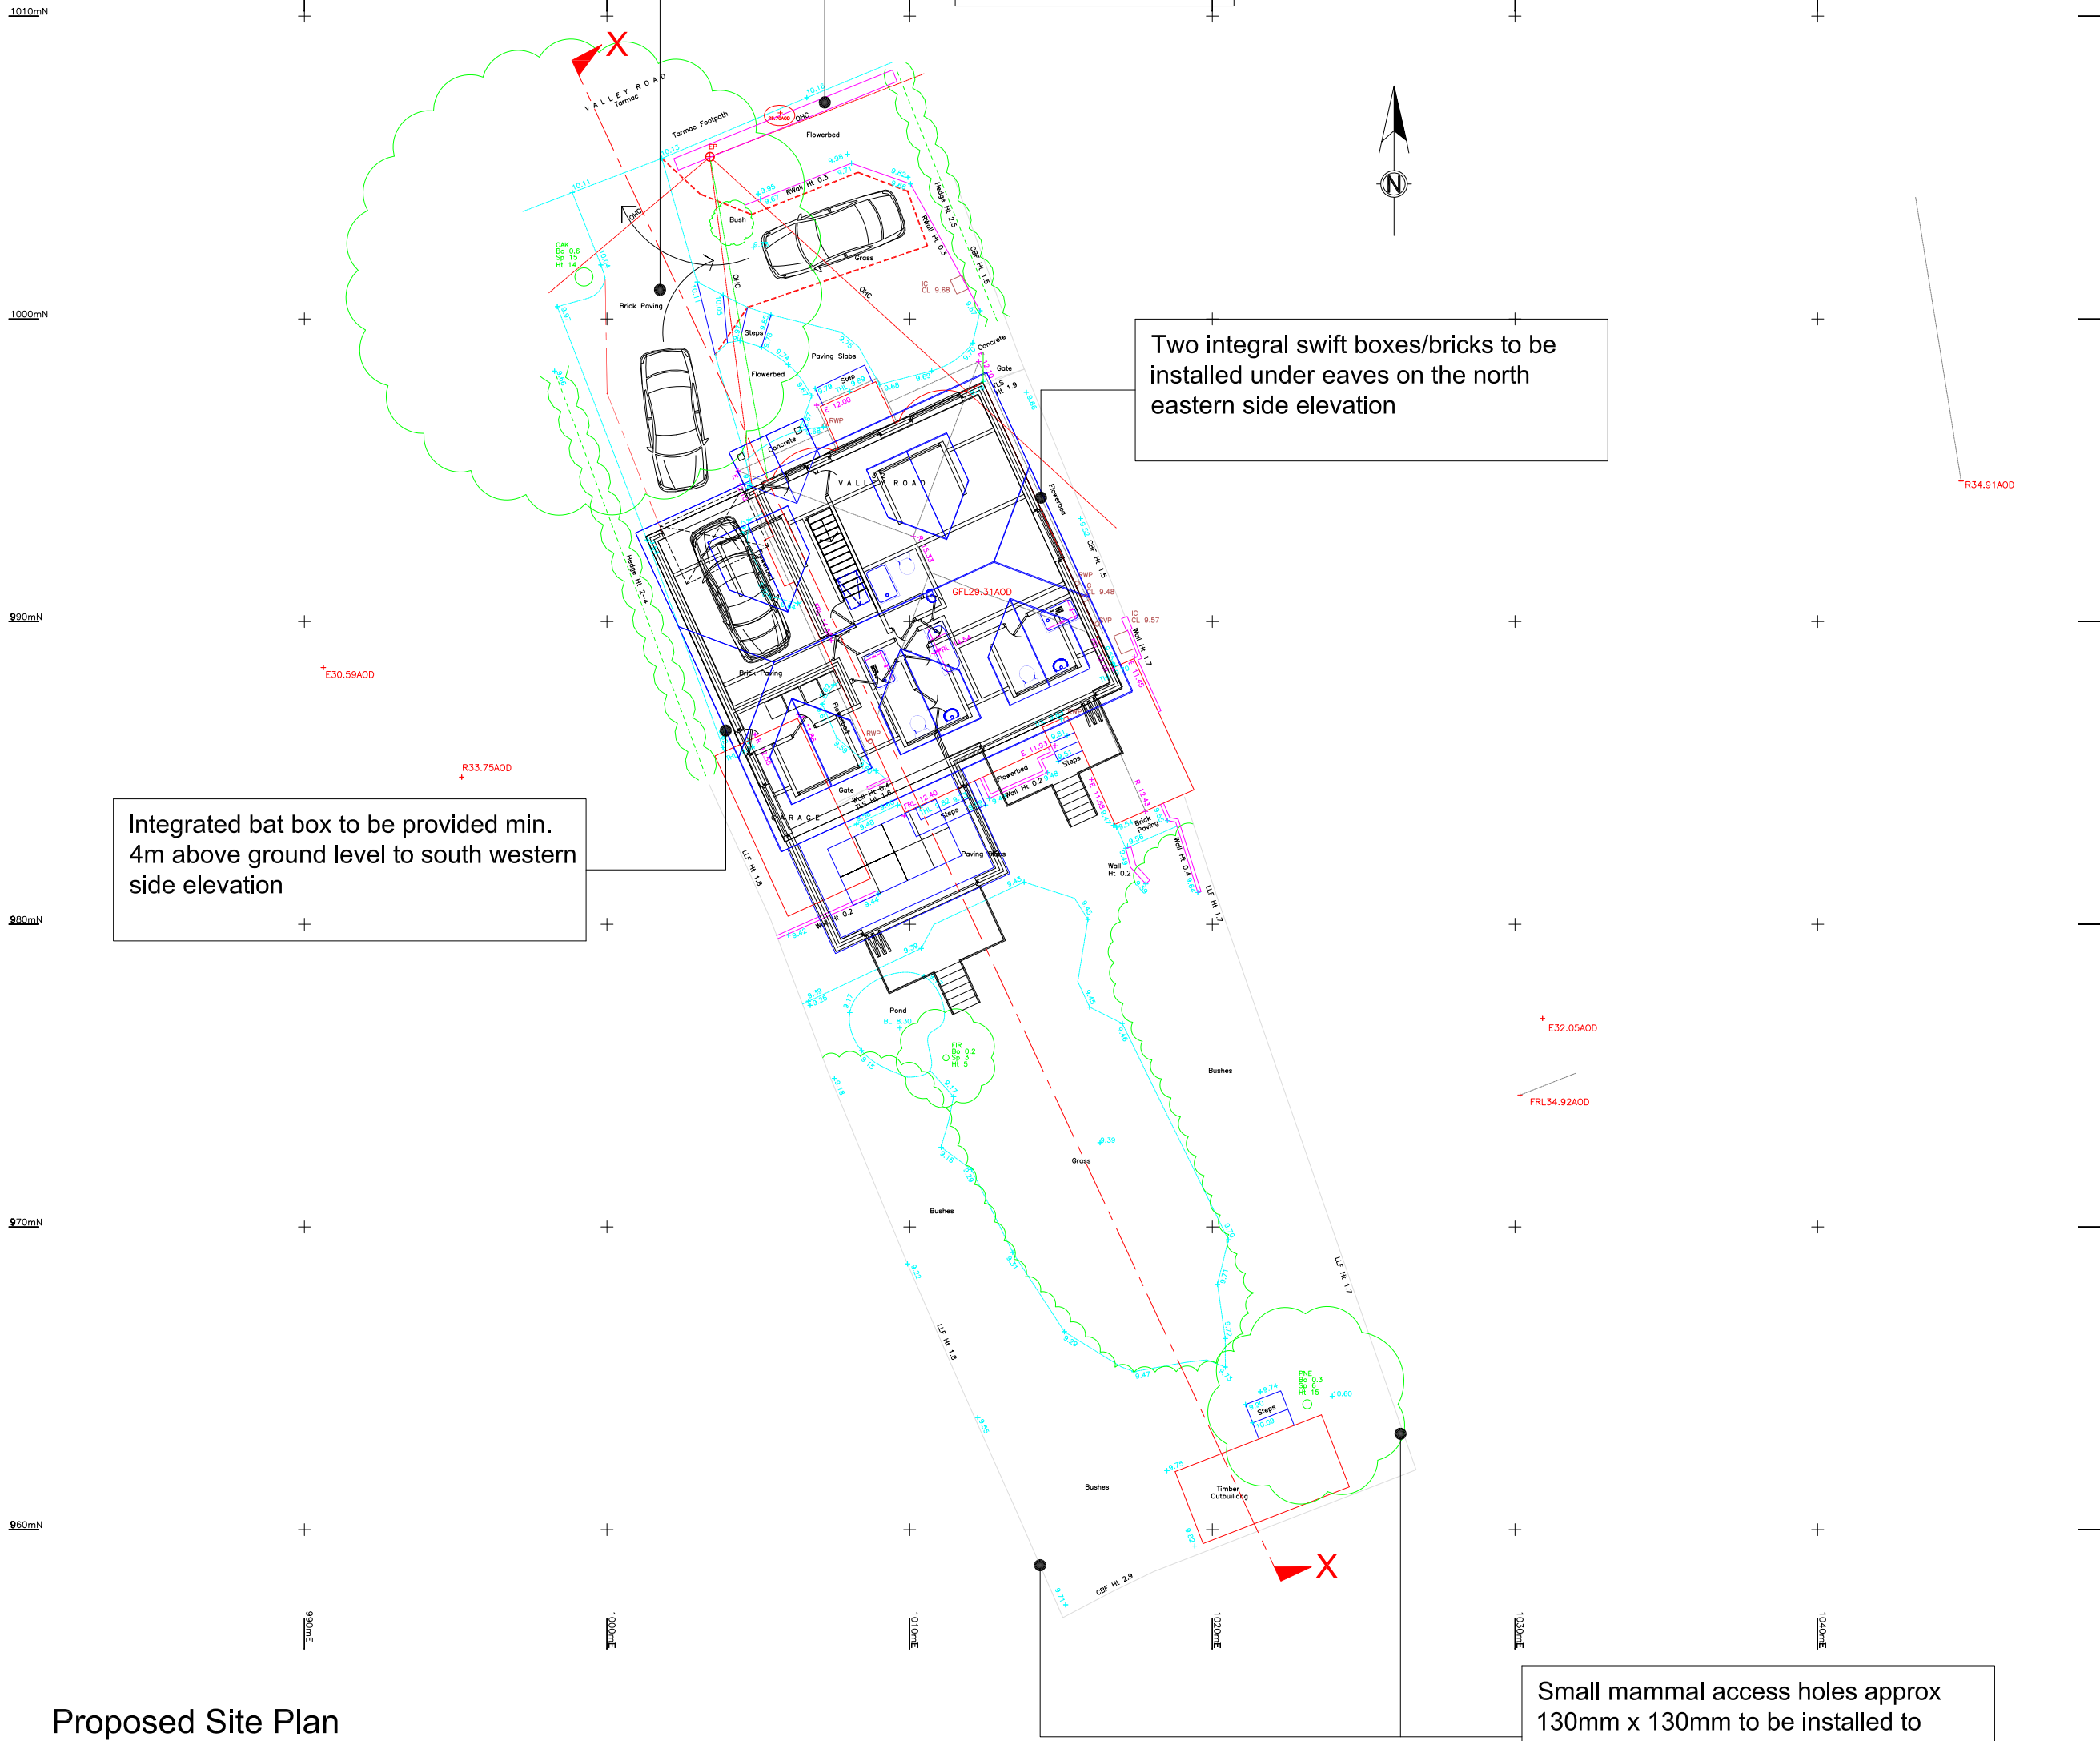

Proposed Site Plan
Scale 1:200

Notes
All dimensions and details to be checked on site by builder prior to commencement of works.
This plan must not be acted upon until it has been approved by the Local Authority.
Client to conform to party wall act of 1996 if required.

 

B		
A	14/07/2022	Paving & hedge revisions
	Date	Revisions
Drawing Title.		
Landscaping & Ecological Enhancements		
SITE ADDRESS		CLIENT ADDRESS
32 Valley Road Chandlers Ford Eastleigh SO53 1GP		
as noted		PAPER SIZE A2
Scale.		
May 2022		Drawn by. <i>R.N.S.</i>
Date.		
Sanders Design Services Ltd		
95 Cedar Road Hythe Southampton SO45 3PX		
www.sandersdesignservices.co.uk info@sandersdesignservices.co.uk		
023 8020 7195		
Drawing No		Revision
rvr sht 7		A