


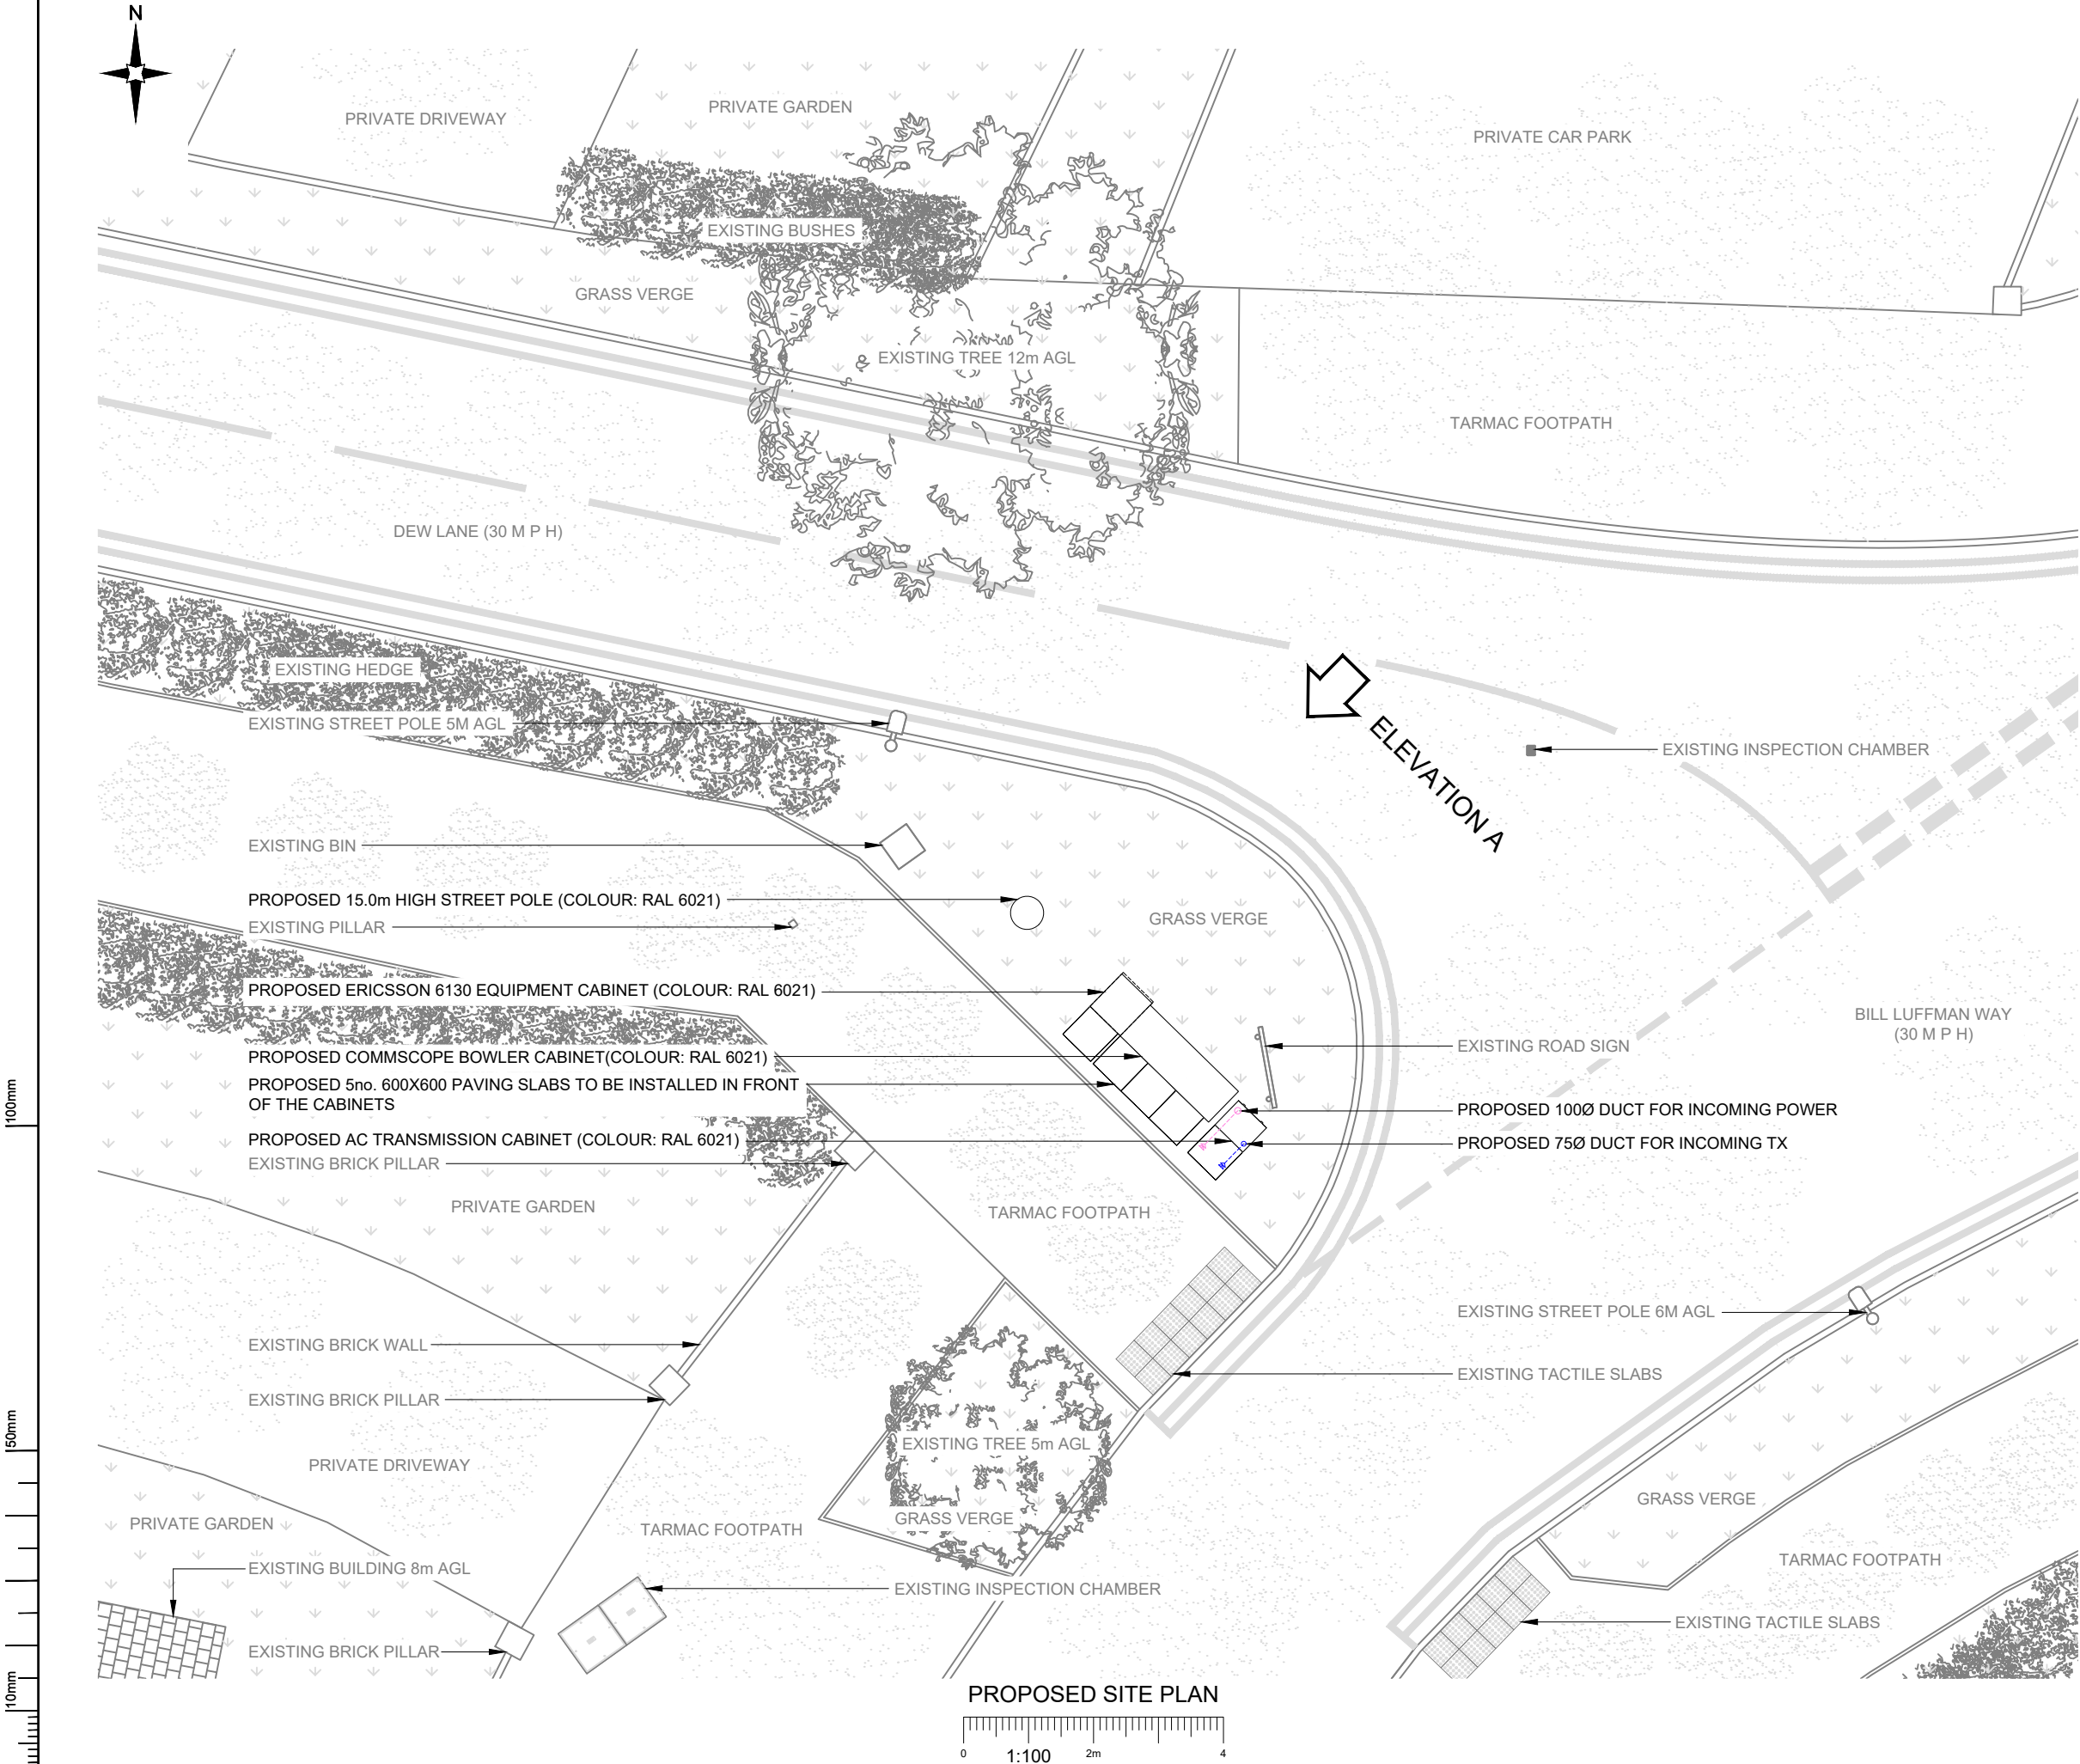

NOTES:
1. ALL DIMENSIONS IN MM UNLESS OTHERWISE NOTED.

A	Issued for Planning	JWO	RWB	20.06.22
REV	MODIFICATION	BY	CH	DATE

CK Hutchison
Networks (UK)
Limited

450 Longwater Avenue,
Green Park,
Reading,
RG2 6GF

Design Consultant & Principal Contractor:



Great British Communications
Lapwing House, Block 3 Forward Point,
Ton House Lane, Widnes, Cheshire, WAB 0SL
t. 44 (0)151 420 4128
www.gbcservices.co.uk

Site Name: DEW LANE

3UK Nominal ID: ELH21681

Address: NEWTOWN
EASTLEIGH
HAMPSHIRE
SO50 9NN

Title: 215 PROPOSED SITE PLAN

Project: UNILATERAL SW

Purpose of Issue: PLANNING

MBNL/TM/H3G Cell ID:
ELH069/86354/SO0622

Drawing No: ELH21681_MBNLELH069_TM86354_H3GSO0622_GA_REV_A

Issue: A