



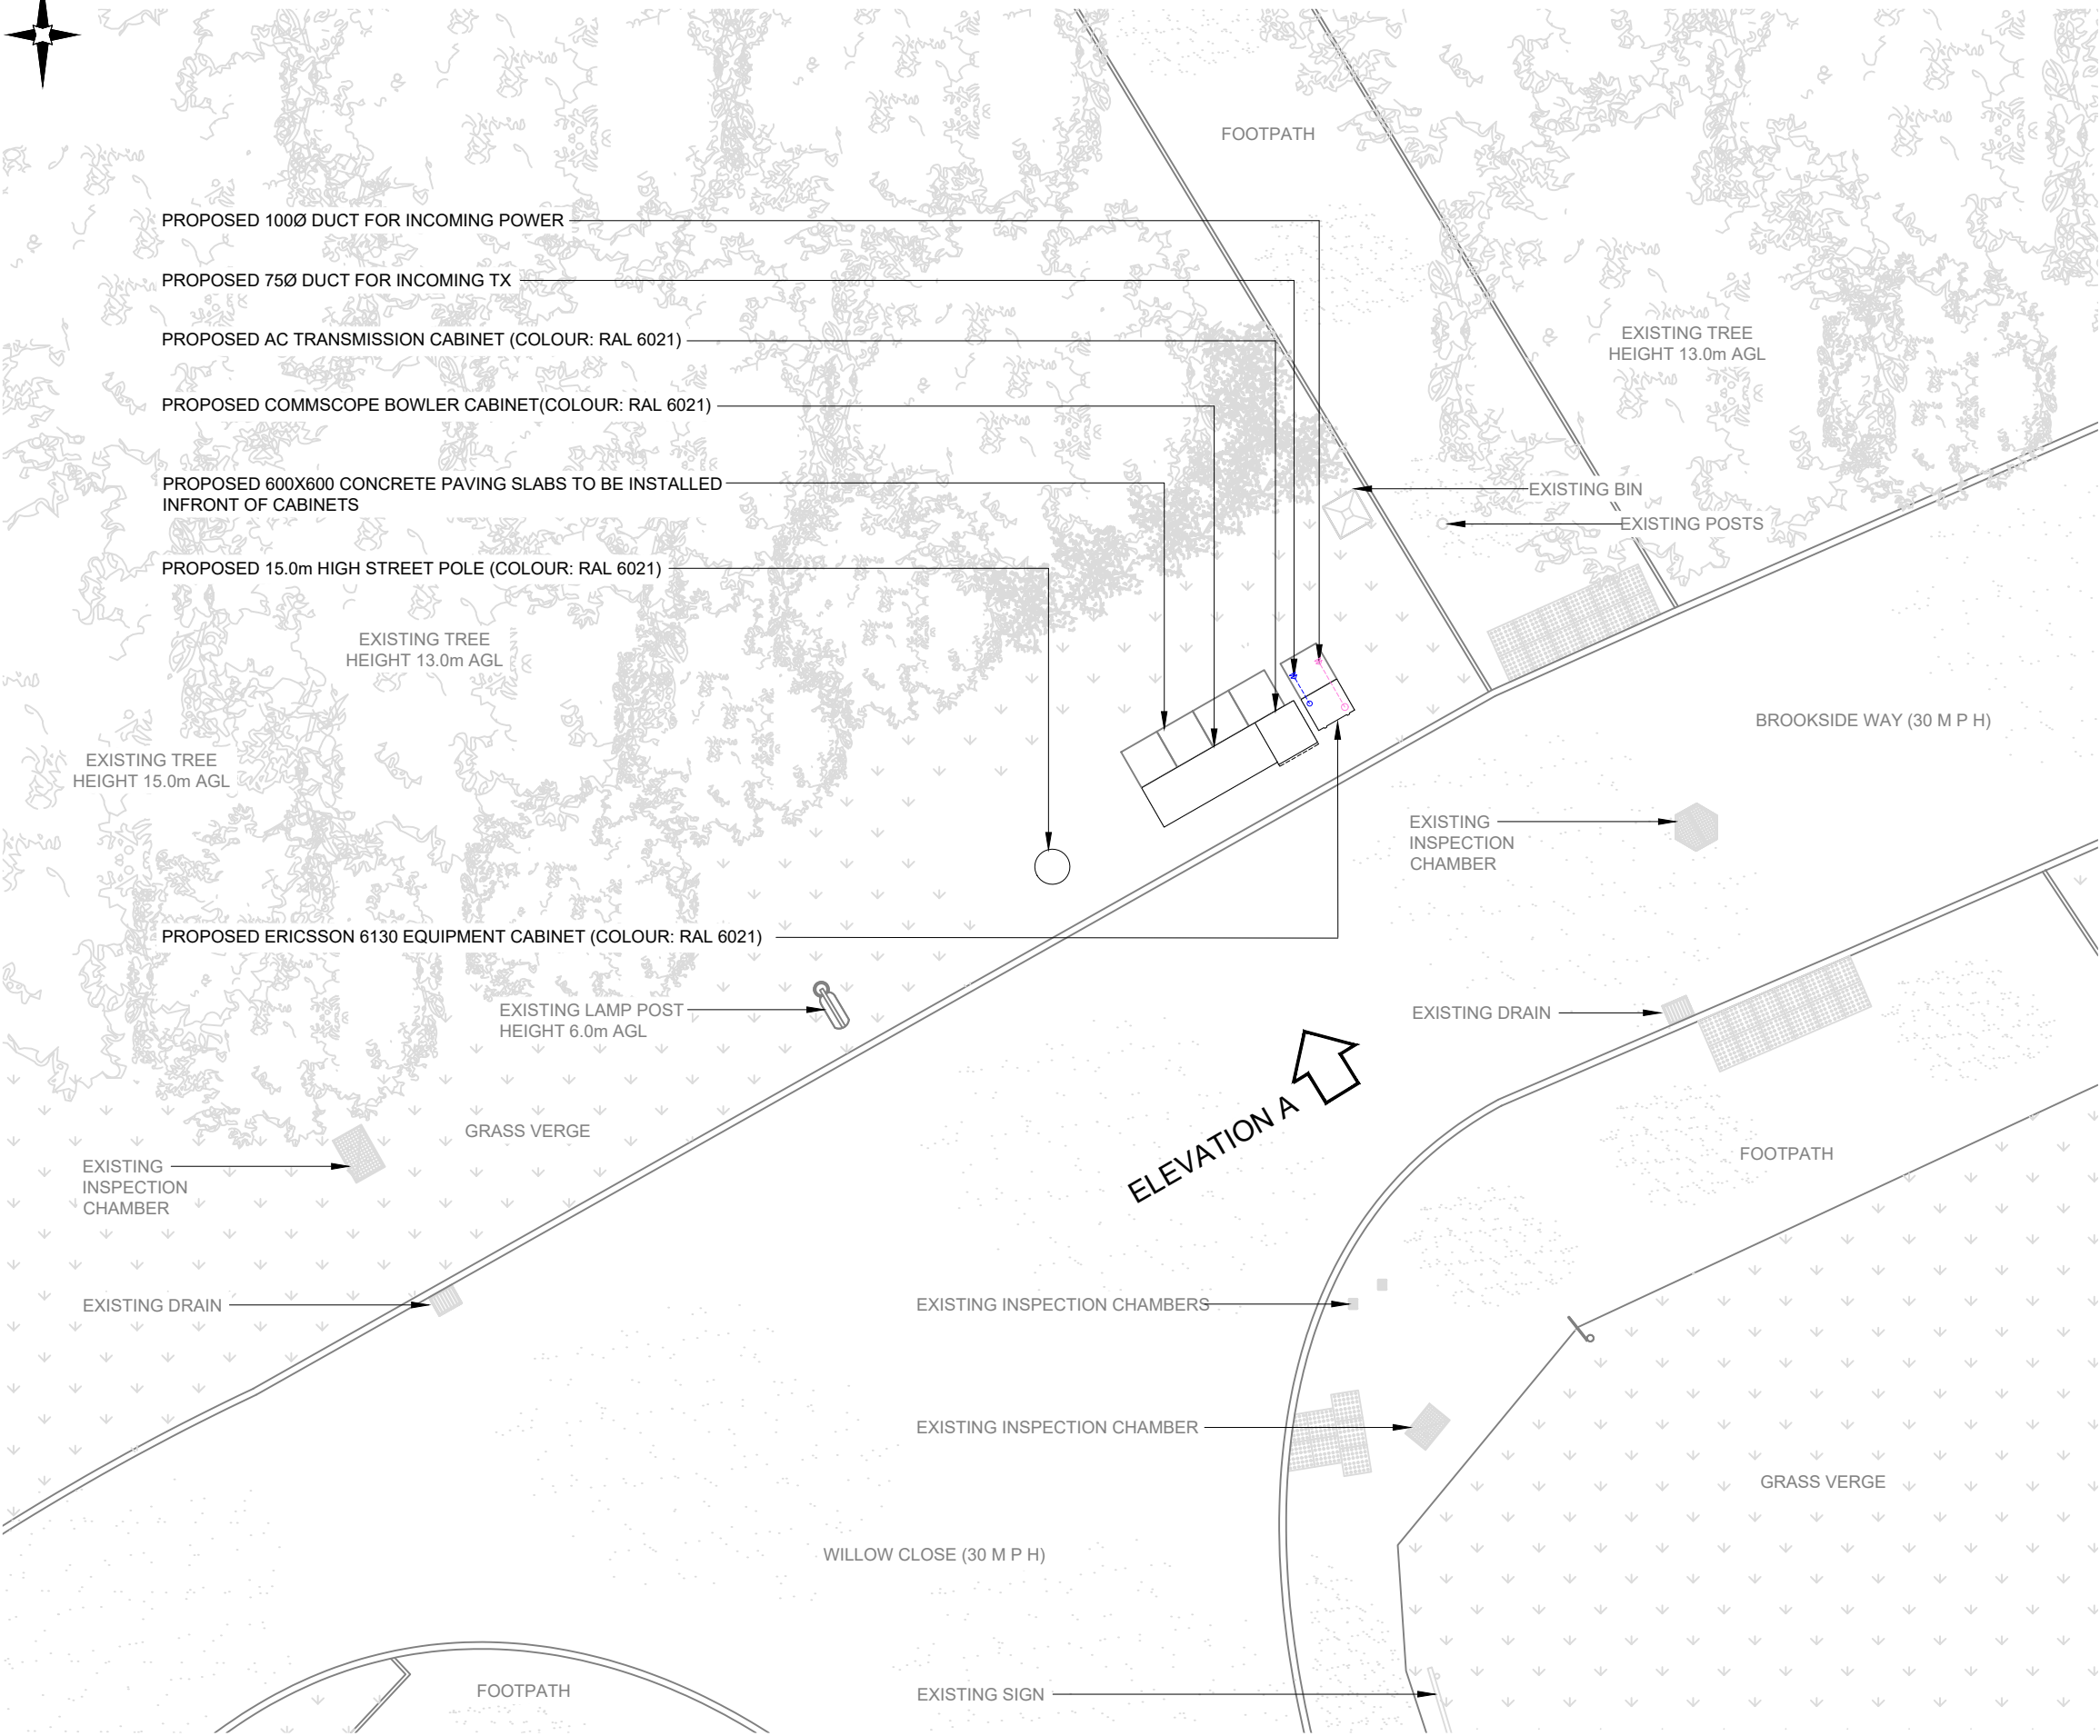

ELEVATION A

PROPOSED SITE PLAN

 

- NOTES:
- ALL DIMENSIONS IN MM UNLESS OTHERWISE NOTED.

A	Issued for Planning	FPD	RWB	29.06.22
REV	MODIFICATION	BY	CH	DATE

CK Hutchison
Networks (UK)
Limited

450 Longwater Avenue,
Green Park,
Reading,
RG2 6GF

Design Consultant & Principal Contractor:



Great British Communications
Lapwing House, Block 3 Forward Point,
Ton House Lane, Widnes, Cheshire, WAB 0SL
t. 44 (0)151 420 4128
www.gbcservices.co.uk

Site Name: **BROOKSIDE WAY**

3UK Nominal ID: **ELH21799**

Address:
**WEST END
EASTLEIGH
HAMPSHIRE
SO30 3GY**

Title: **215 PROPOSED SITE PLAN**

Project: **UNILATERAL SW**

Purpose of Issue: **PLANNING**

MBNL/TM/H3G Cell ID:
ELH072/86377/SO0631

Drawing No: **ELH21799_ELH072_86377_SO0631_GA_REV_A**

Issue: **A**