




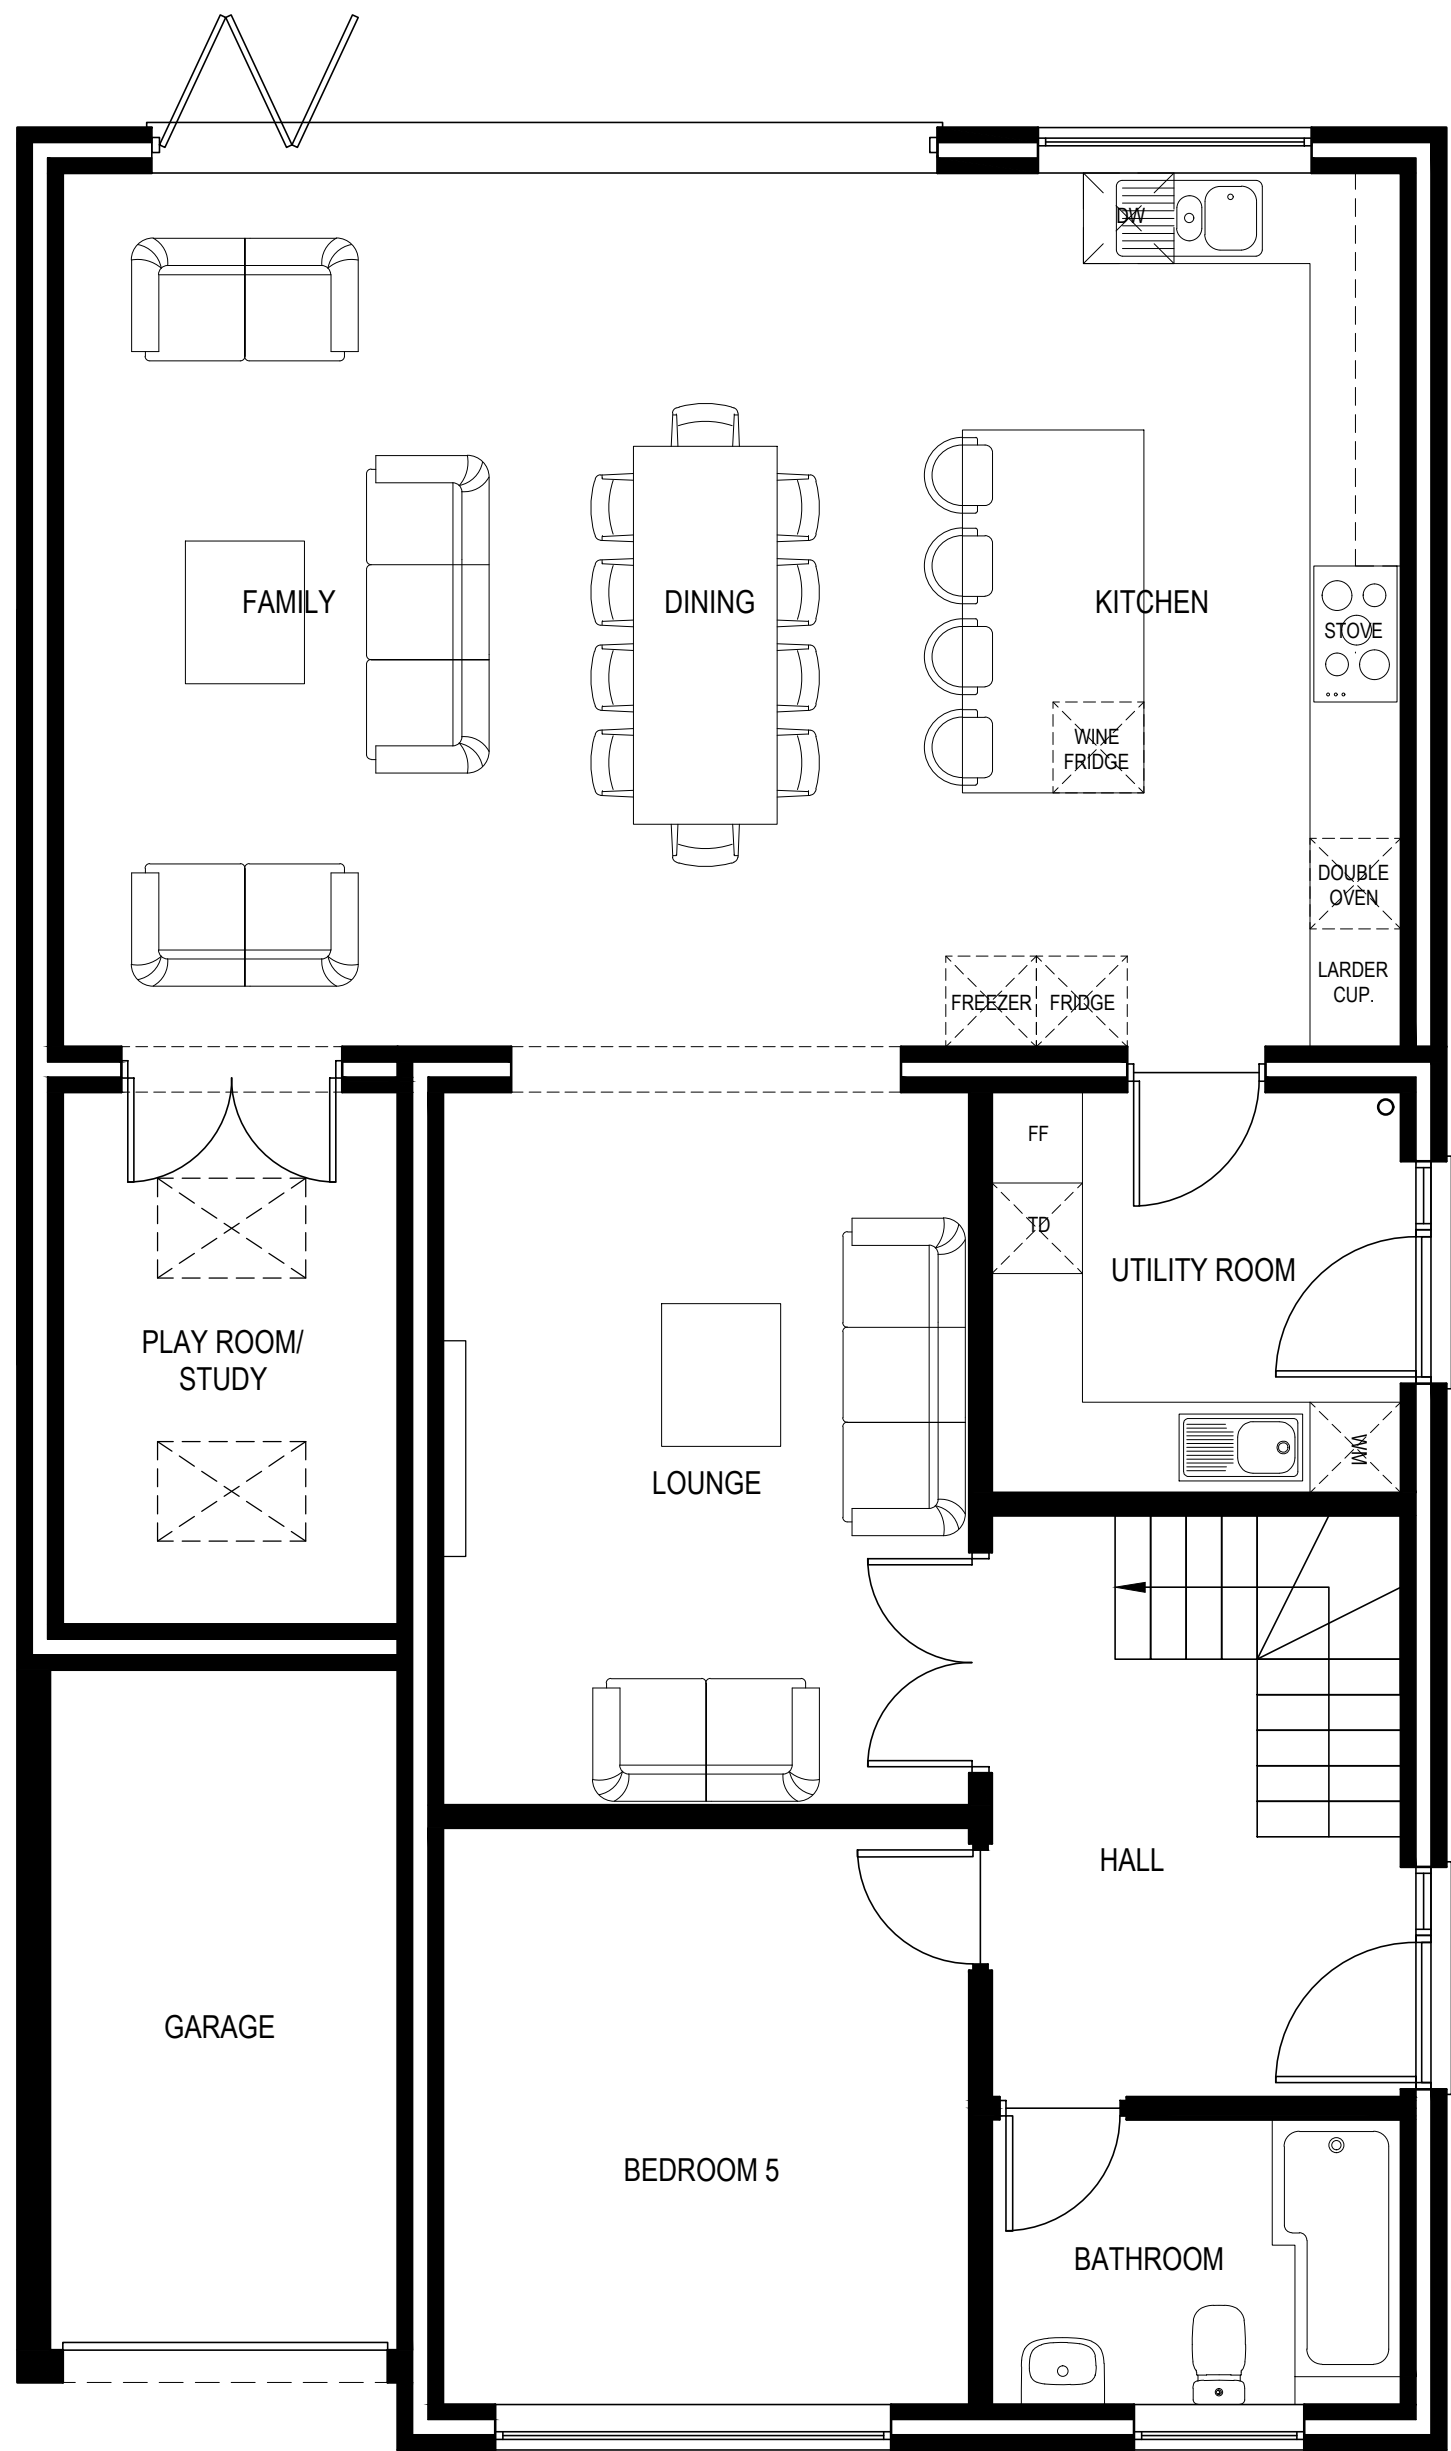

PROPOSED GROUND FLOOR PLAN
Scale: 1:50

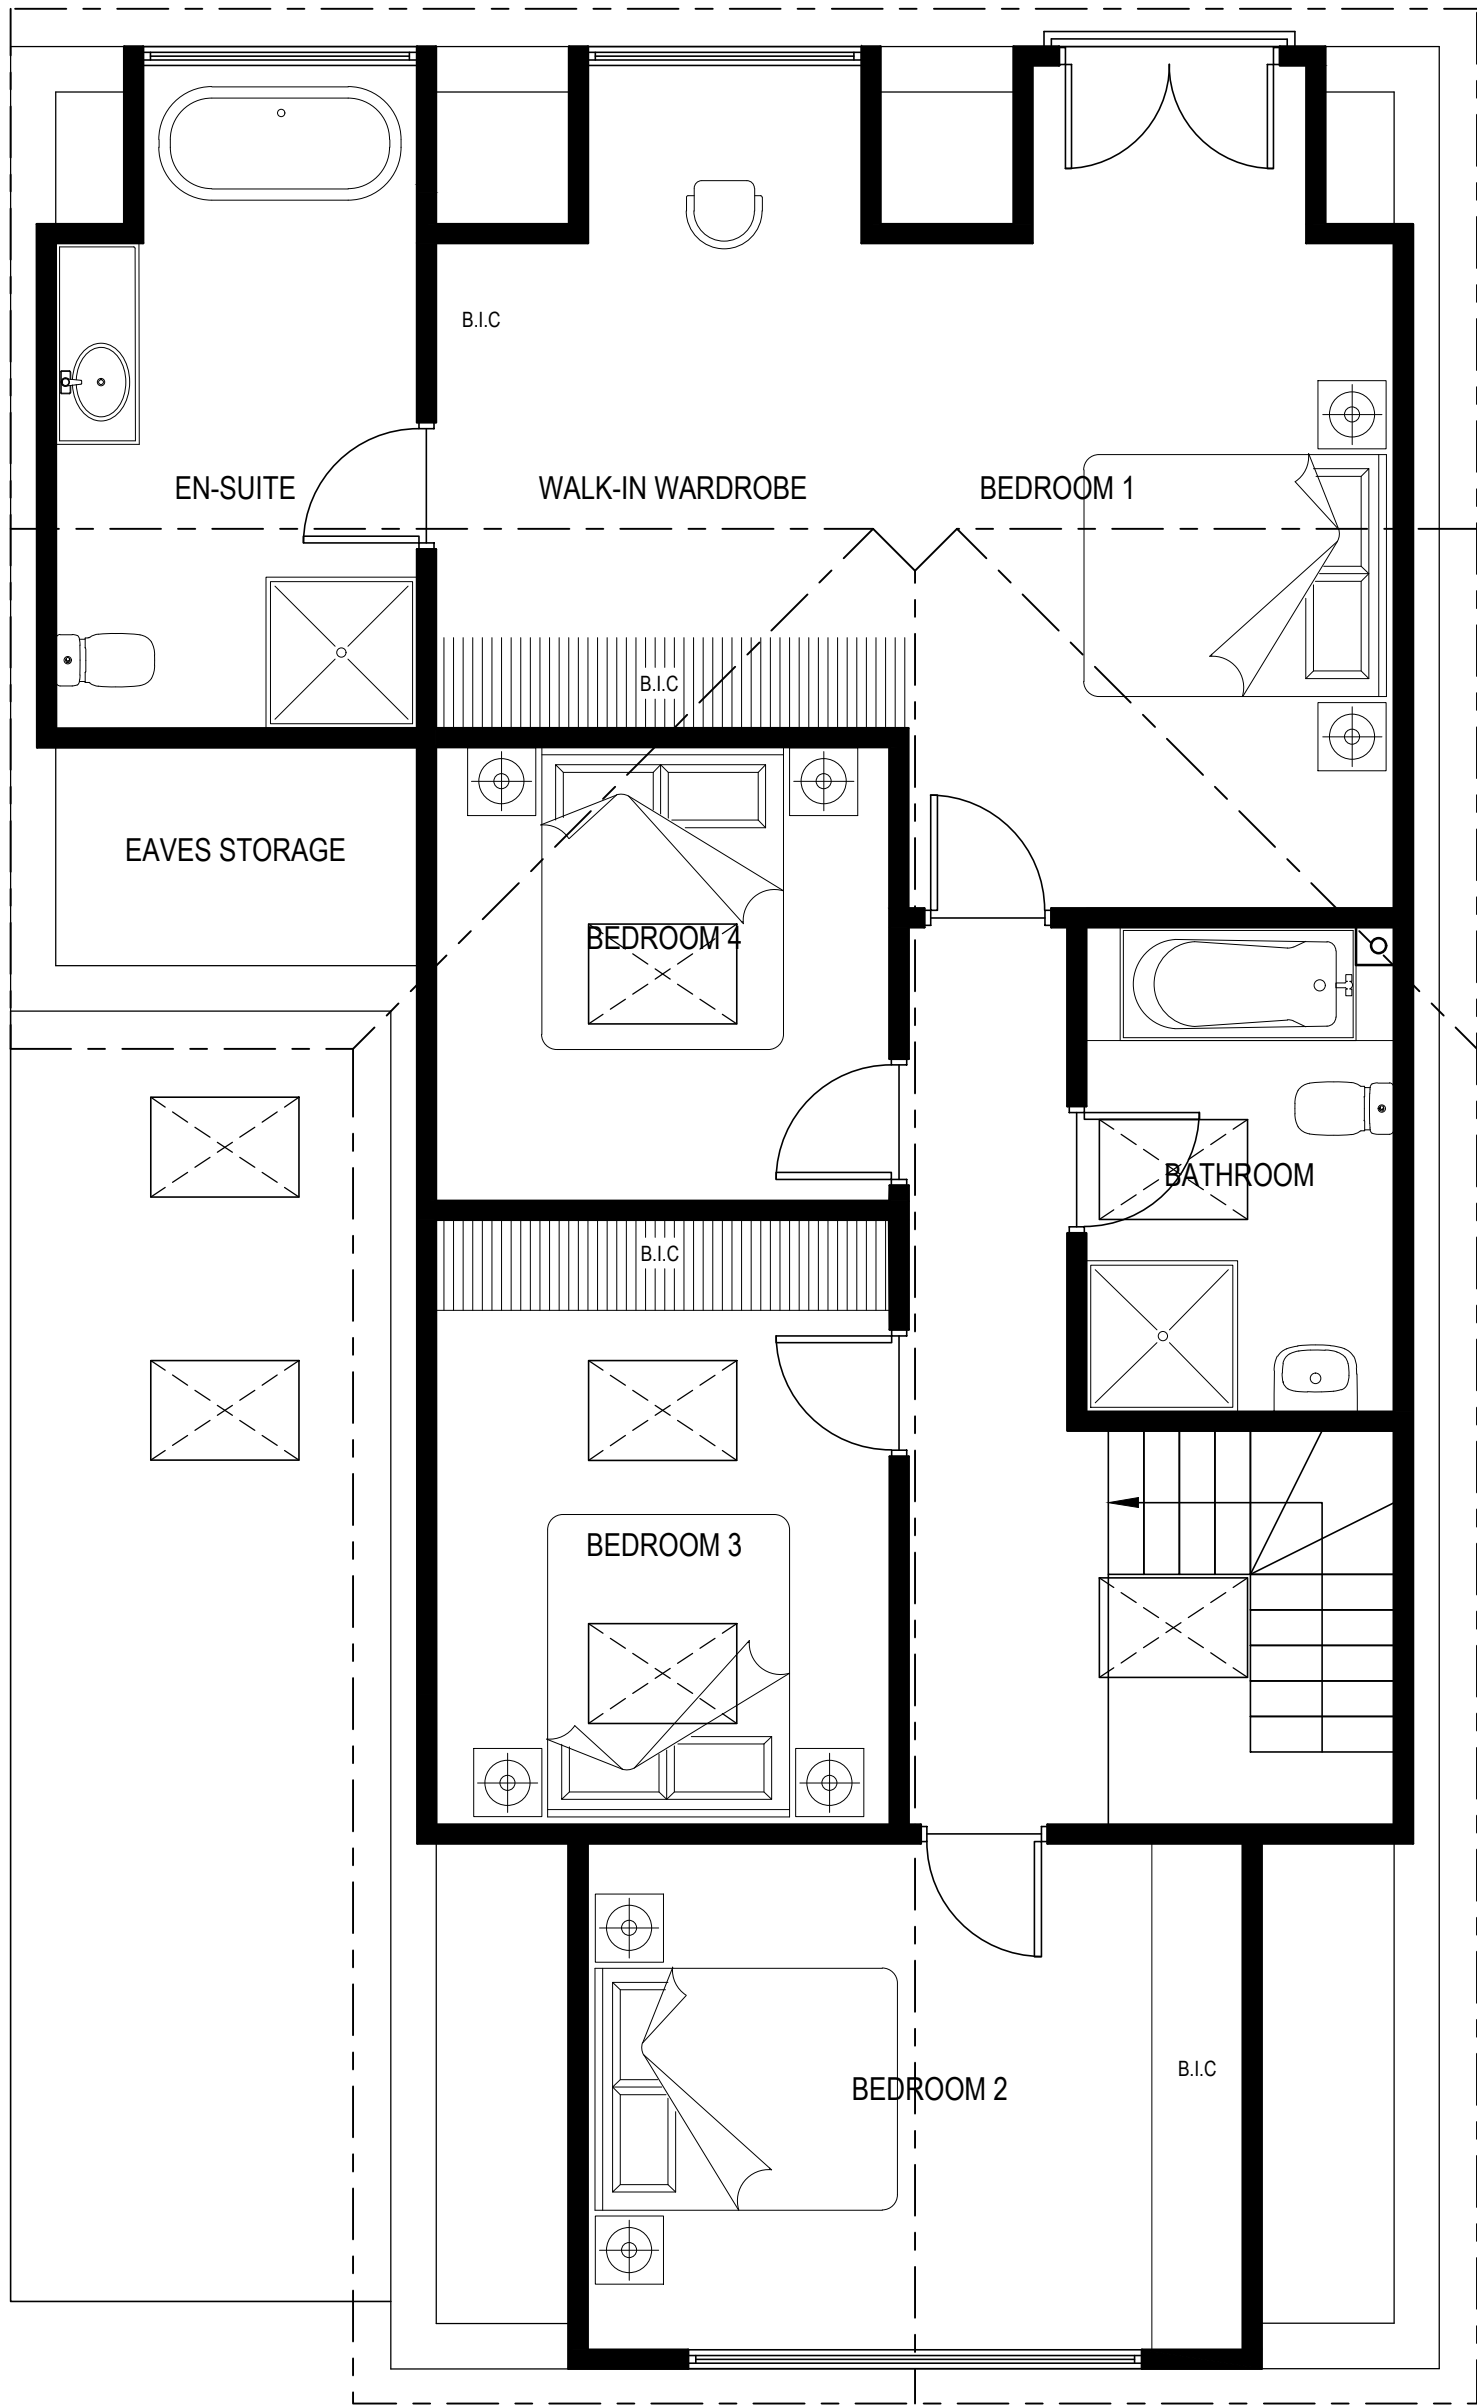

PROPOSED FIRST FLOOR PLAN
Scale: 1:50

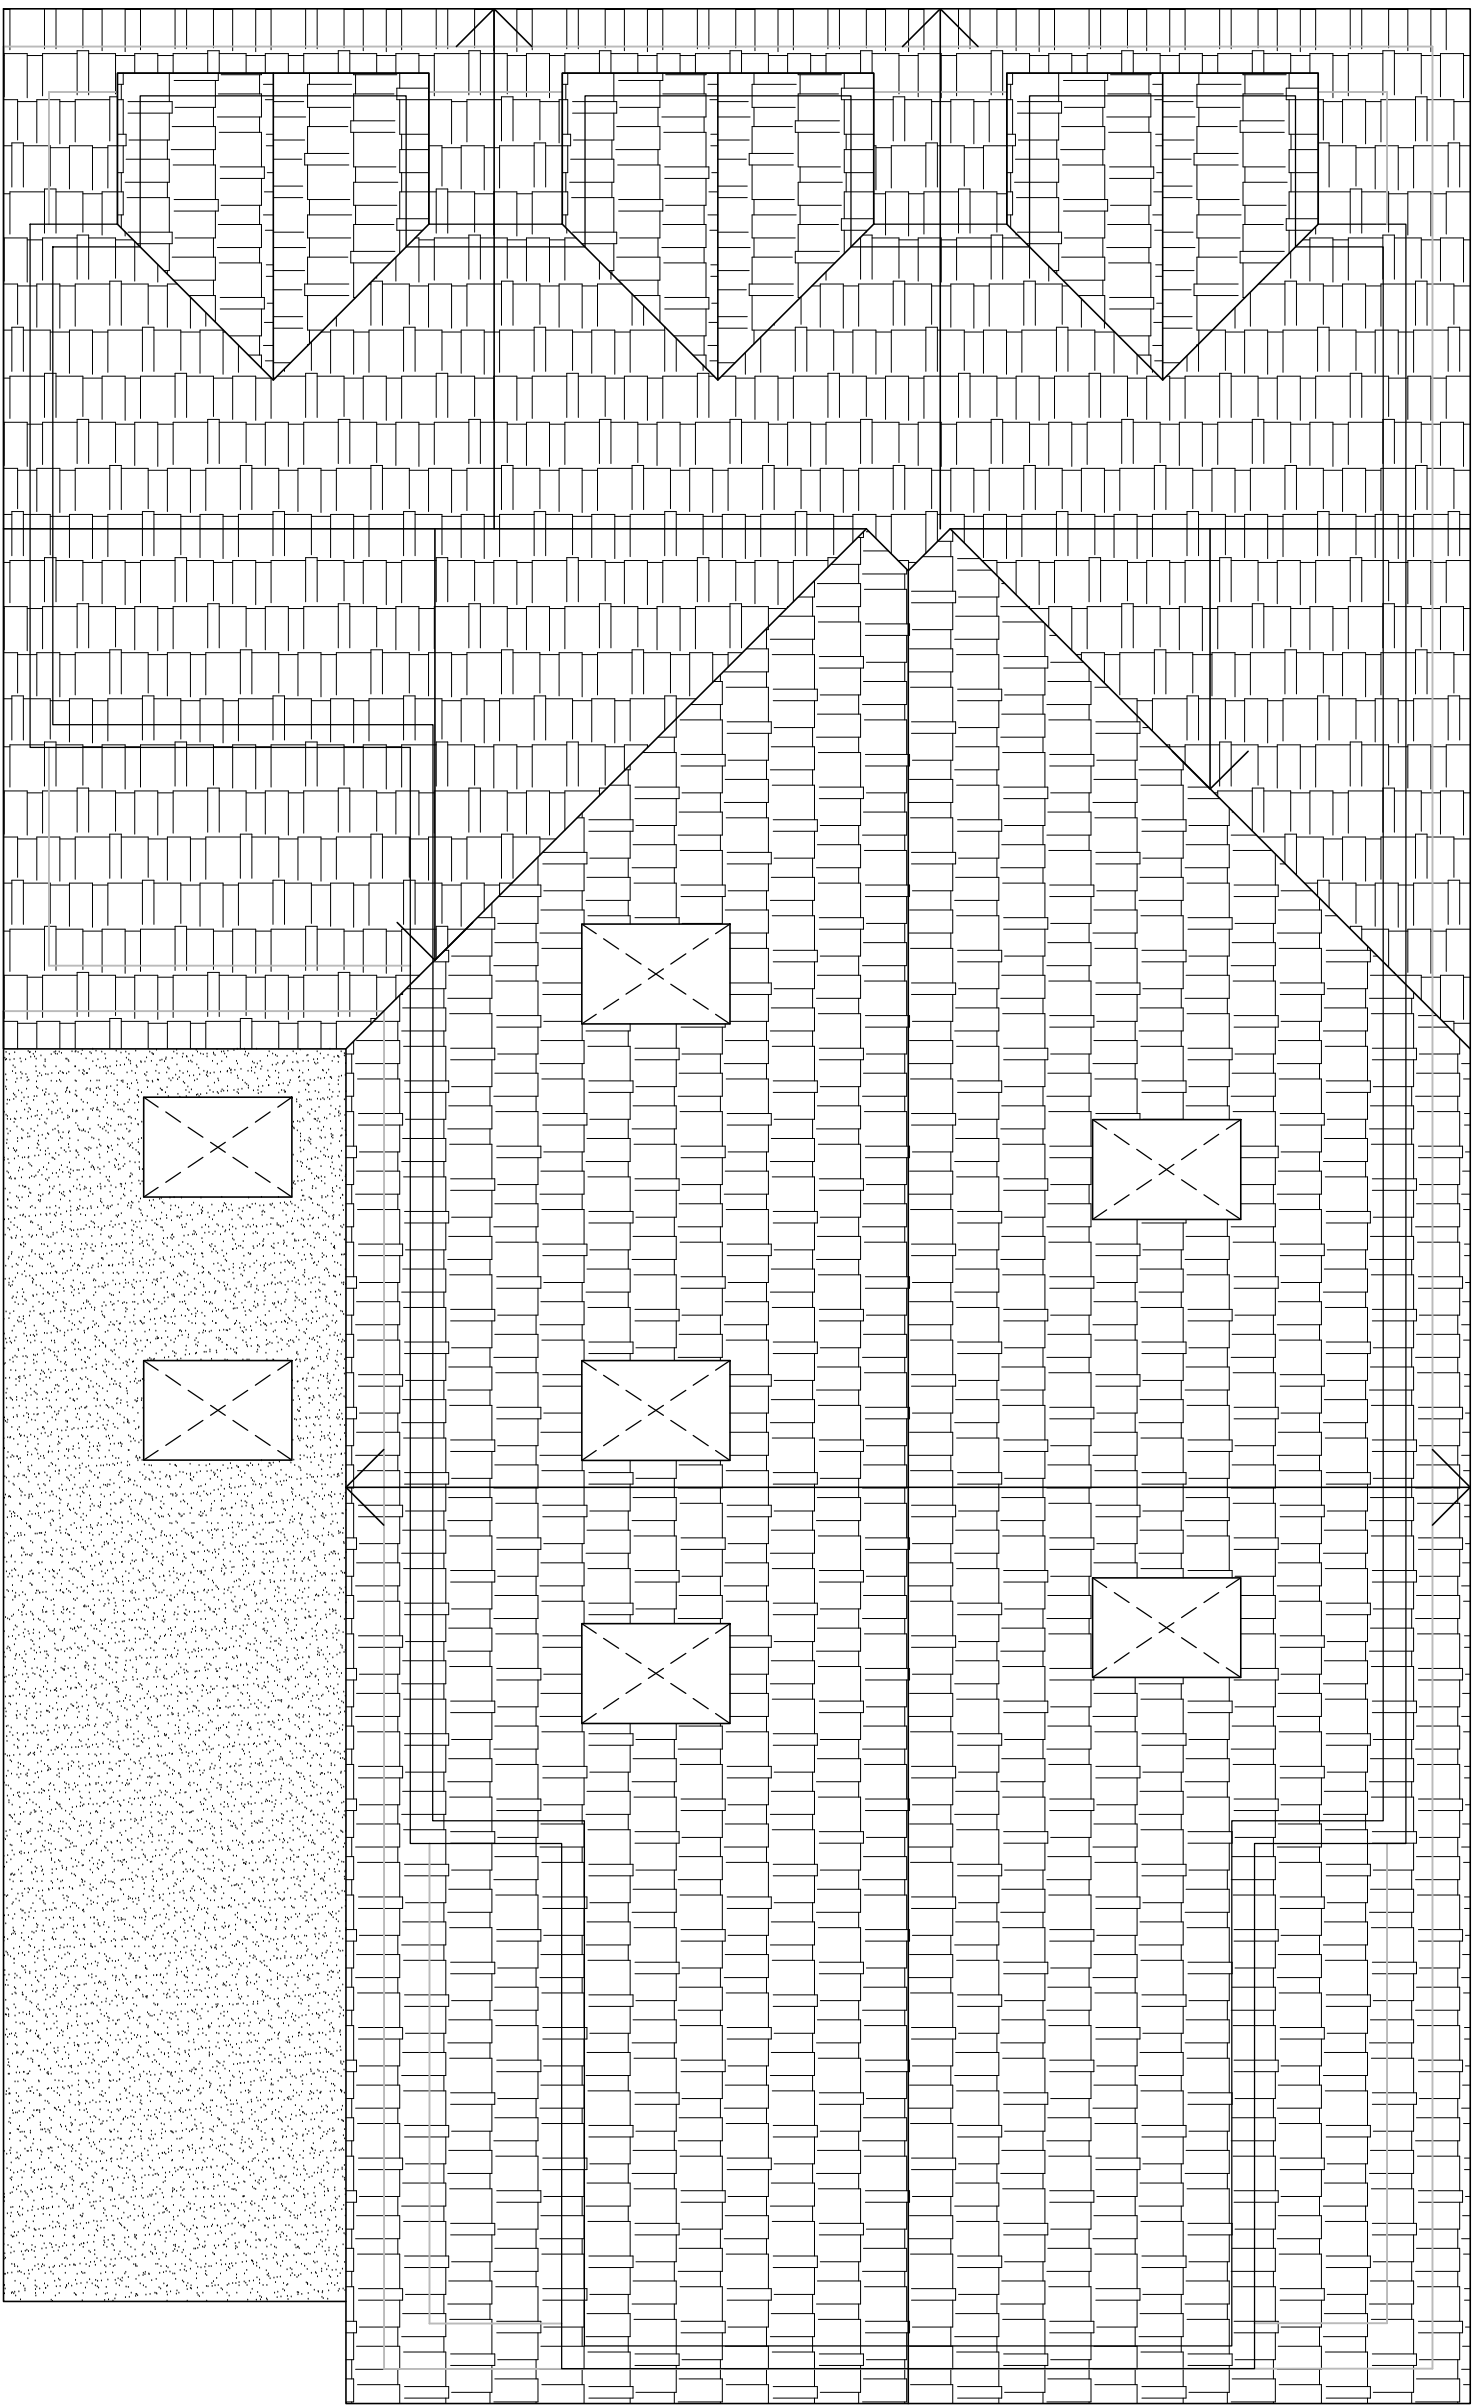

PROPOSED ROOF PLAN
Scale: 1:50

WS·DS

PROJECT

EXISTING DWELLING
ON
VILLA CERVINO
BOTLEY ROAD, FAIR OAK

CLIENT

Mr and Mrs. Hanley

DRAWN BY	KEIRA SOARES	DATE	20/07/2022
EMAIL	keira@ksdesignstudios.co.uk	TEL. NO.	07856 596520

PROPOSED PLANS
Scale 1:50

DRAWING NO.
LAY 003

REVISION
00