
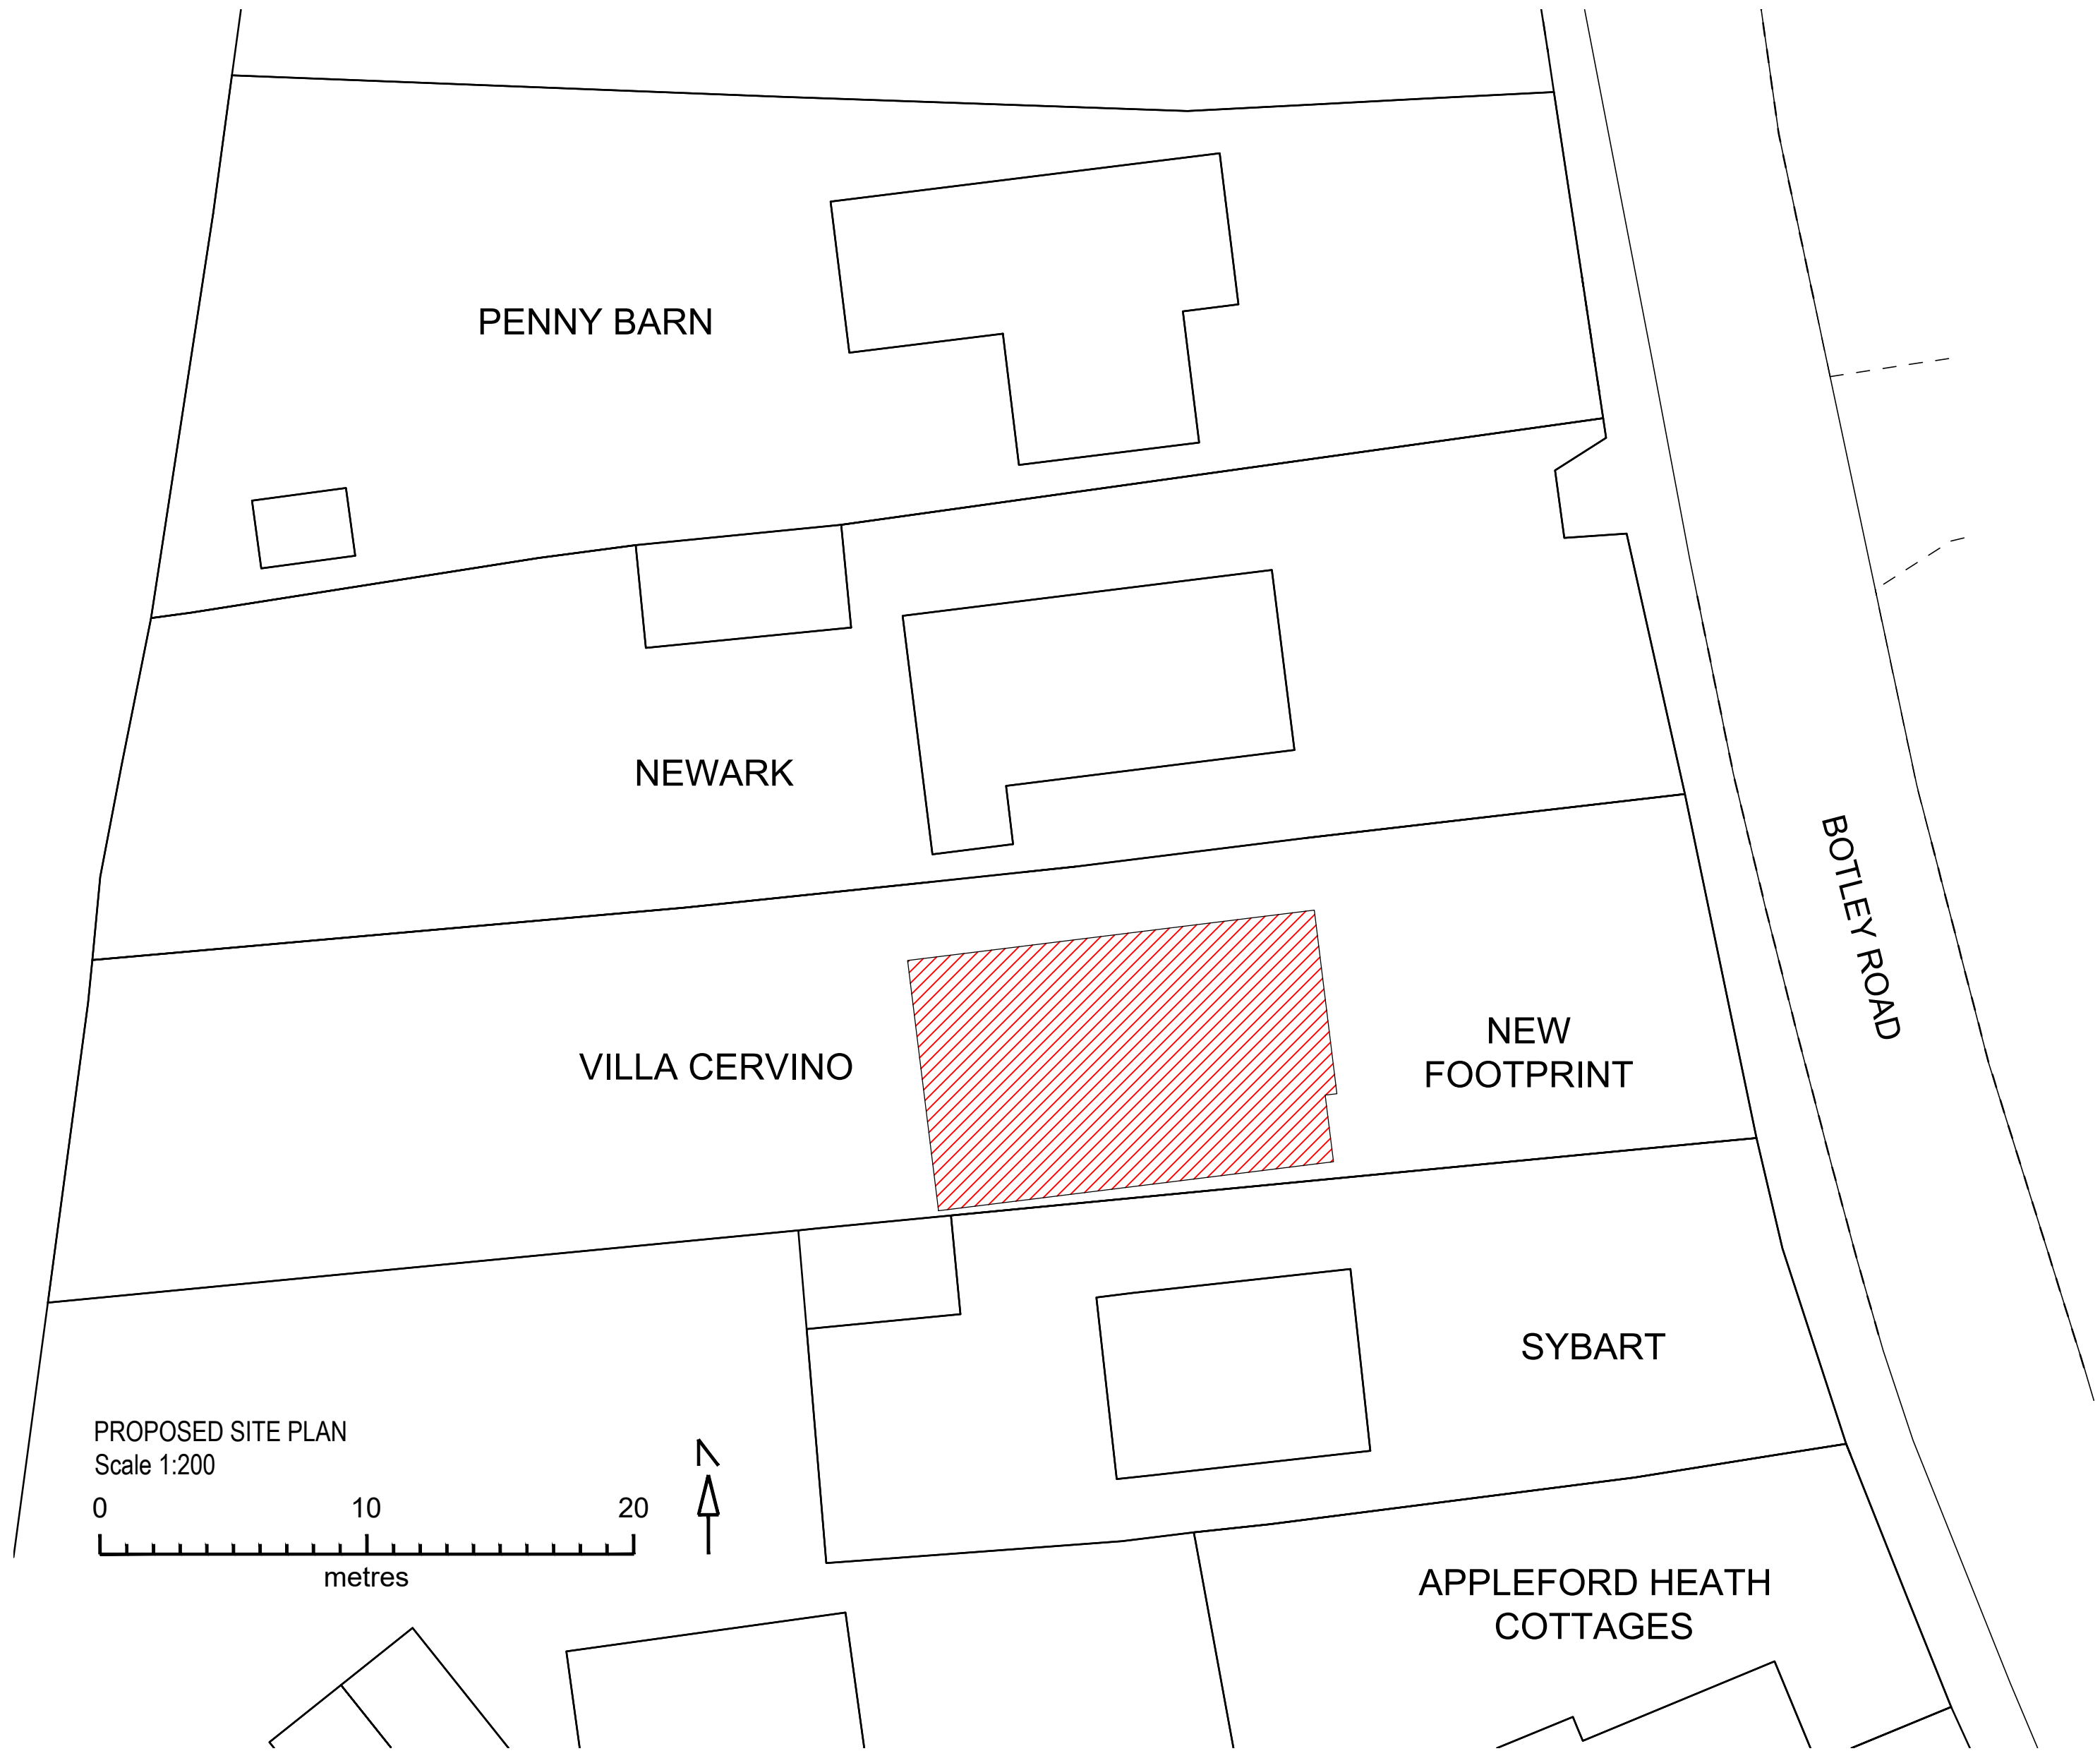


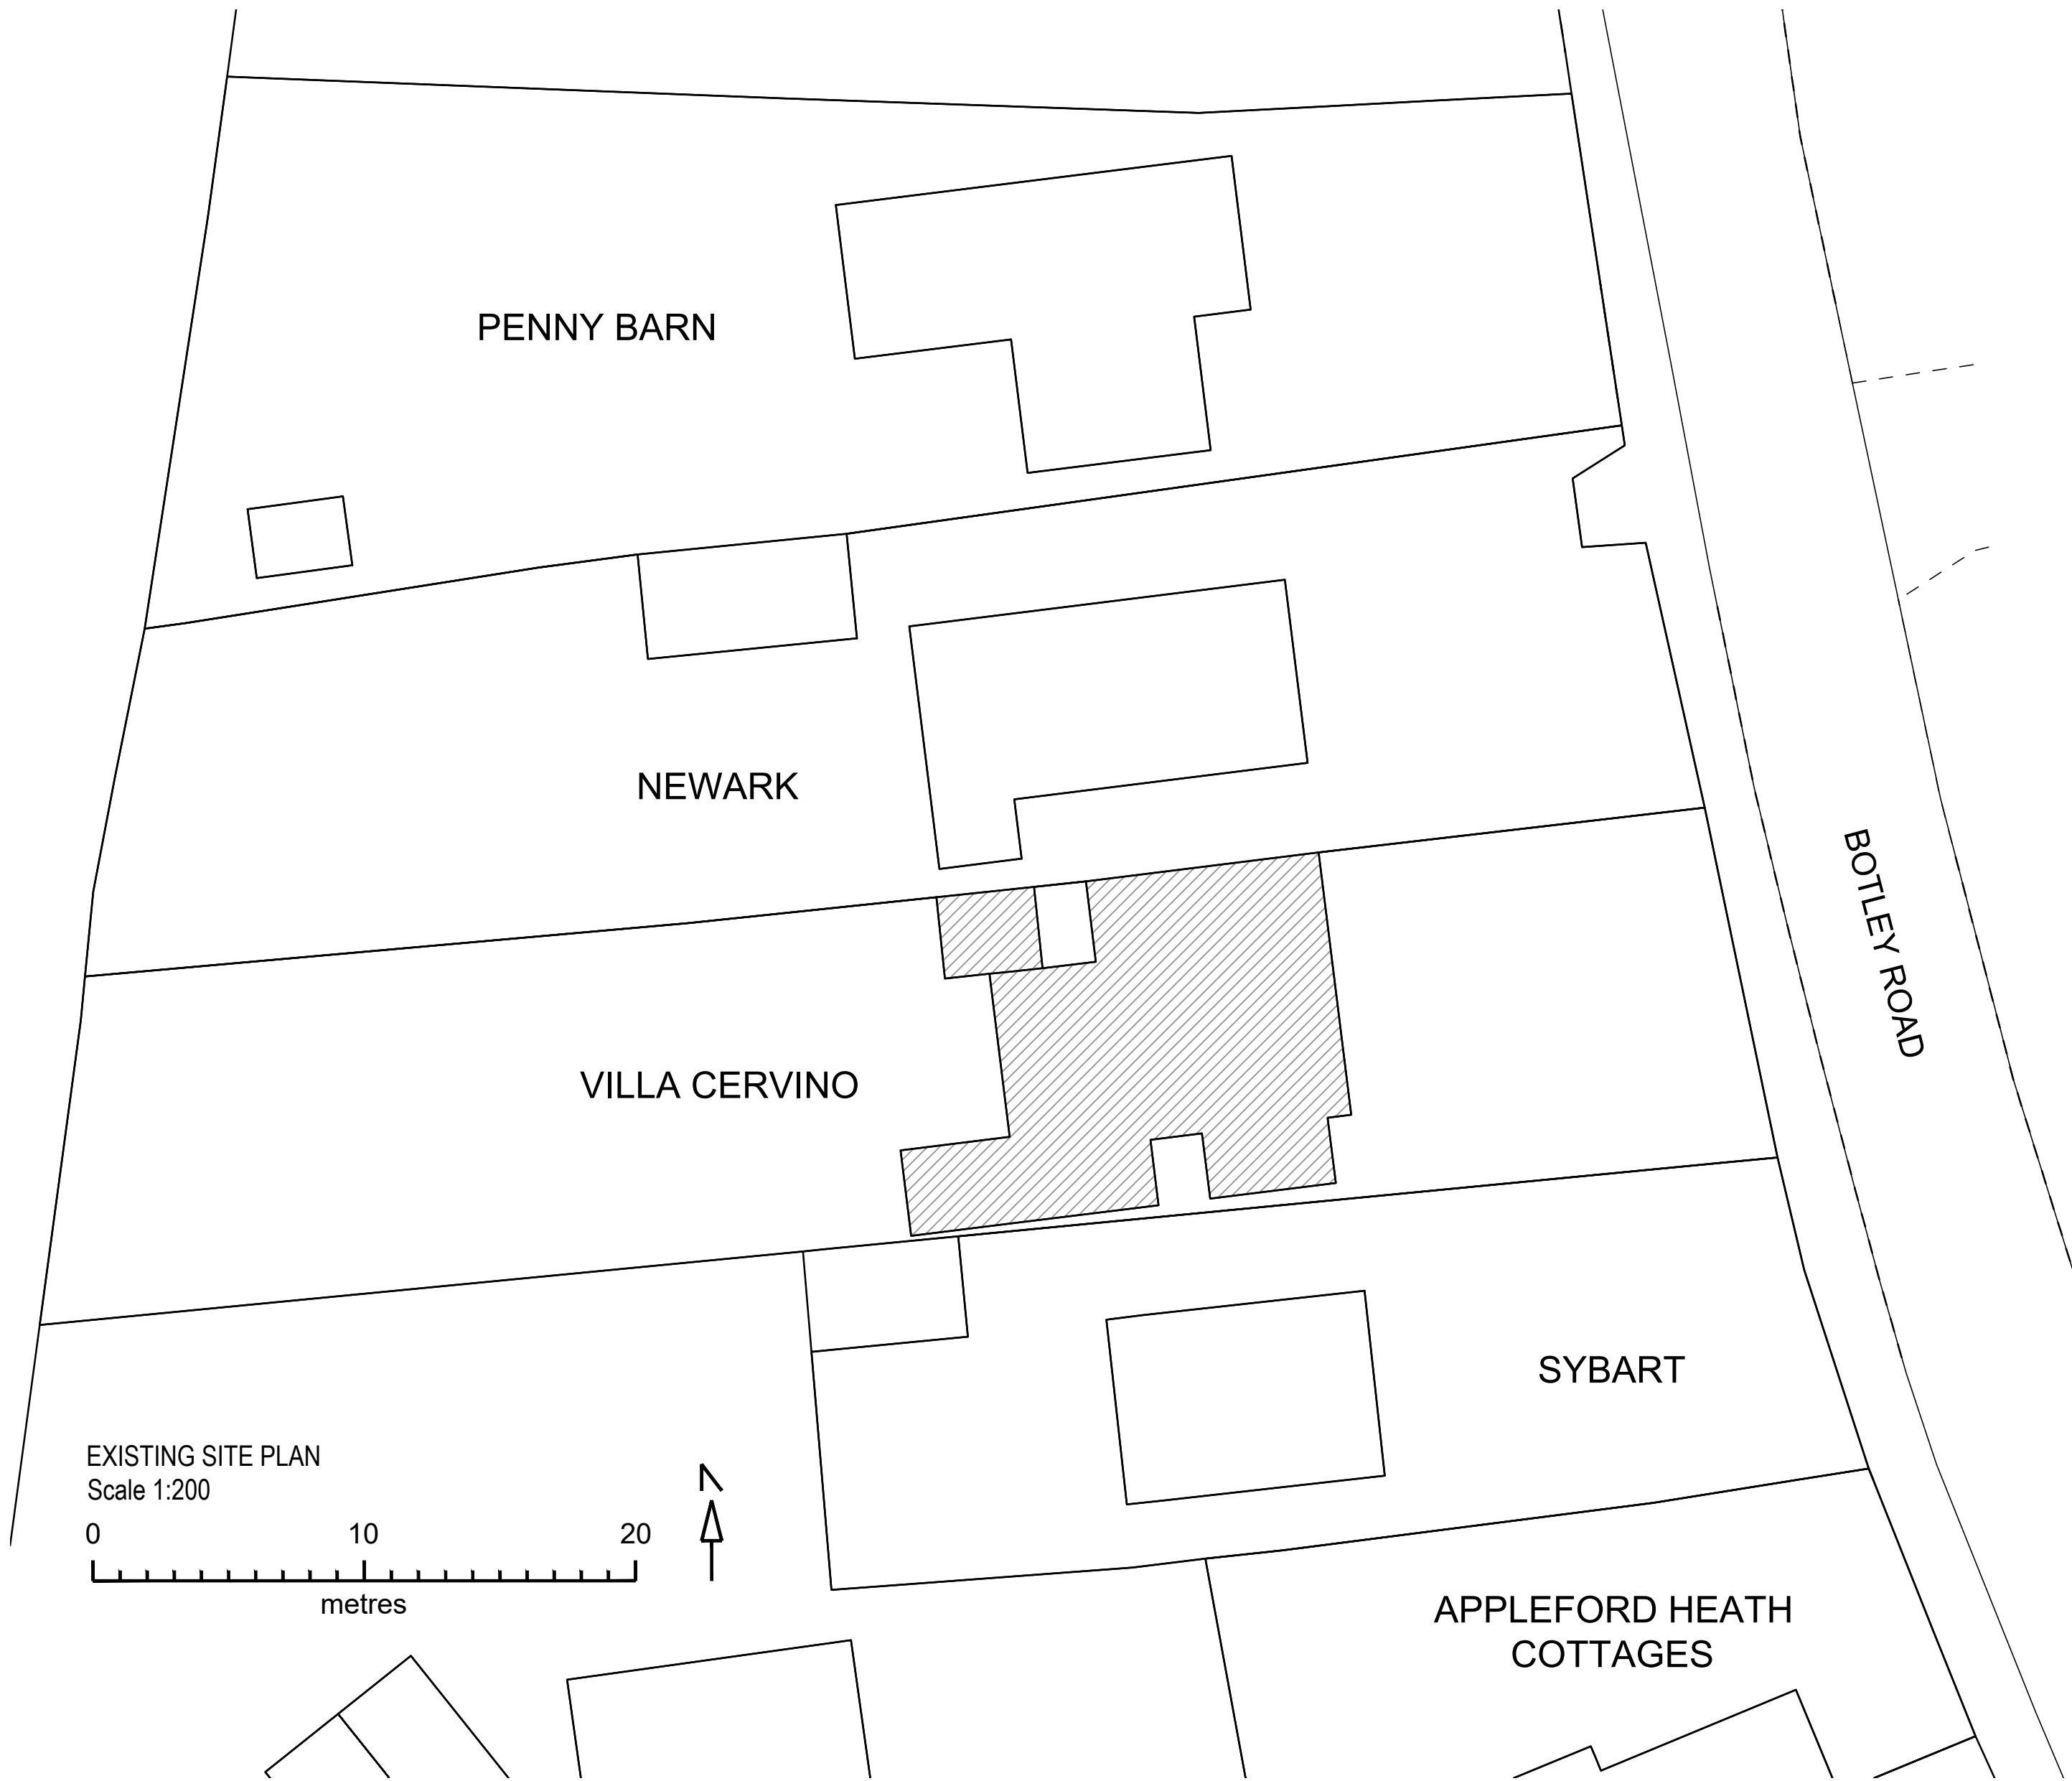

WS·DS

PROJECT

EXISTING DWELLING
ON
VILLA CERVINO
BOTLEY ROAD, FAIR OAK

CLIENT

Mr and Mrs. Hanley

DRAWN BY	KEIRA SOARES	DATE	20/07/2022
EMAIL	keira@ksdesignstudios.co.uk	TEL. NO.	07856 596520

SITE PLANS
Scale 1:200

DRAWING NO. LAY 005	REVISION 00
------------------------	----------------