

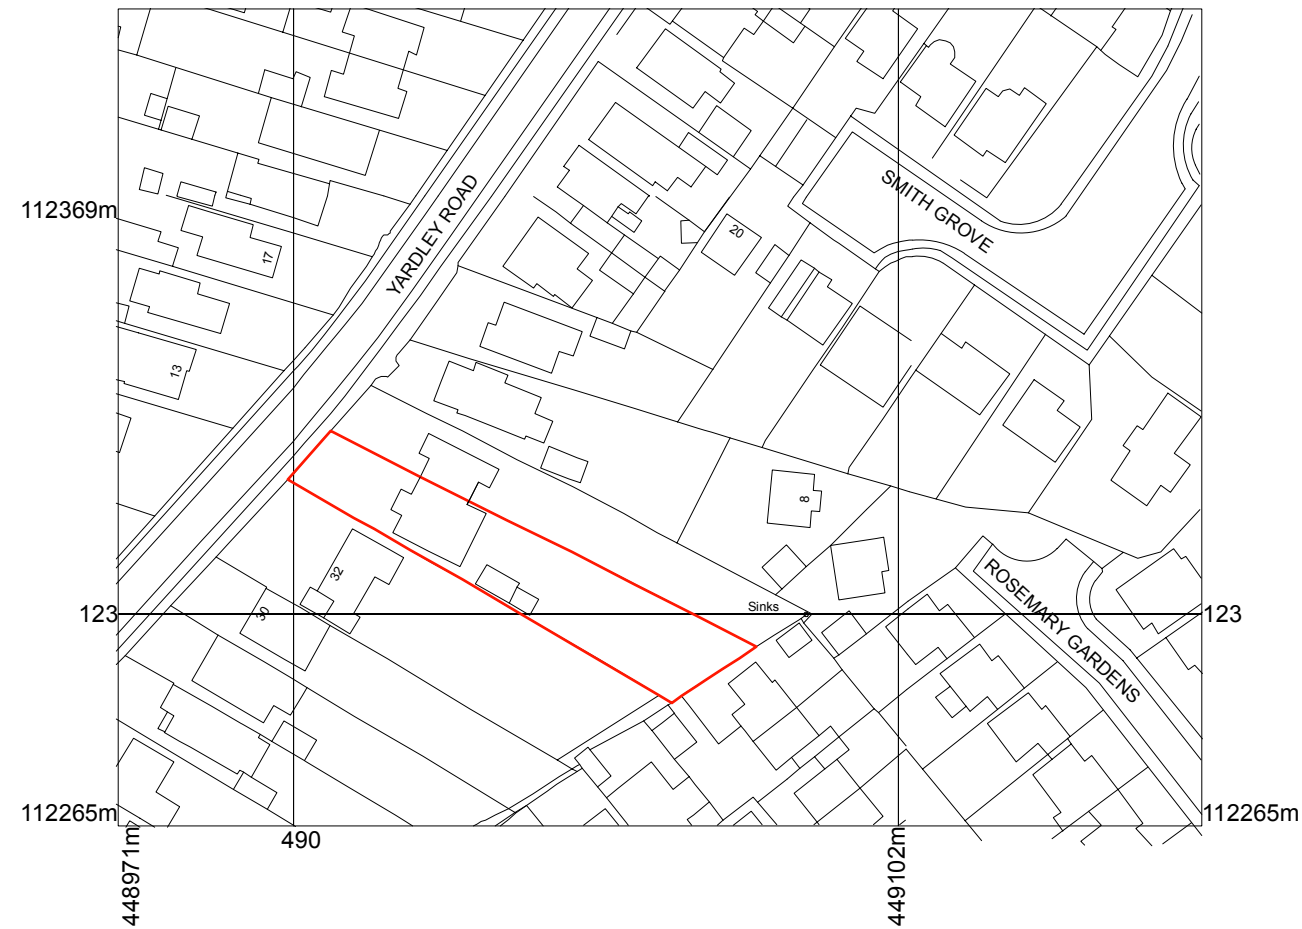


 

01 proposed location plan
Scale: 1:1250

OS Licence No. OI1531926

 

THIS DRAWING REMAINS PROPERTY OF KODE ARCHITECTURE LTD AND CANNOT BE REPRODUCED OR COPIED WITHOUT PRIOR WRITTEN CONSENT.


DRAWING TO BE USED FOR THE STATUS AS NOTED, DO NOT SCALE FROM THE DRAWING OTHER THAN FOR PLANNING PURPOSES. ALL SIZES TO BE CONFIRMED ON SITE BEFORE CONSTRUCTION. ALL WORKS MUST BE CARRIED OUT IN ACCORDANCE WITH THE RELEVANT STATUTORY AUTHORITIES.

UNLESS STATED, NO TOPOGRAPHICAL SURVEY CARRIED OUT. KODE ARCHITECTURE ACCEPT NO RESPONSIBILITY FOR ERRORS OR OMISSIONS ON DRAWINGS/MEASUREMENTS.

notes: *

REV A Road names added to location plan

REV B rear extension removed from application

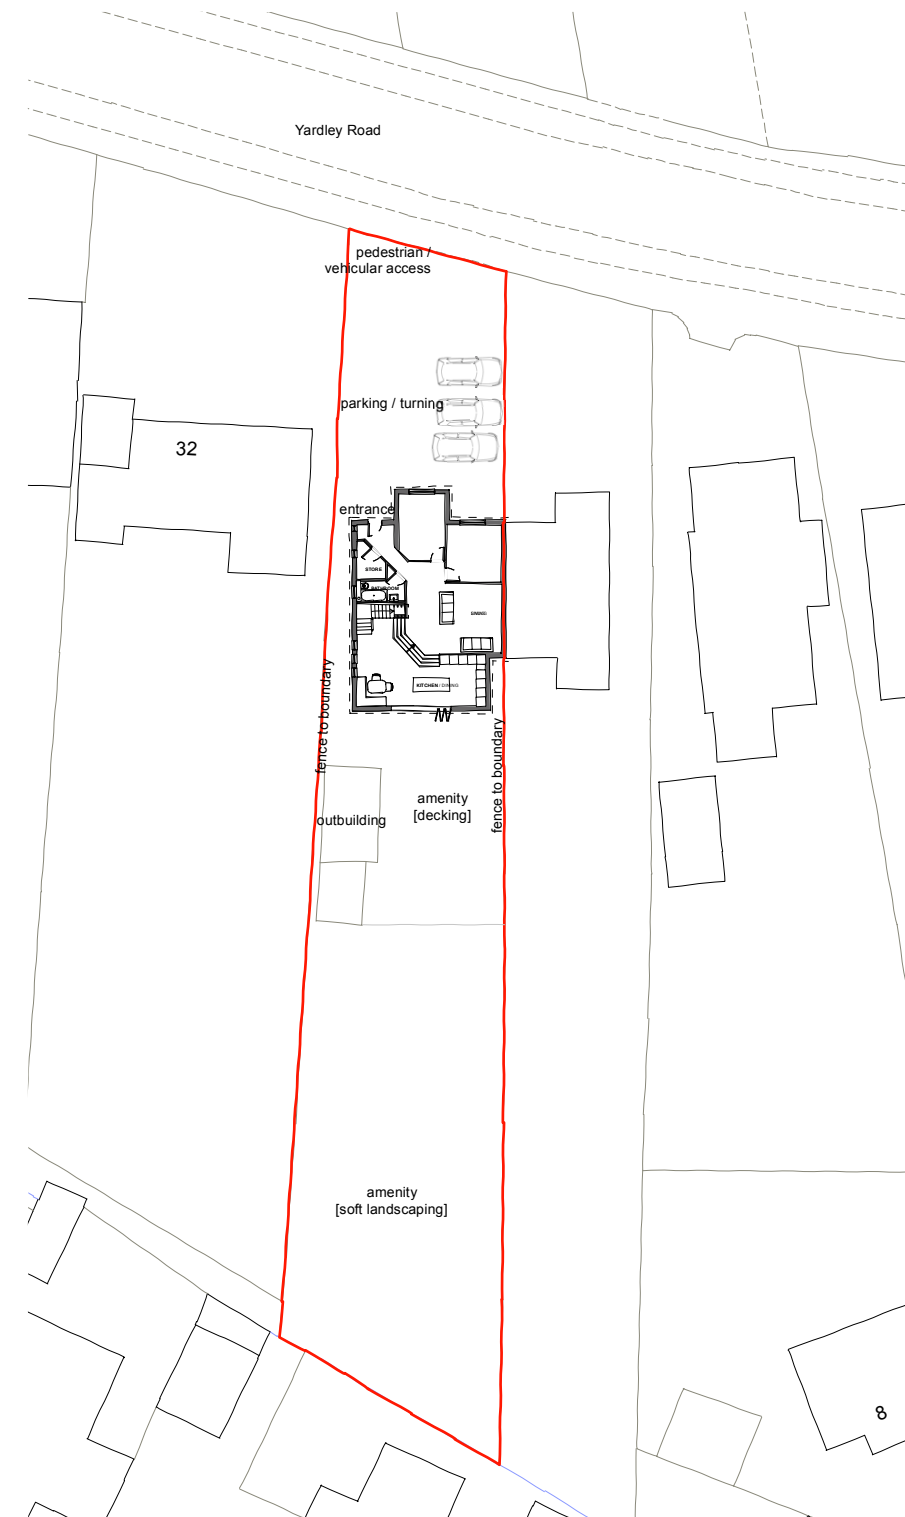

02 proposed site plan
Scale: 1:500

project date: March 2022


status: Planning

scale as noted @ A3

project title: 34 Yardley Road, Hedge End

sheet name: Proposed Location / Site Plans

drawing no.: KA/2022/J03.06 REV B

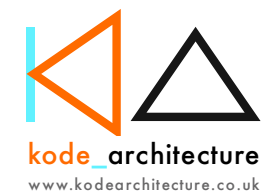

Kode_Architecture Limited
47 Ramley Road
Lymington
SO41 8GZ

rob@kodearchitecture.co.uk
01590 676137